




All metalwork to be powder coated
in a colour that is in keeping with the building

38 x 120mm decking material or similar

80mm box section posts

Emergency exit doors

galvanised steel adjustable
feet bolted to the ground

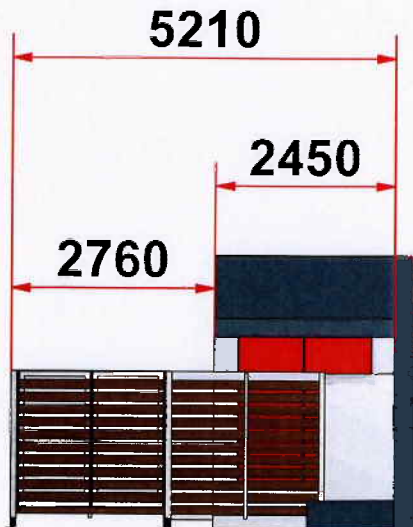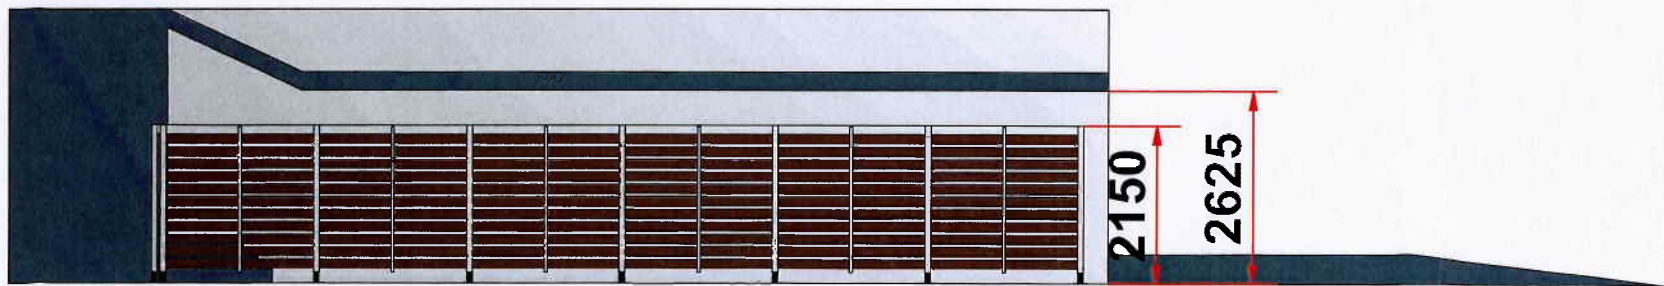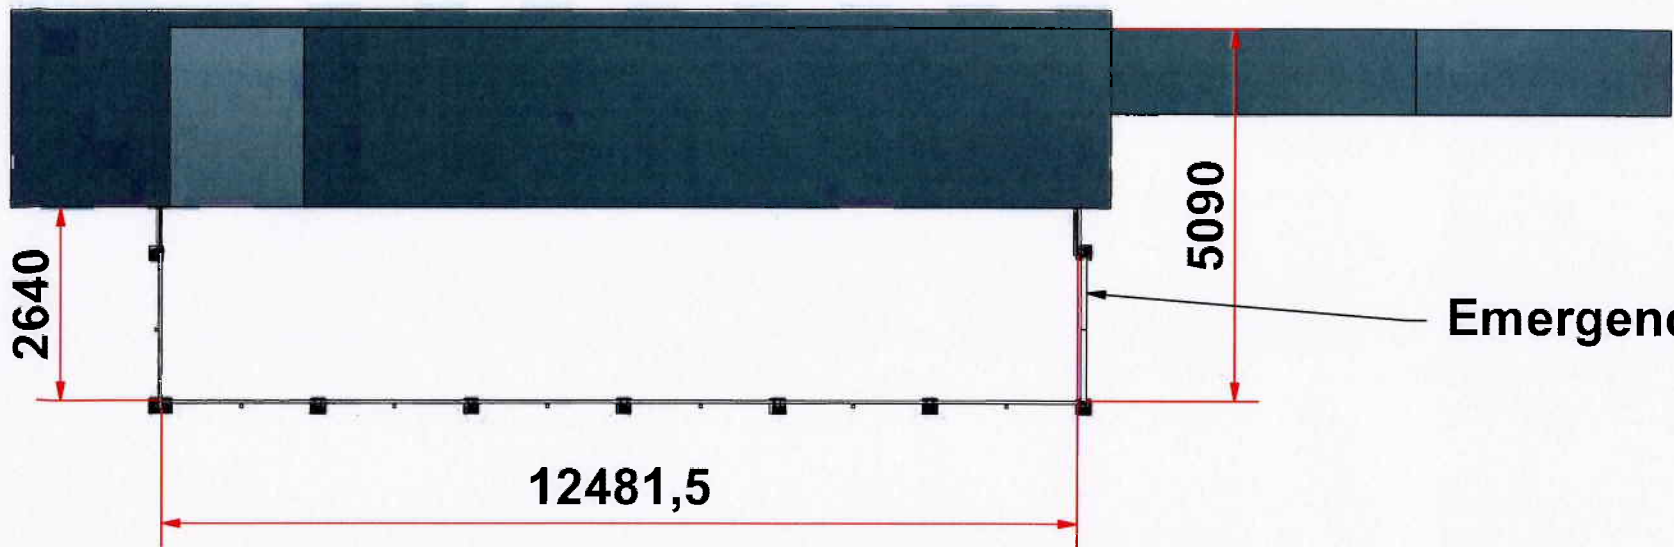

 Lazenby's Ltd Unit 25 Coltham Way, Sutton Fields Ind Est, Hull HU7 3Y3 Tel: +44 1482 329519 Fax: +44 1482 340340			
COMPANY / CLIENT			
DRG no	SHEET no	SHEET SCALE	SHEET SIZE
ASSEMBLY PART no		CONTRACT no	
CREATION DATE		CHECKED BY	DRAWN BY
21/11/2011		admin	admin
THIRD ANGLE PROJECTION			
DO NOT SCALE.....IF IN DOUBT ASK			