
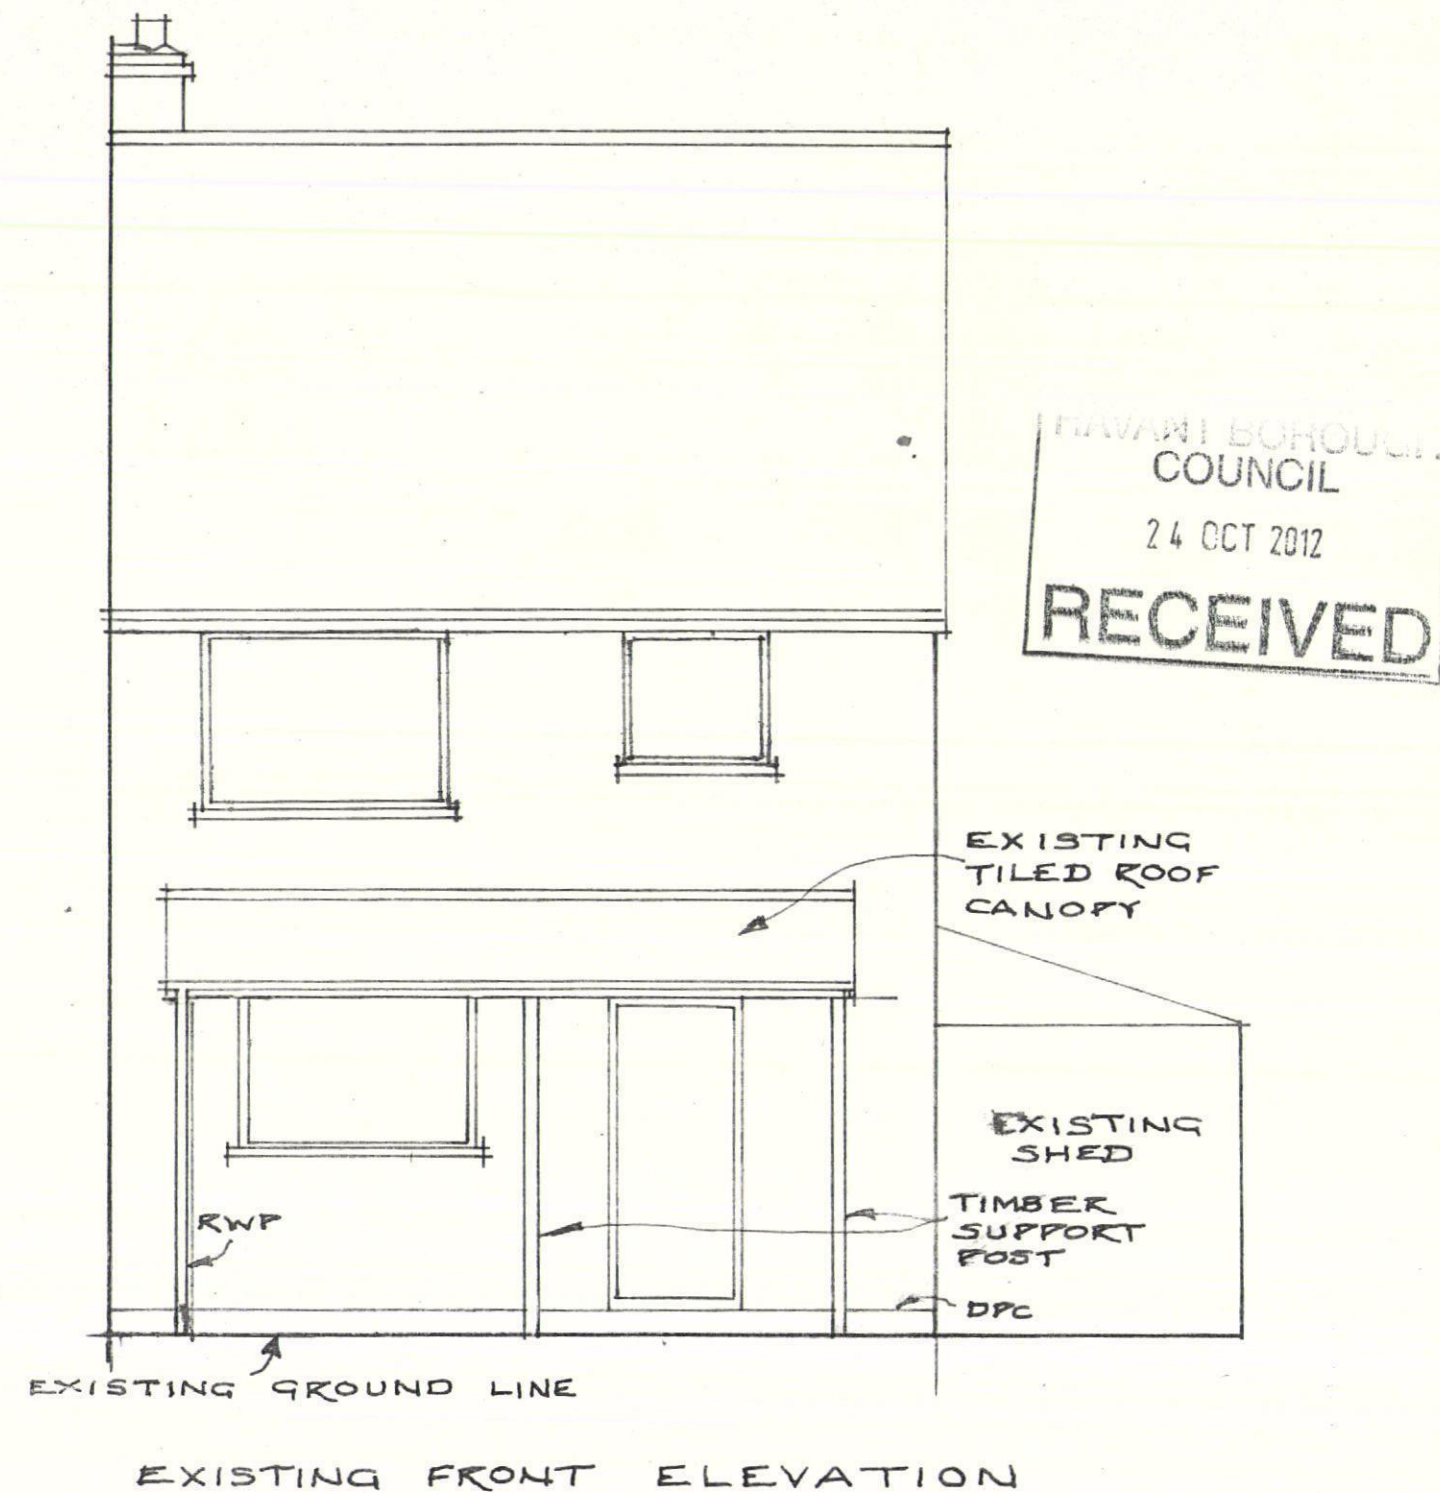


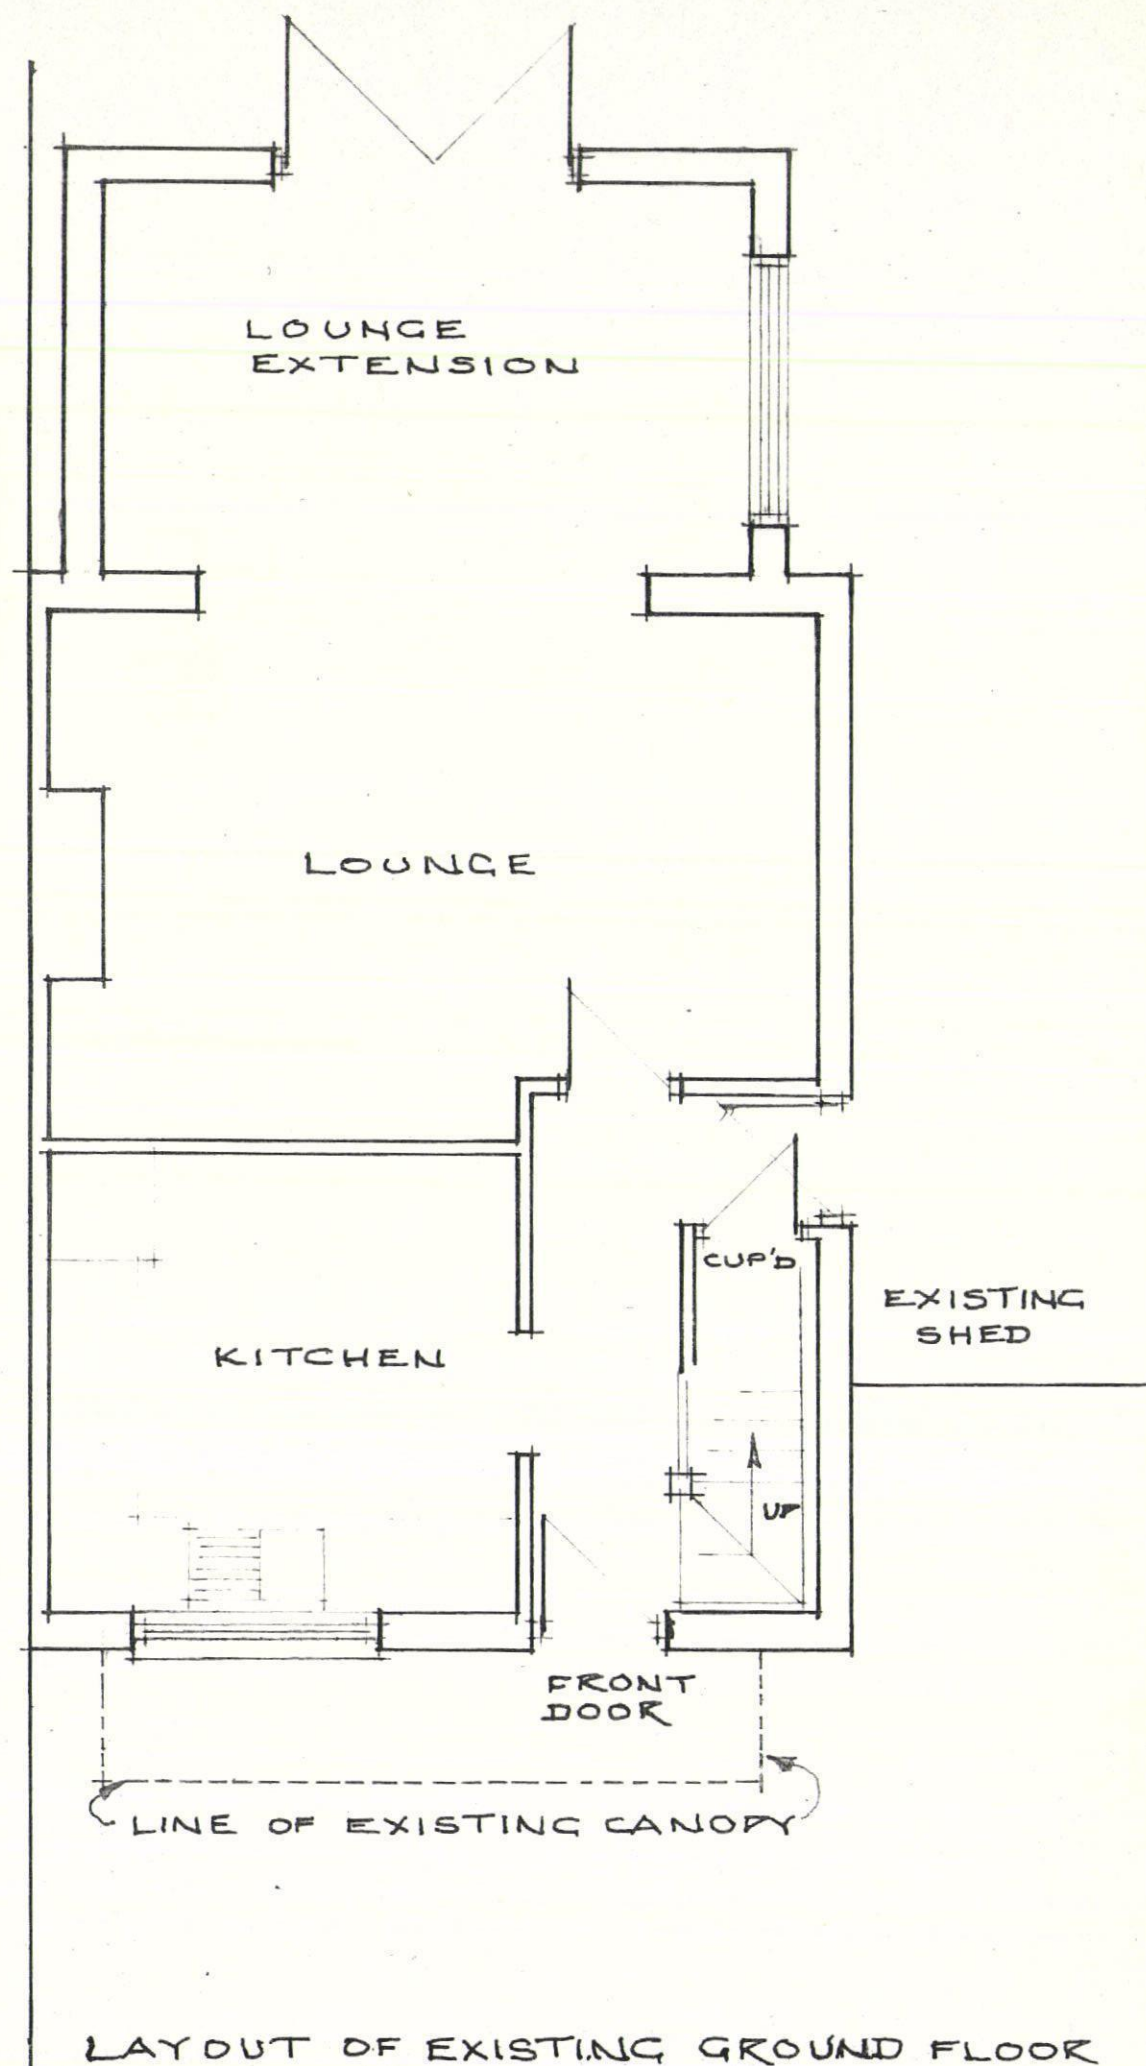

PROPOSED OUTSIDE FRONT PORCH
AT 30 ABBOTSTONE AVENUE
HAYANT PO9 2HN FOR MR L COOPER

DRAWING: LC2 SCALE: 1:50