originator

checked

IMPORTANT
If in doubt ask Douglas Briggs Partnership (01243 576611 or. architecture@douglasbriggspartnership.co.uk)

All dimension must be checked on site prior to commencement of works and fabrication.

This drawing/document is to be read in conjunction with other consultants/suppliers information and the Architects contract drawings and specifications etc.

Any discrepancies between different pieces of information that have been supplied are to be notified immediately to Douglas Briggs Partnership.

Any departure from dimensions provided by DBP and the location, position or dimensions given in Planning and Building Control approvals shall be notified to Douglas Briggs Partnership prior to departure.

This design and copyright remains the property of Douglas Briggs Partnership LLP unless expressly released in writing by Douglas Briggs partnership LLP.

REFUSE

10/73876/001

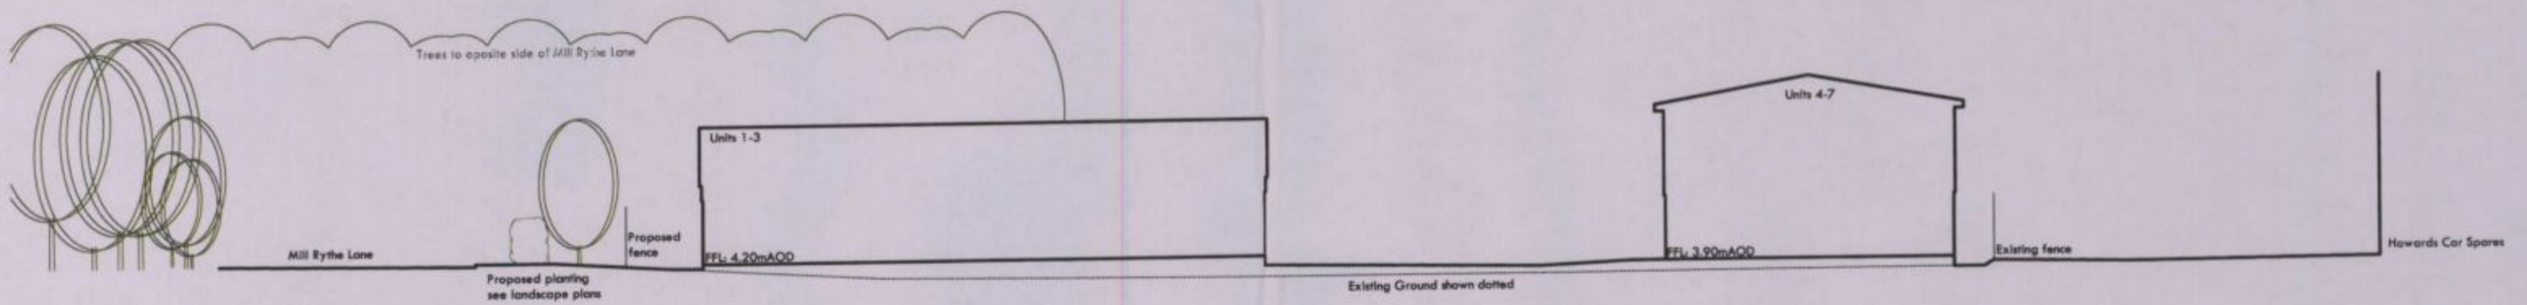

Section A-A

DOUGLAS BRIGGS
PARTNERSHIP
Architects Urban Designers Town Planners
Telephone 01243 578611 Facsimile 01243 574816
FLINT BARNS * HAM FARM * BOSHAM * WEST SUSSEX PO18 8EH

NEW MARINE RELATED BUSINESS UNITS
MILL RYTHE LANE - HAYLING ISLAND

PROPOSED - Site Section.

HAVANT BOROUGH COUNCIL
22 FEB 2010
RECEIVED

A. Units 1-3 Amended — Jan 2010
REV comment — date

Dec 2008
1:200 @ A3

7308-014A