
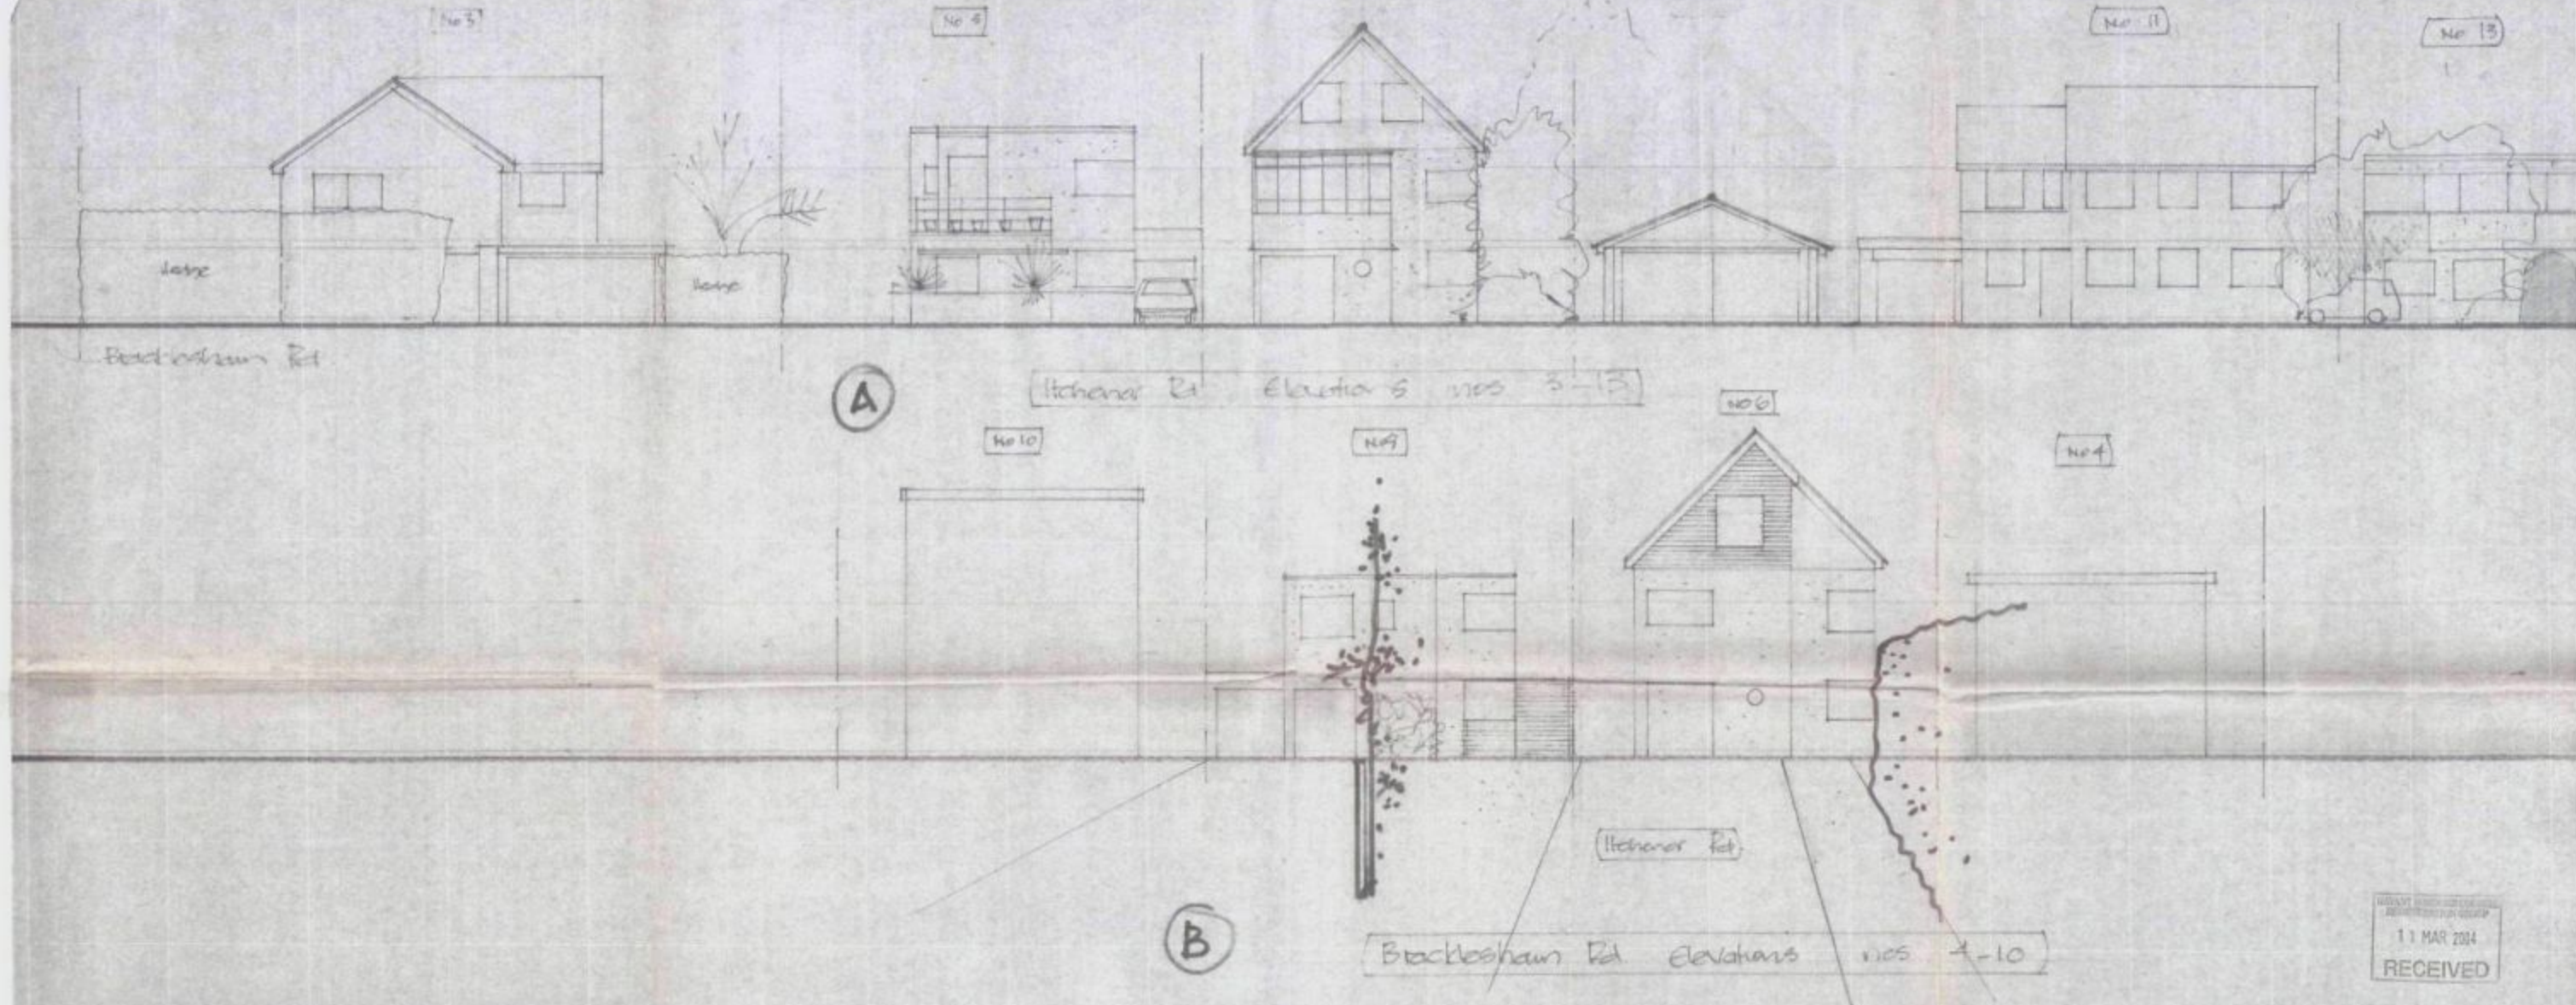


B.O.M.  
PERMIT

PERMIT

04/66441/001

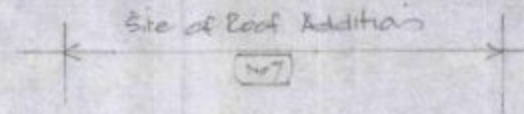

- (A) View towards nos 3-13 Itchenor Rd.  
(B) View towards nos 4-10 Bracklesham Rd Scale 1:100

Residential Planning & Design Architects