
New wrought iron gates
with saxon finials in finished
micacaeous iron oxide paint.
Maximum 100mm between rails.
1200mm high.

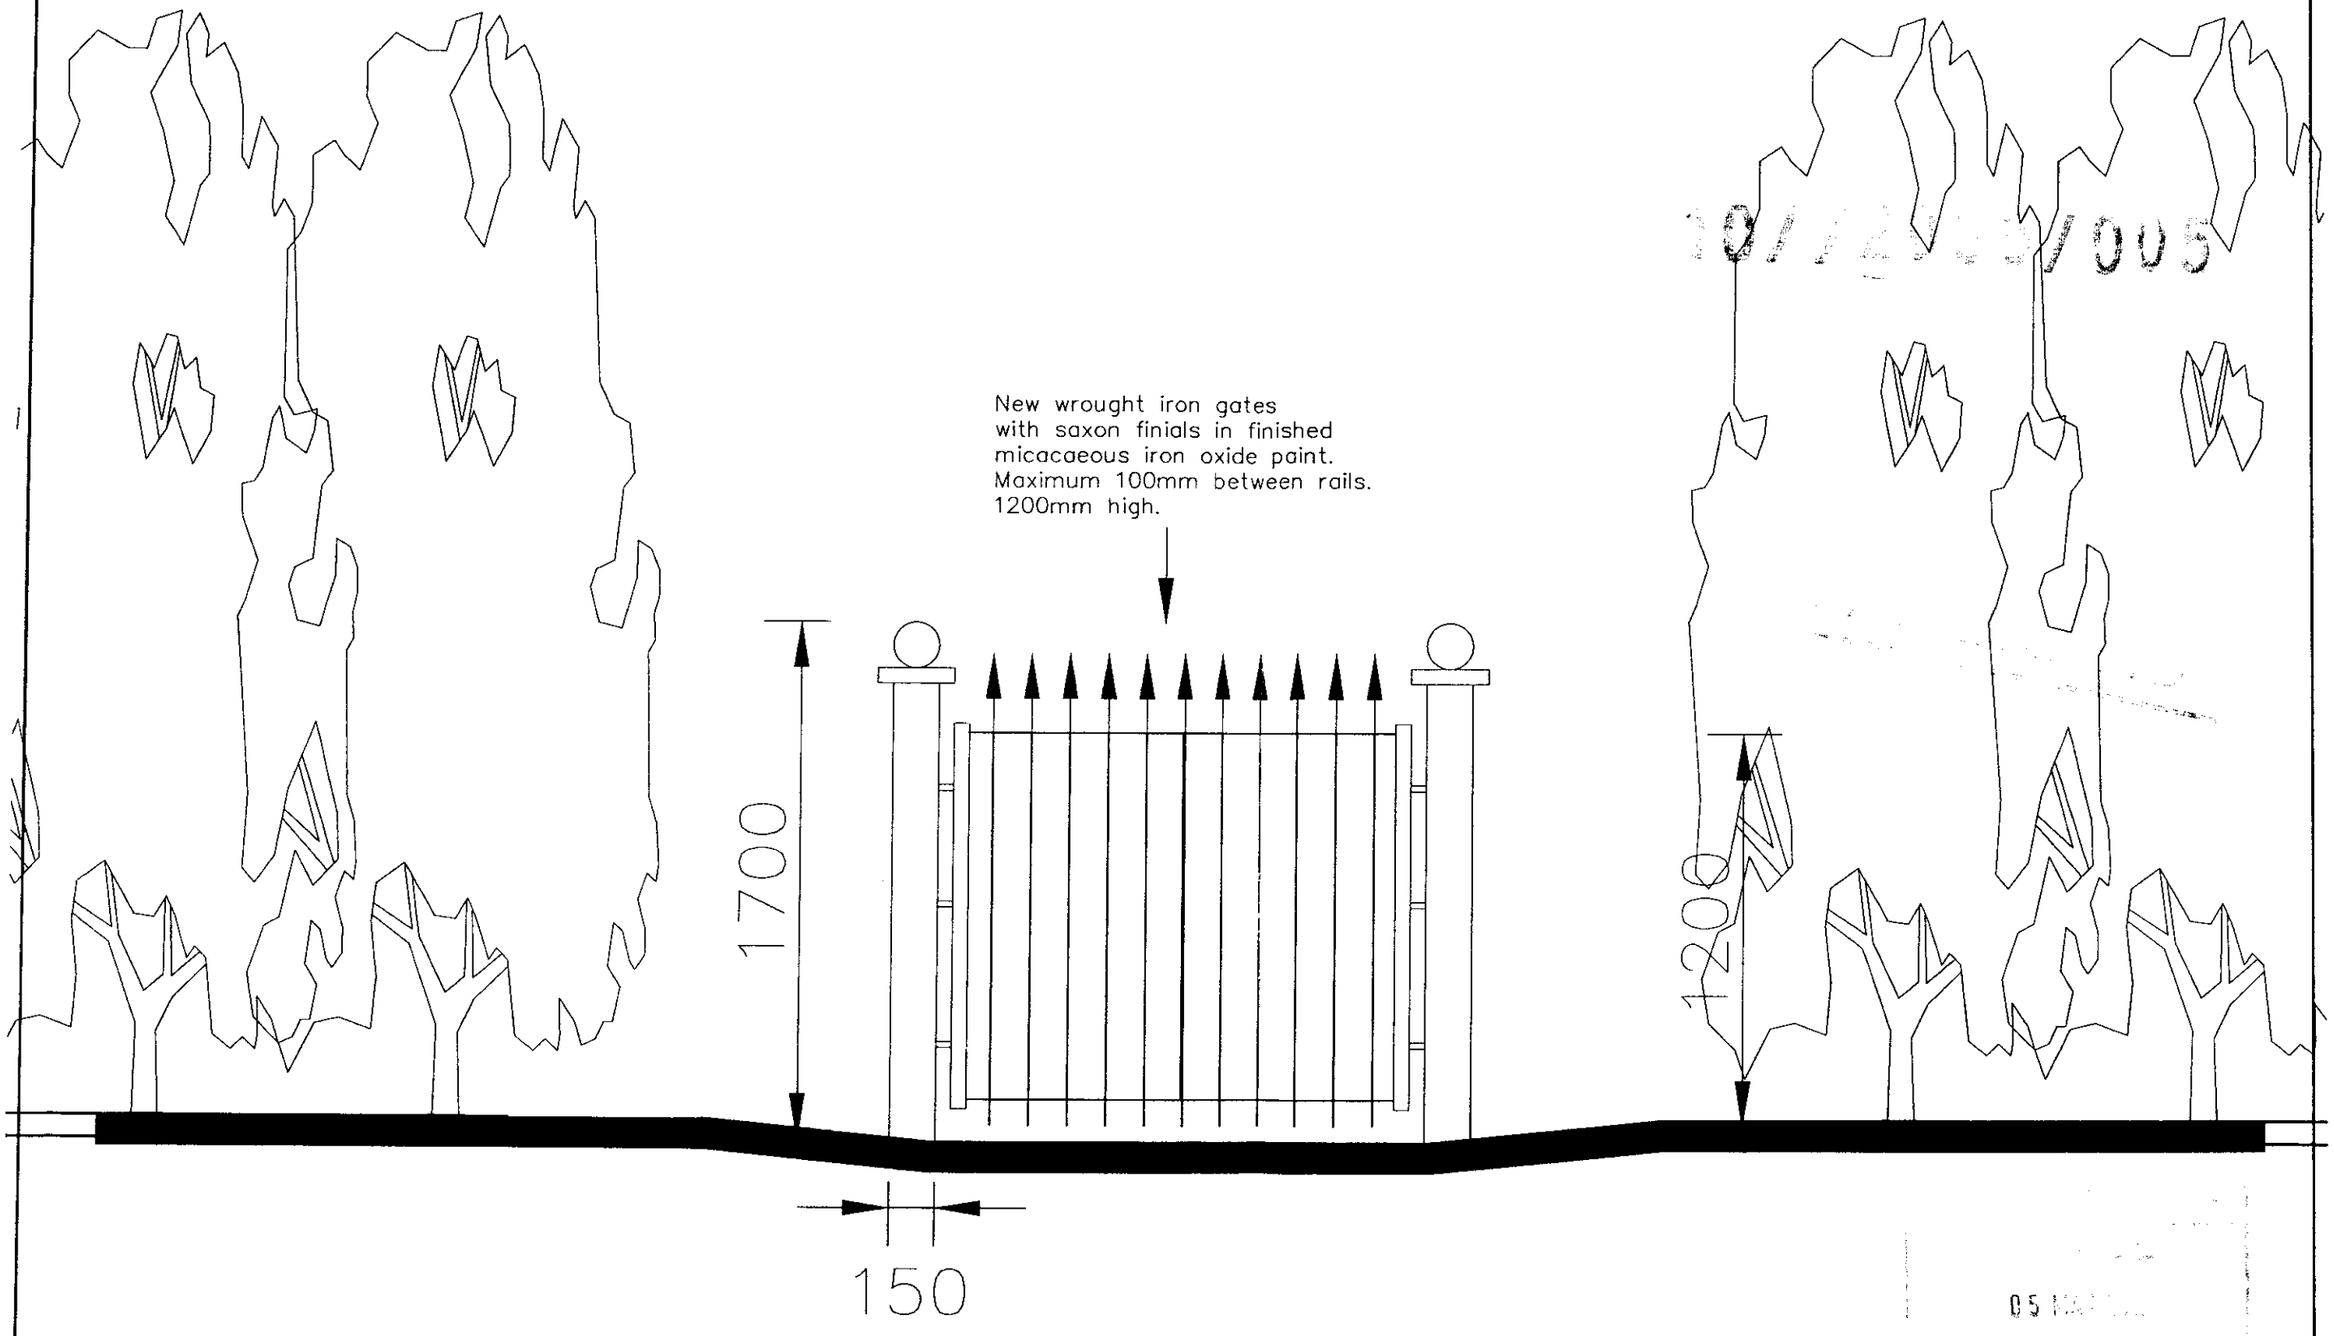

'Lindens'
58 Horndean Road
Emsworth

BIN STORE
GATE DETAIL

Revisions
A. Brick piers replaced. 03/03/10

Martin Critchley
Consultants Ltd.
First Floor, 7 North Street
Havant, Hampshire, PO9 1PW
023 92 474 919
critchleyarchitect@hotmail.com

Scale 1:20
Drawn ALB
Date 24/12/09

0745-602 A