


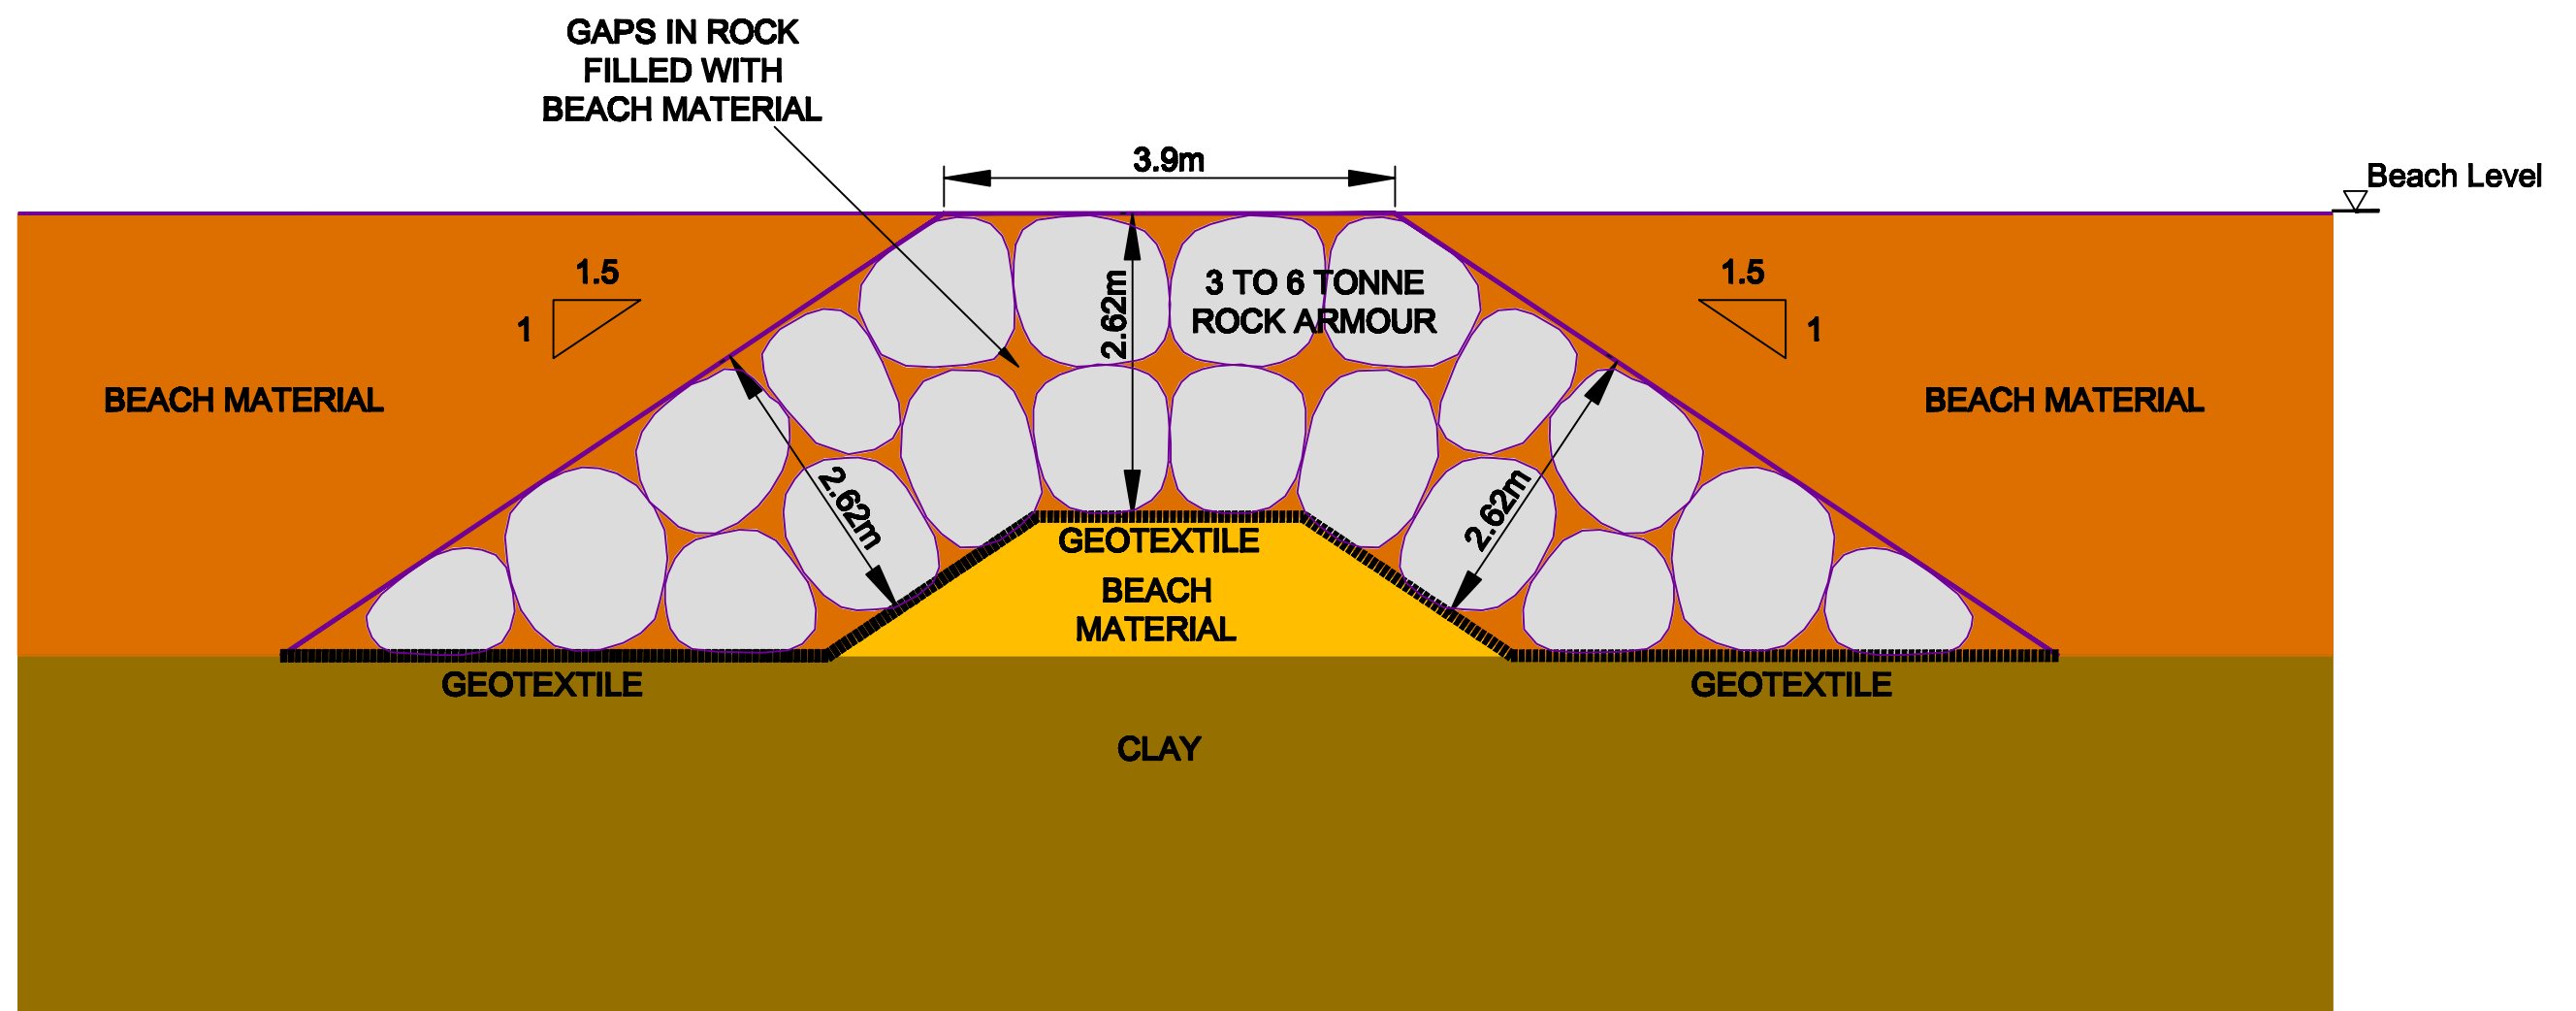

**EASTERN
SOLENT | COASTAL
PARTNERSHIP**

TITLE		
EASTOKE POINT WORKS 2012 PLANNING PERMISSION TYPICAL CROSS SECTION THROUGH ROCK GROYPE		
DRAWN BY	CHECKED BY	DRG No.
BJR		SE13/897
DATE	DIR NAME	
SEP 2012	P:\CT\BCMP\EPW\EPW\CPD\2009\CPD	
SCALE	CAD NAME	
As Shown @A3	SE13 897 EPW PP XS G'	

REV	DESCRIPTION	DATE	INTS