




LOCATION PLAN
(Not to Scale)

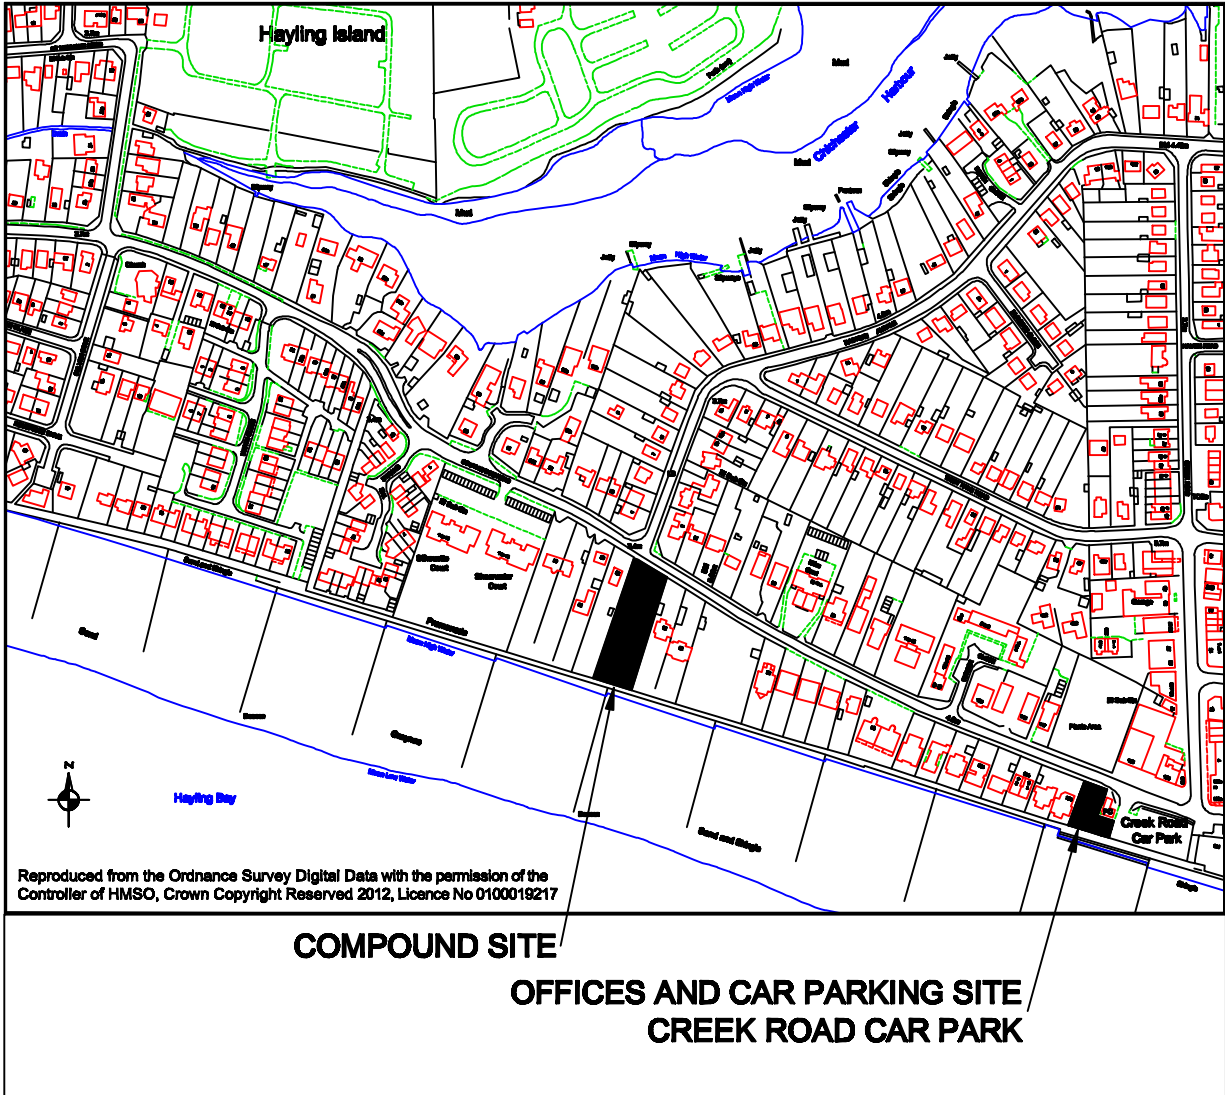

COMPOUND, OFFICES AND CAR PARK LOCATIONS
SOUTHWOOD ROAD, HAYLING ISLAND
(Scale 1:5000)



**EASTERN
SOLENT | COASTAL
PARTNERSHIP**

TITLE EASTOKE POINT WORKS 2012 PLANNING PERMISSION OFFICES, CAR PARK AND COMPOUND LOCATION			
DRAWN BY BJR	CHECKED BY	DRG No. SE13/893	
DATE SEP 2012	DIR NAME P:\CTBCMPEEP\EPW\CPD\2009\CPD		
SCALE As Shown @A3	CAD NAME SE13_893_EPW_PP_COMP'		

REV	DESCRIPTION	DATE	INTS