



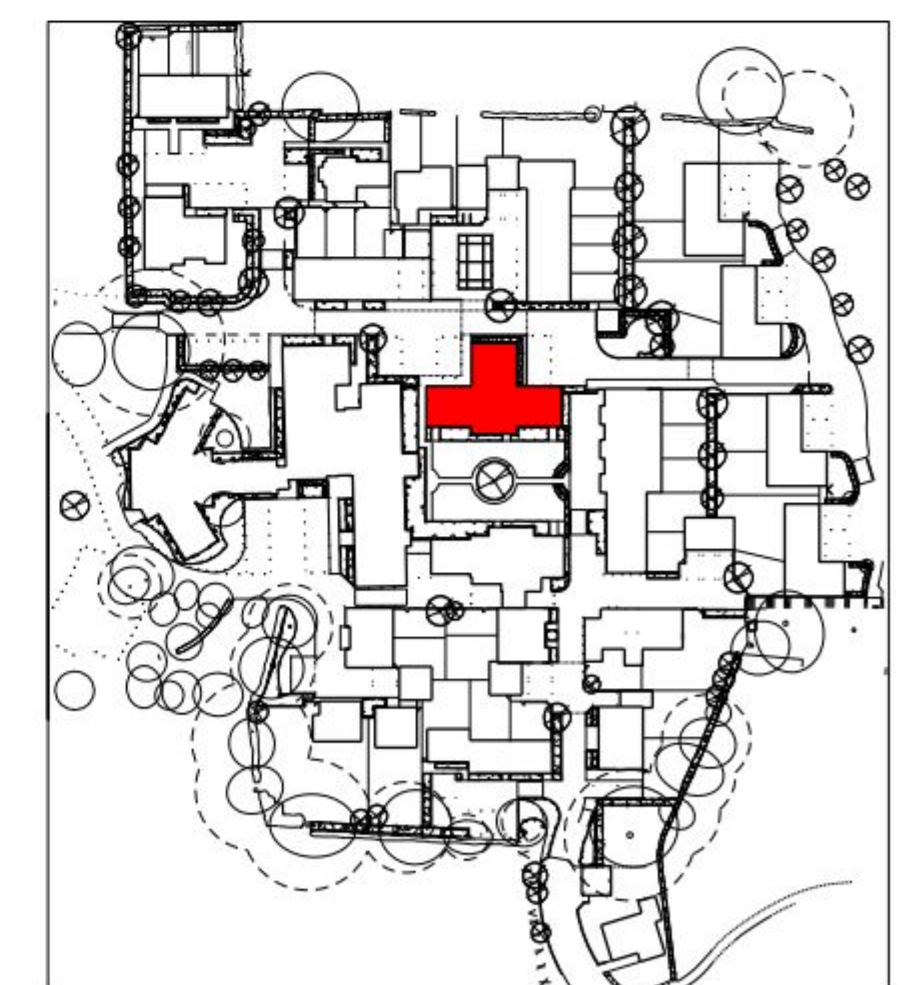

MATERIALS KEY	WALLS			
	01	Multi stock brickwork	18	White eaves, verge,soffit and bargeboards
	02	Red face brickwork, brick detail, brick header detail	19	Metal chimney flue
	03	Vertical natural timber cladding		
	04	Horizontal dark grey timber cladding		WINDOWS /DOOR AND GLAZING SYSTEMS
	05	White Smooth faced render to key gable features	20	White UPVC framed window,doors & glazing systems
	06	Pre-cast stone cill, header and stone gable detail	21	Velux roof lights
	07	Red brick cill detail	22	Grey aluminium/timber composite window and doors
		ROOF/EAVES/VERGES/SOFFITS/RAINFLOW GOODS		
	10	Blue/black plain tiles with matching ridge + hip slates		DOORS/PORCHES/GUARDINGS
	11	Red/brown plain clay tiles	30	Profiled front doors, to style shown
	12	Orange plain clay tiles	31	White framed glazed main entrance doors to apartments
	13	Grey pressed metal cappings/ trims to flat roof parapet walls etc.	32	Painted profiled/flushed doors and screens to cycles and bin stores etc
	14	Black UPVC rainwater goods	33	Profiled steel garage doors to style shown
	15	Grey leadwork	34	Pressed metal fascias to canopies/ porches
	16	Gray coloured dormers	35	Metal rolling/guarding to balconies
	17	precast gable top features	36	Painted steel gates/rallings
			37	timber feature privacy fence

IMPORTANT NOTE FOR USE OF THIS DRAWING: THIS DRAWING HAS BEEN PRODUCED SPECIFICALLY FOR USE ON THIS PROJECT. POPE PRIESTLEY ARCHITECTS CANNOT BE HELD RESPONSIBLE FOR RE-USE OF THE INFORMATION BY OTHERS FOR ANY PURPOSE OTHER THAN FOR WHICH IT IS SPECIFICALLY INTENDED. THIS DRAWING REFLECTS STANDARDS AGREED FOR THIS PROJECT AND CURRENT AT THE TIME OF PRODUCTION AND WILL NOT BE UPDATED ACCORDANT WITH CHANGING LEGISLATION AND/OR OTHER REQUIREMENTS.

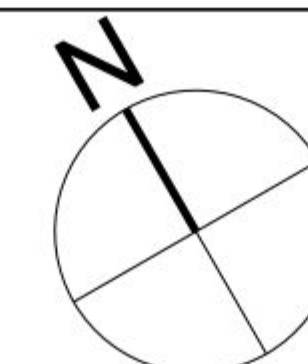

SCALE BAR = 10mm INTERVALS AT TRUE SC

				
ARCHITECTURE TOWN PLANNING URBAN DESIGN				
POPE HOUSE, CANTELO ROAD, SOUTHAMPTON, HAMPSHIRE, SO14 3UJ, UK TEL: +44 (0)23 80332228 FAX: +44 (0)23 80332289 E: info@poppriestley.co.uk				
CONTRACTORS MUST CHECK ALL DRAWINGS ON SITE. ON RECEIVED DRAWINGS MUST BE SIGNED AND DATED BY THE ARCHITECT BEFORE PROCEEDING. CHANGING HAS PREPARED IN BLOCK G FORMAT. DRAWINGS EXPORTED IN OTHER FORMAT MAY DIFFER. REFER TO CHANGING DRAWING FOR FILE FORMAT. THE DRAWING IS COPYRIGHT ©				
ST MICHAELS CONVENT LONDON ROAD WATERLOOVILLE HAMPSHIRE			BLOCK G AFFORDABLE SECTION & ELEVATIONS PLOTS 22 TO 31	
SCALE 1:100	DATE MAY 2012	AUTHOR	CHECK	DRAWING NO. P1144/ 126-10
				REVISION P1