





PHYSICAL SCALE IN METERS @ 1:100

NOTES:
This drawing has been produced solely for PLANNING/DESIGN.
Do not Scale from this Drawing except for planning purposes.
This drawing is the copyright of MF Designs Ltd.

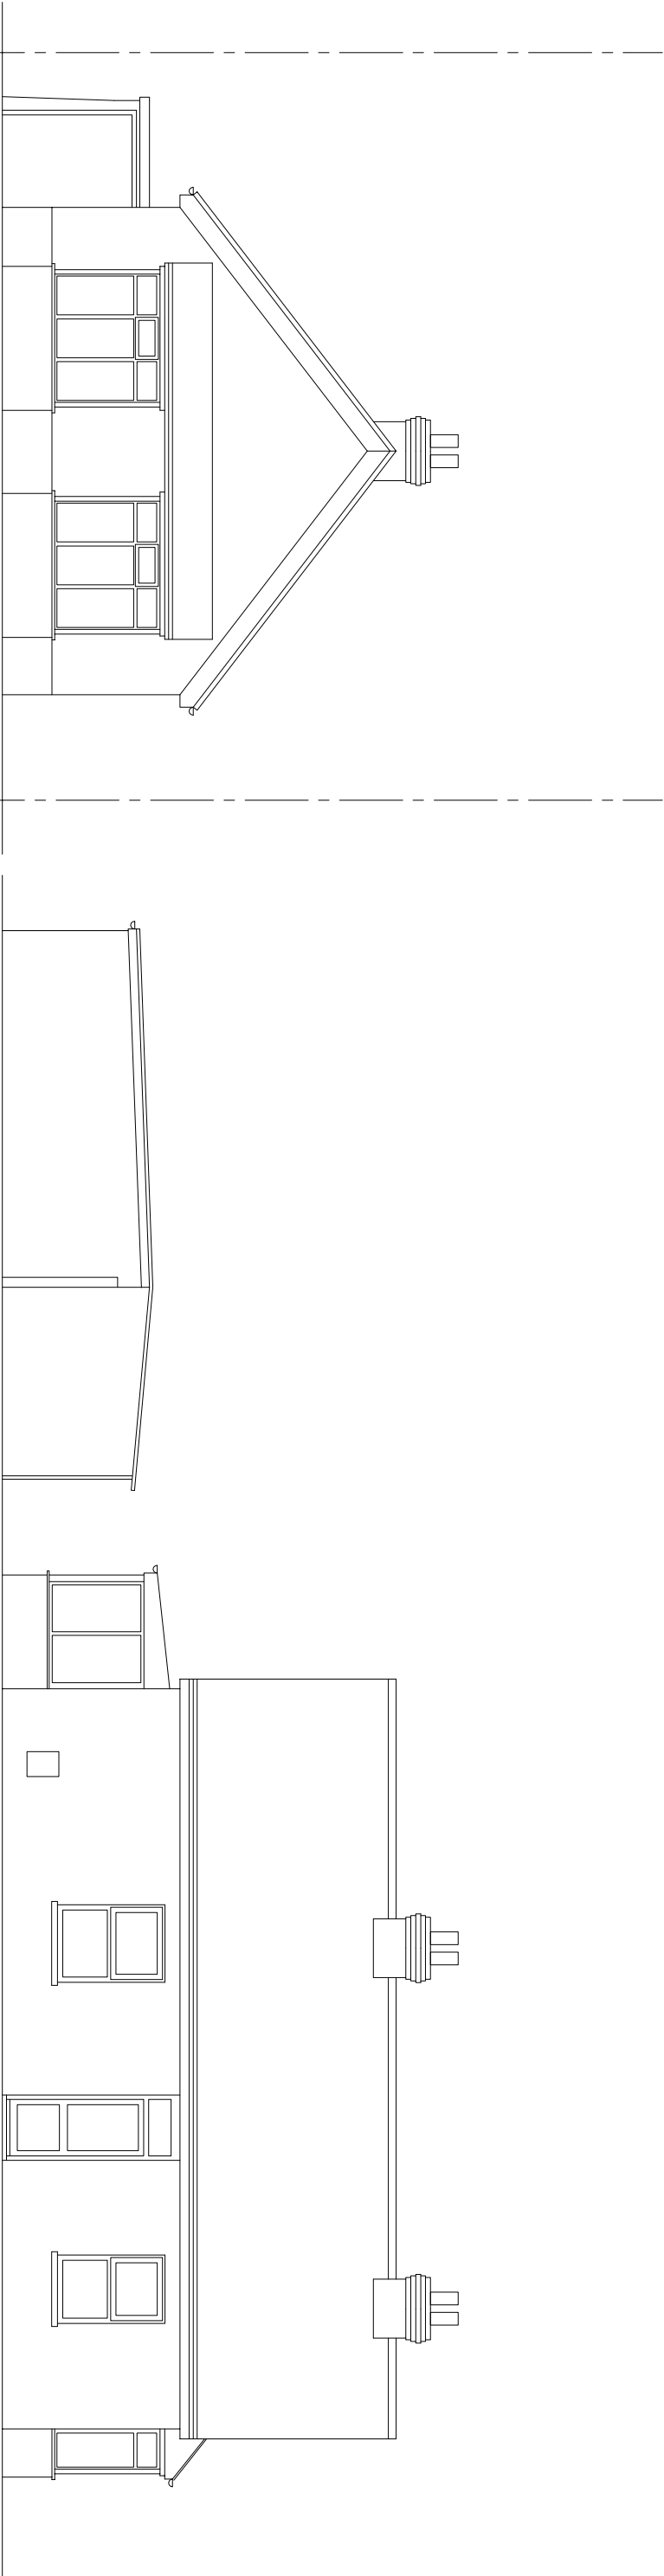

East (front)

South

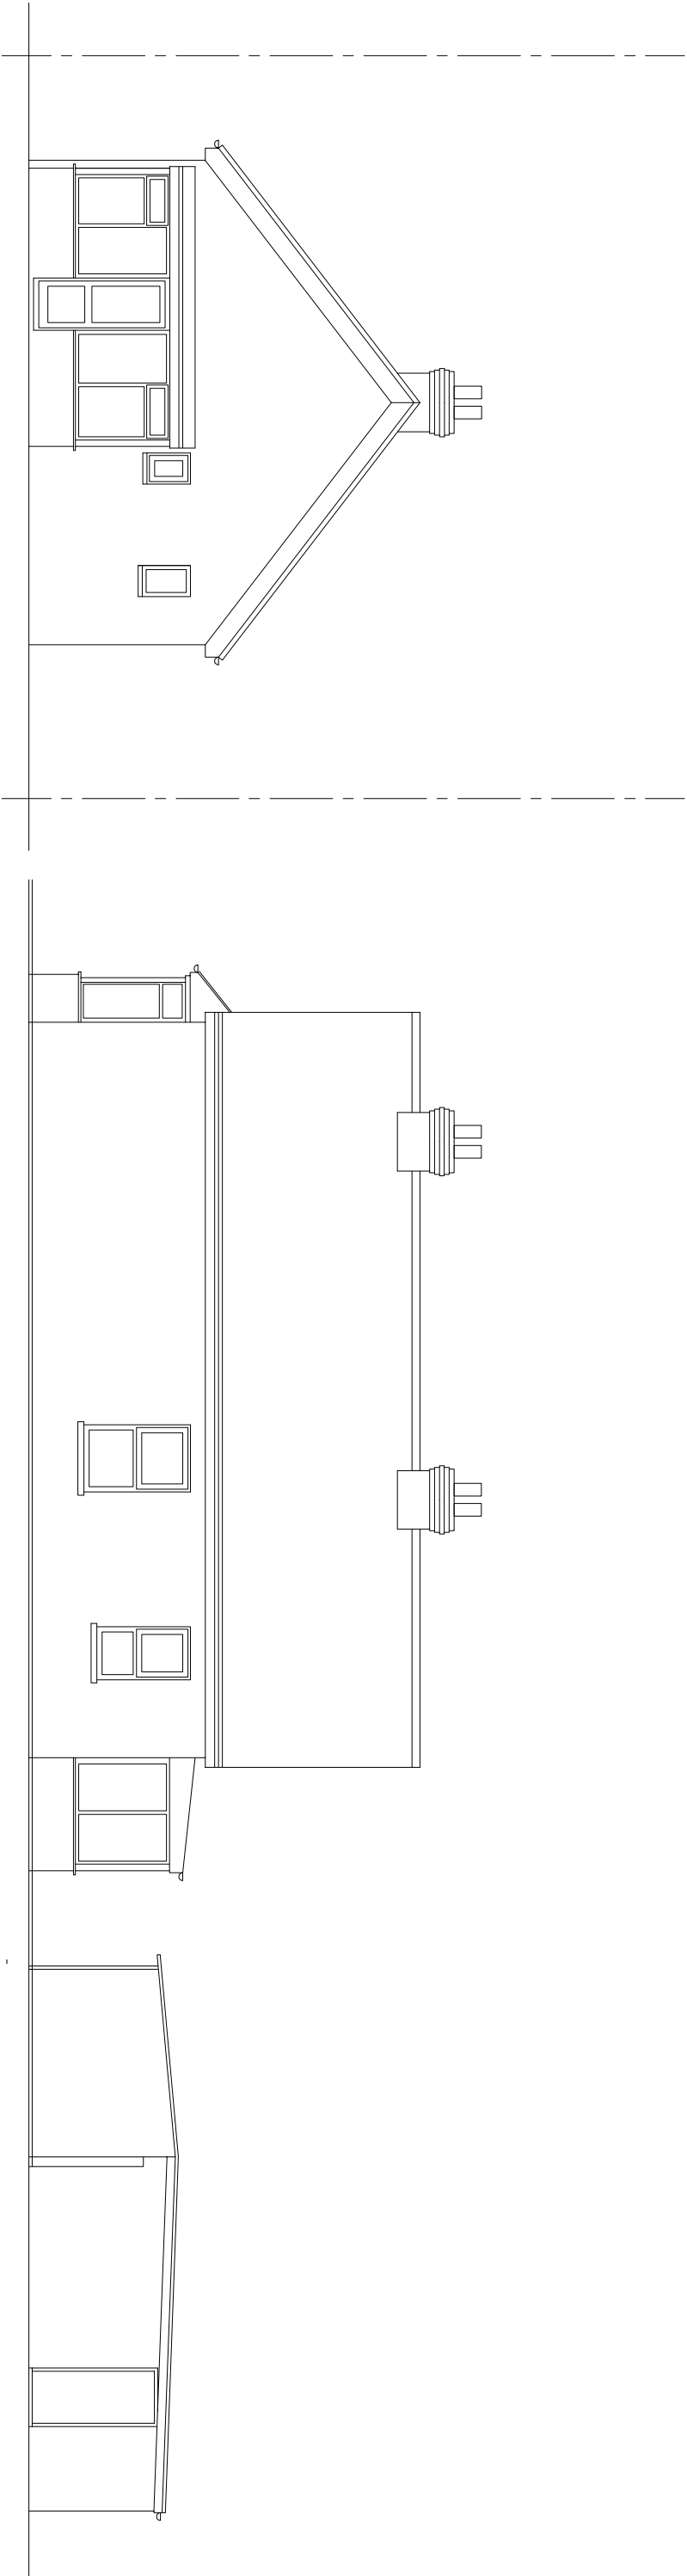

West (rear)

North

EXISTING SURVEY - ELEVATIONS
7 Beach Road, Emsworth. PO10 7JS

