

0 2 4 6 8 10

PHYSICAL SCALE IN METERS @ 1:100


NOTES:
This drawing has been produced solely for PLANNING/DESIGN.
Do not Scale from this Drawing except for planning purposes.
This drawing is the copyright of MF Designs Ltd.



South



Typical Section thro Extension

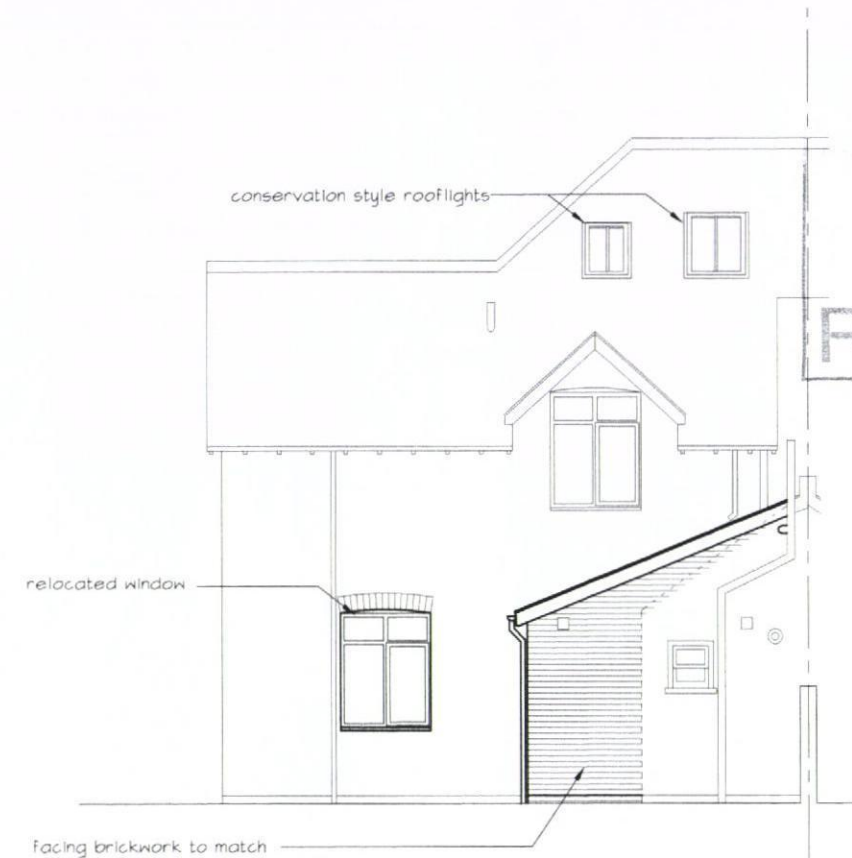

North



East

REAR EXTENSION AND ROOF CONVERSION
25 Grove Road, Havant. PO9 1AR

COUNCIL
10 JUL 2012
RECEIVED

mf designs ltd

Chartered Architects

12 Wensley Gardens • Emsworth • Hampshire • PO10 7RA U/I 01243 377766
Director: Martin Farrer RIBA • Co Registration No.4507379 e admin@mfdesigns.org.uk

Date: June 2012
Scale: 1:100

Job No: 3045
Drg No: 02

