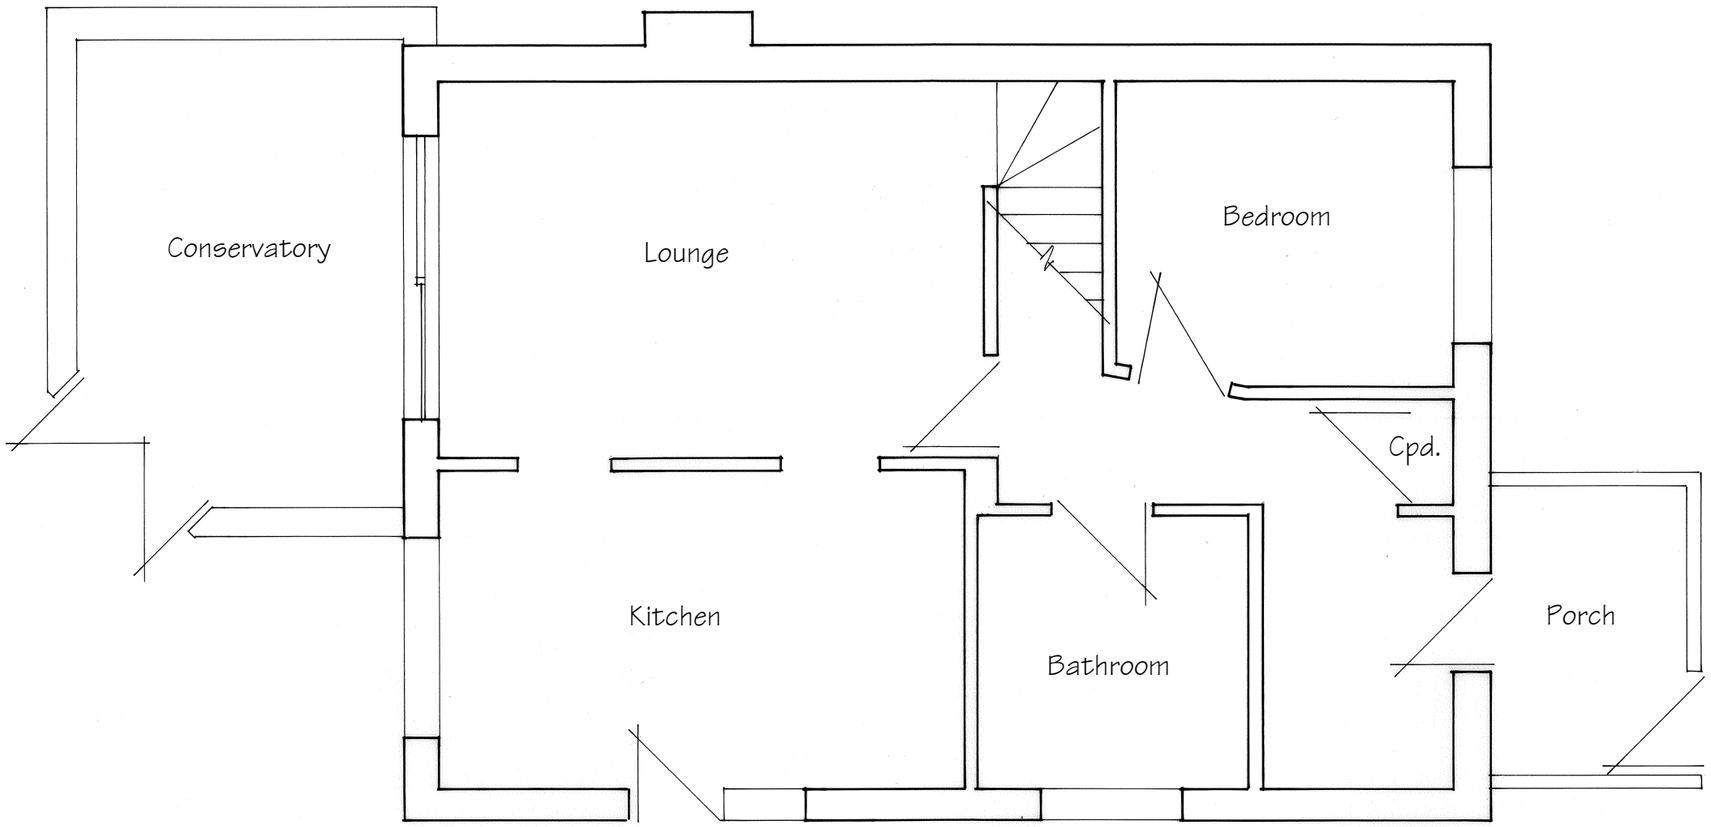

Existing Ground Floor Plan

1 0 1 2 3 4

Metres @ 1:50 Scale

These Plans have been prepared for the purpose of obtaining Planning Permission and/or Building Regulation Approval for the work shown thereon only and should not be used for any other purpose.

© These Plans remain the copyright of the architect and must not be copied or reproduced in any way without written permission with the exception of Local Authorities for Planning Purposes

Andrew R Dunks
BSc(Hons) MRICS MBEng
Chartered Surveyor and Building Engineer
Unit 1, Brambles Enterprise Centre
Waterlooville, Hants, PO7 7TH
Tel: (023) 9225 3034
e-mail: plans@dunks.freeserve.co.uk

Proposed Front Extension

67 Sandy Point Road
Hayling Island

For Mr & Mrs R Gray

Scale - 1:50 at Page Size A3
Date - March 2012

Drawing No. 3656/1

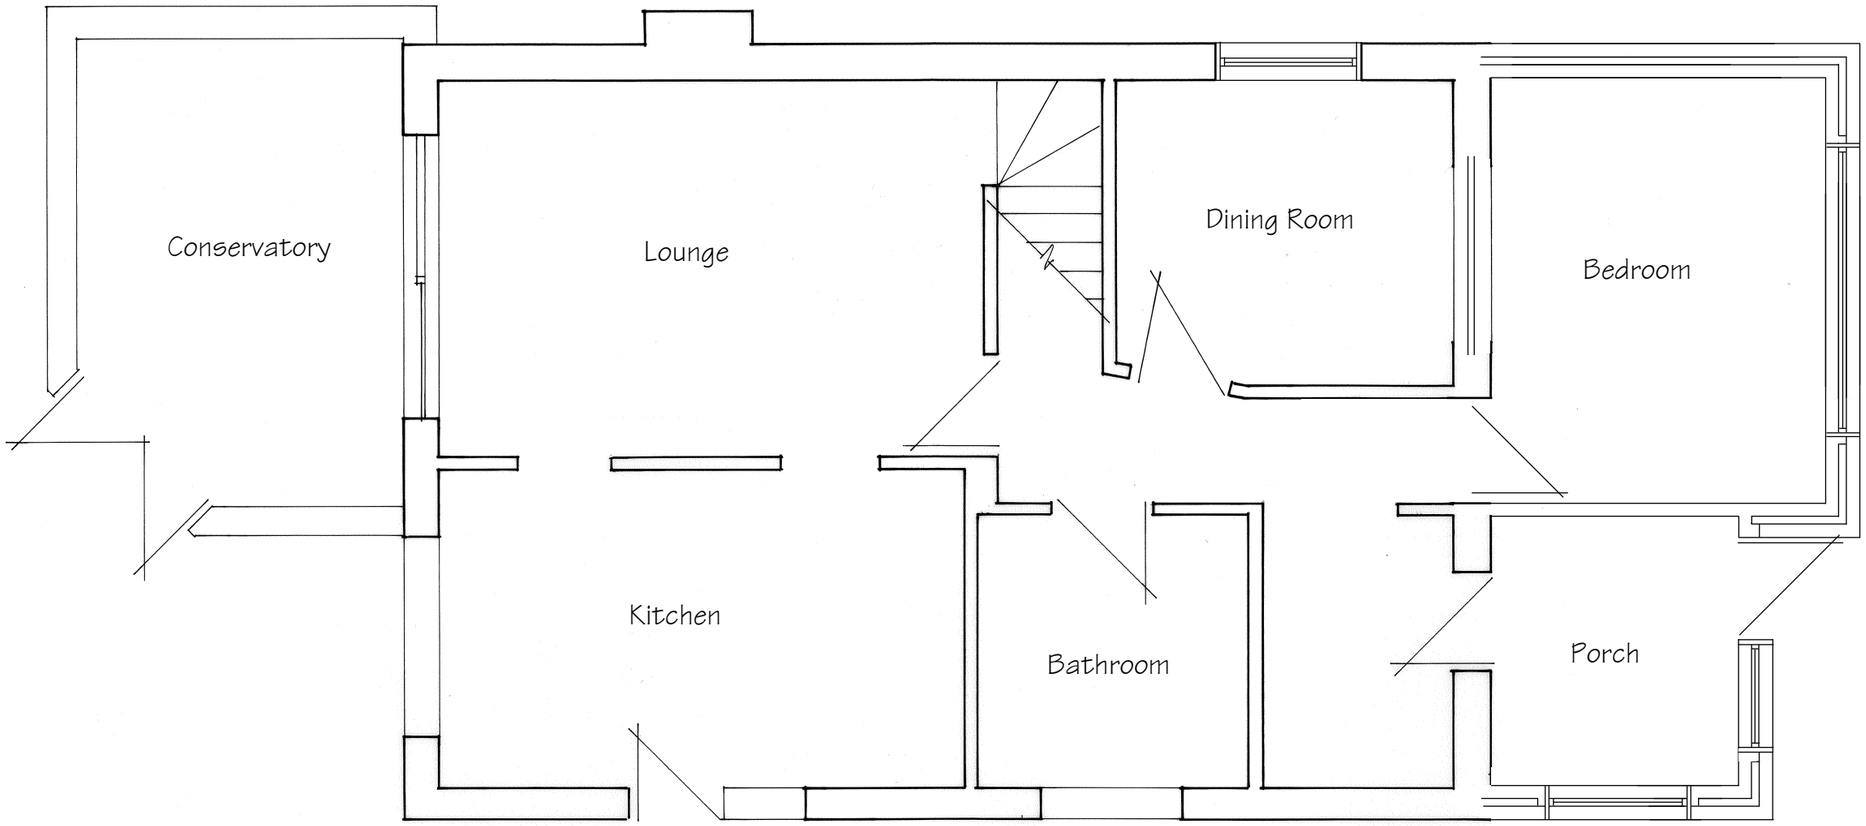

Proposed Ground Floor Plan

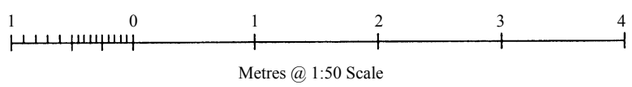

Proposed Front Extension

67 Sandy Point Road
Hayling Island

For Mr & Mrs R Gray

Scale - 1:50 at Page Size A3
Date - March 2012

Drawing No. 3656/2 - Rev C

These Plans have been prepared for the purpose of obtaining Planning Permission and/or Building Regulation Approval for the work shown thereon only and should not be used for any other purpose.

© These Plans remain the copyright of the architect and must not be copied or reproduced in any way without written permission with the exception of Local Authorities for Planning Purposes

Andrew R Dunks
BSc(Hons) MRICS MBEng
Chartered Surveyor and Building Engineer
Unit 1, Brambles Enterprise Centre
Waterlooville, Hants, PO7 7TH
Tel: (023) 9225 3034
e-mail: plans@dunks.freeserve.co.uk

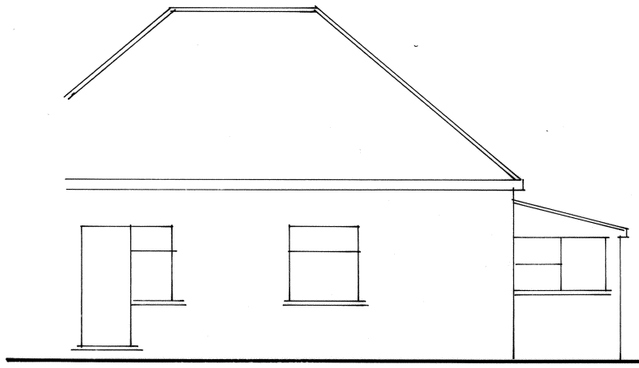

Existing West/Side Elevation

Existing South/Front Elevation

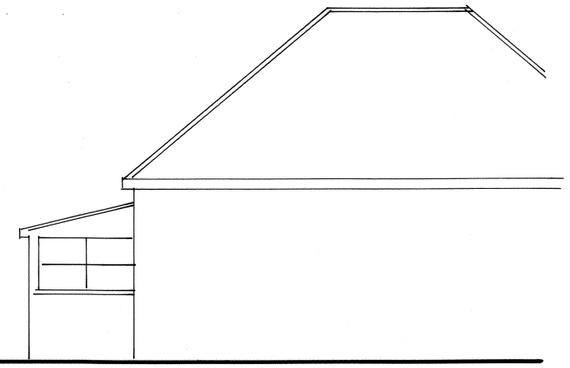

Existing East/Side Elevation

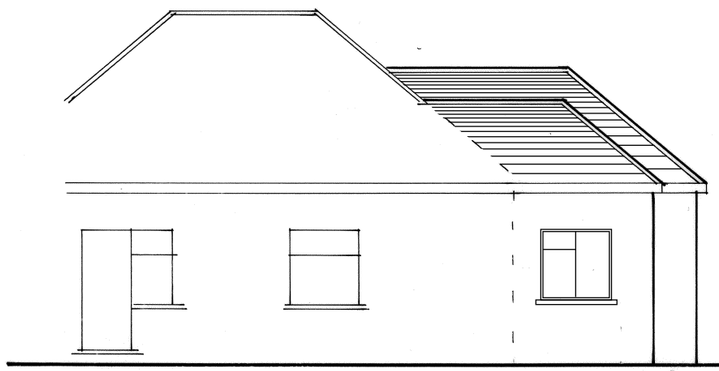

Proposed West/Side Elevation

Proposed South/Front Elevation

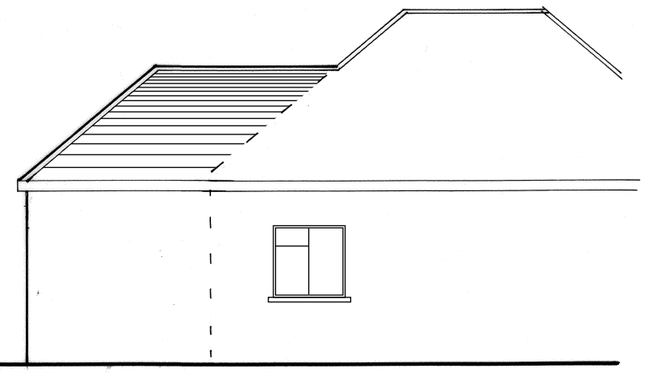

Proposed East/Side Elevation

These Plans have been prepared for the purpose of obtaining Planning Permission and/or Building Regulation Approval for the work shown thereon only and should not be used for any other purpose.

© These Plans remain the copyright of the architect and must not be copied or reproduced in any way without written permission with the exception of Local Authorities for Planning Purposes

Andrew R Dunks
BSc(Hons) MRICS MBEng
Chartered Surveyor and Building Engineer
Unit 1, Brambles Enterprise Centre
Waterlooville, Hants, PO7 7TH
Tel: (023) 9225 3034
e-mail: plans@dunks.freeserve.co.uk

1 0 1 2 3 4
Metres @ 1:100 Scale

Proposed Front Extension

67 Sandy Point Road Hayling Island

For Mr & Mrs R Gray

Scale - 1:100 at Page Size A3
Date - March 2012

Drawing No. 3656/3 - Rev C