



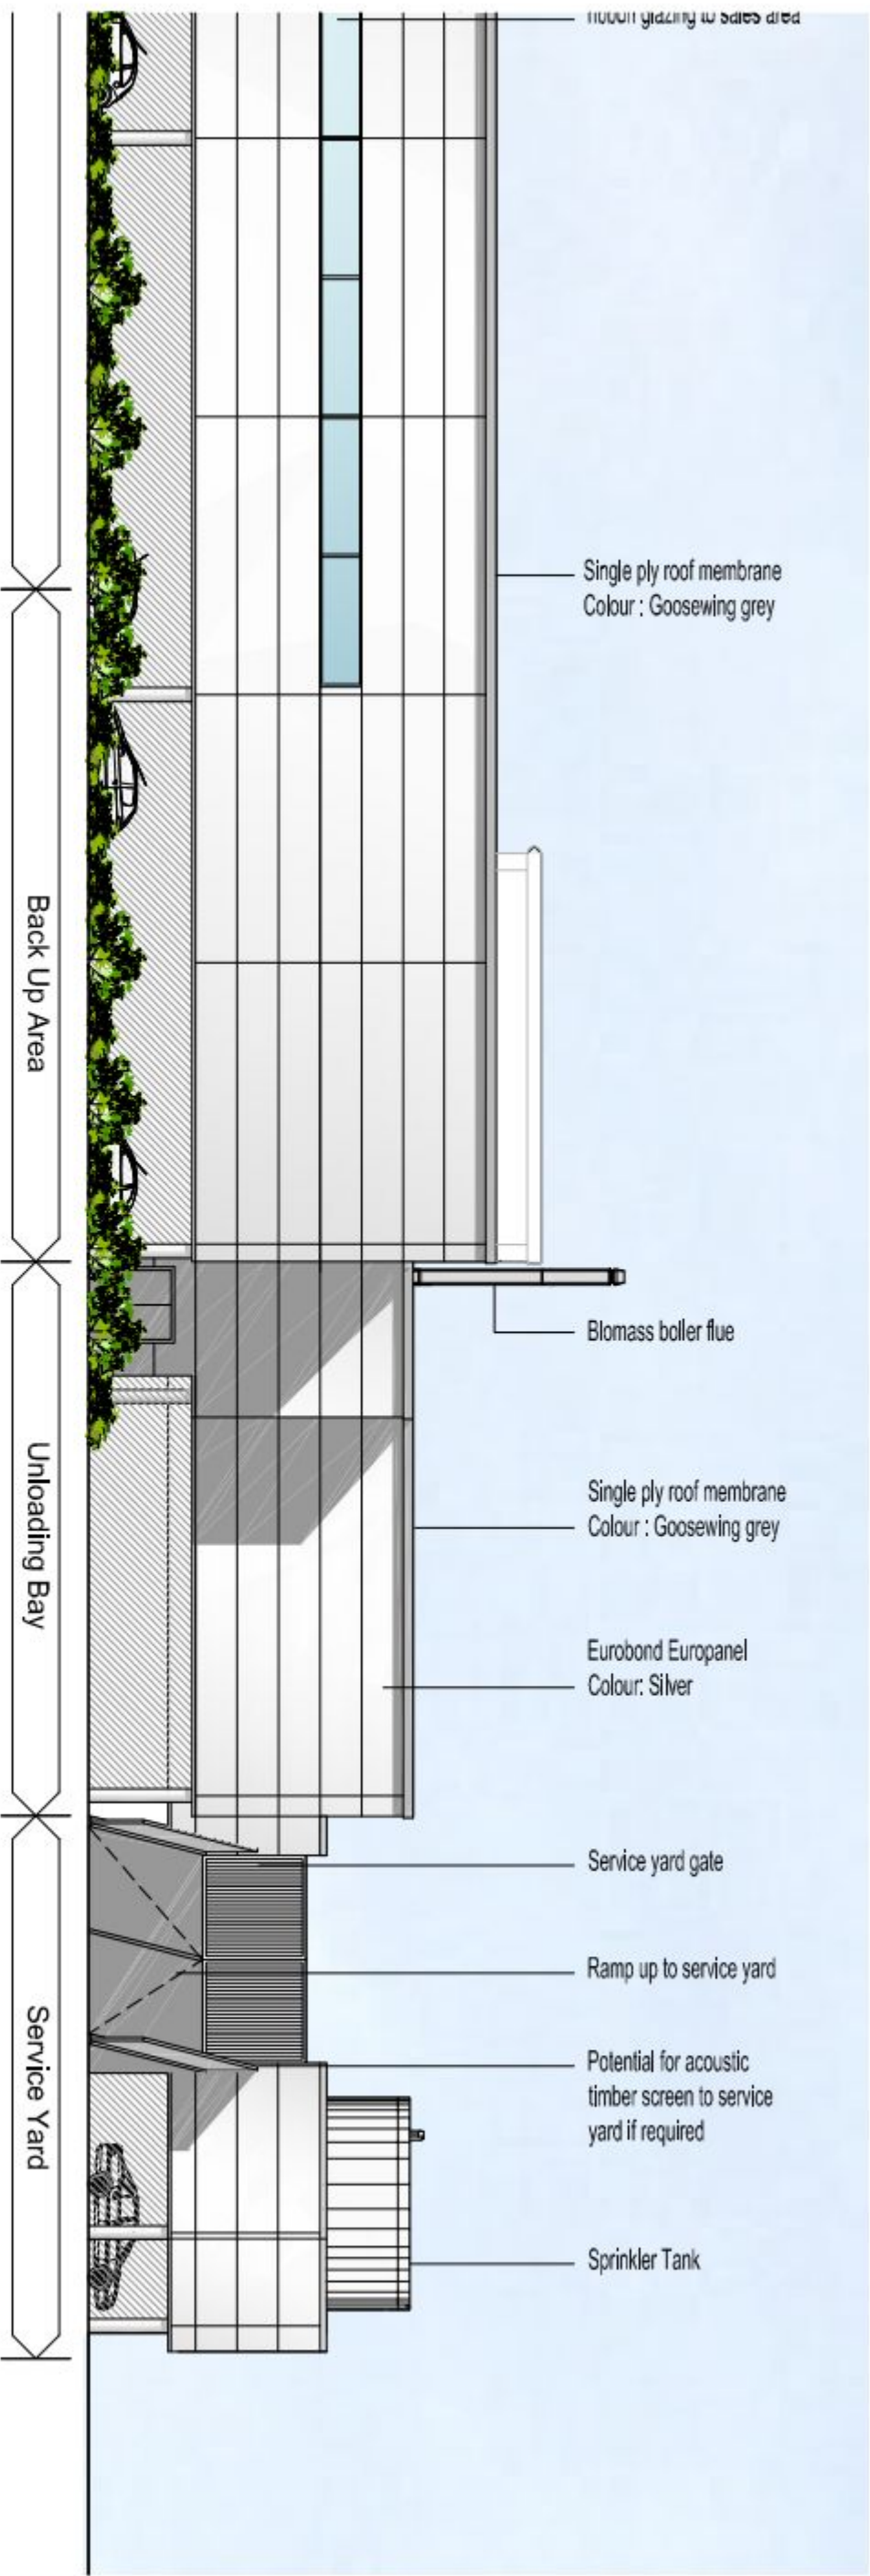


South East Elevation to Aysgarth Road

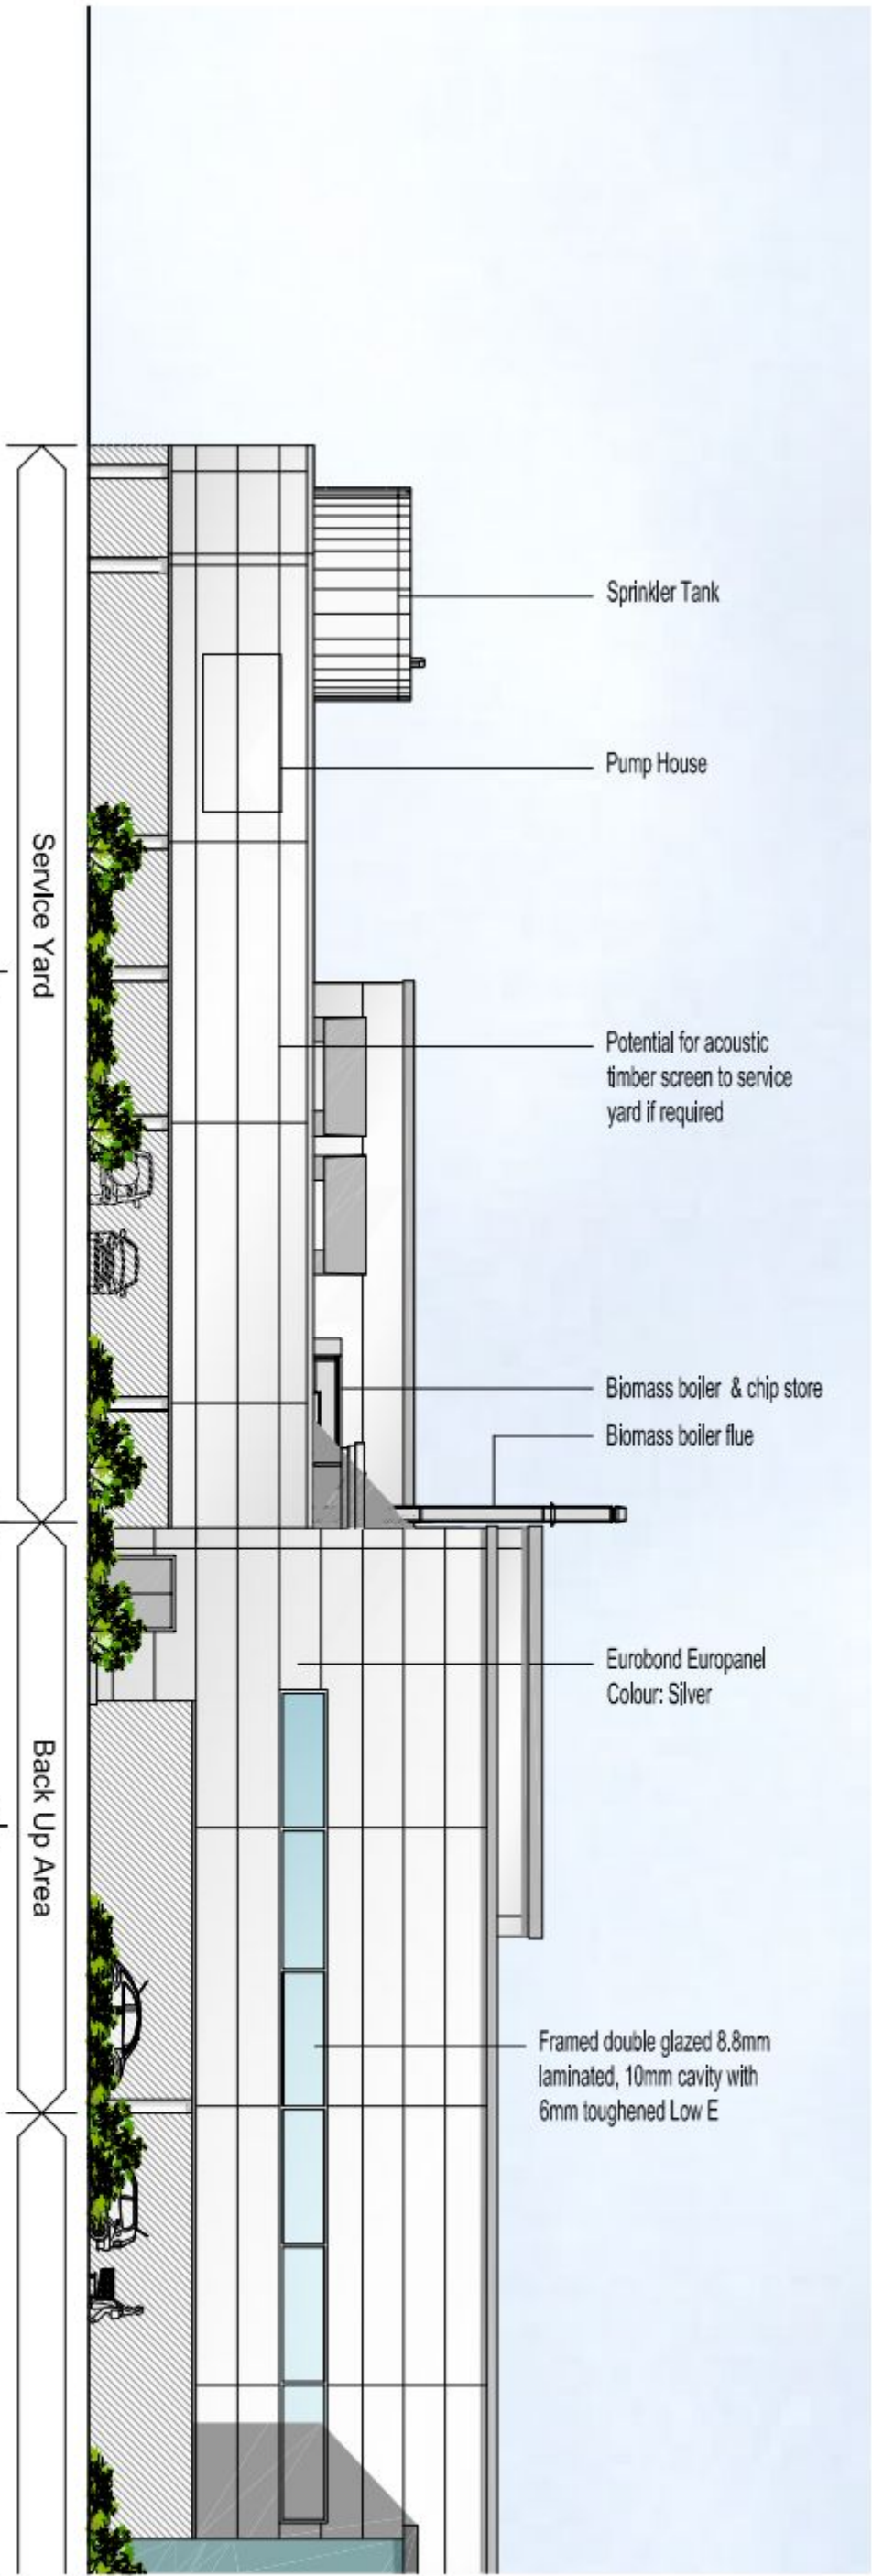


North West Elevation to Aston Road

PLANNING

NB: All landscaping is shown indicatively, please refer to Arthur Arnos Associates drawings for full design and spec.

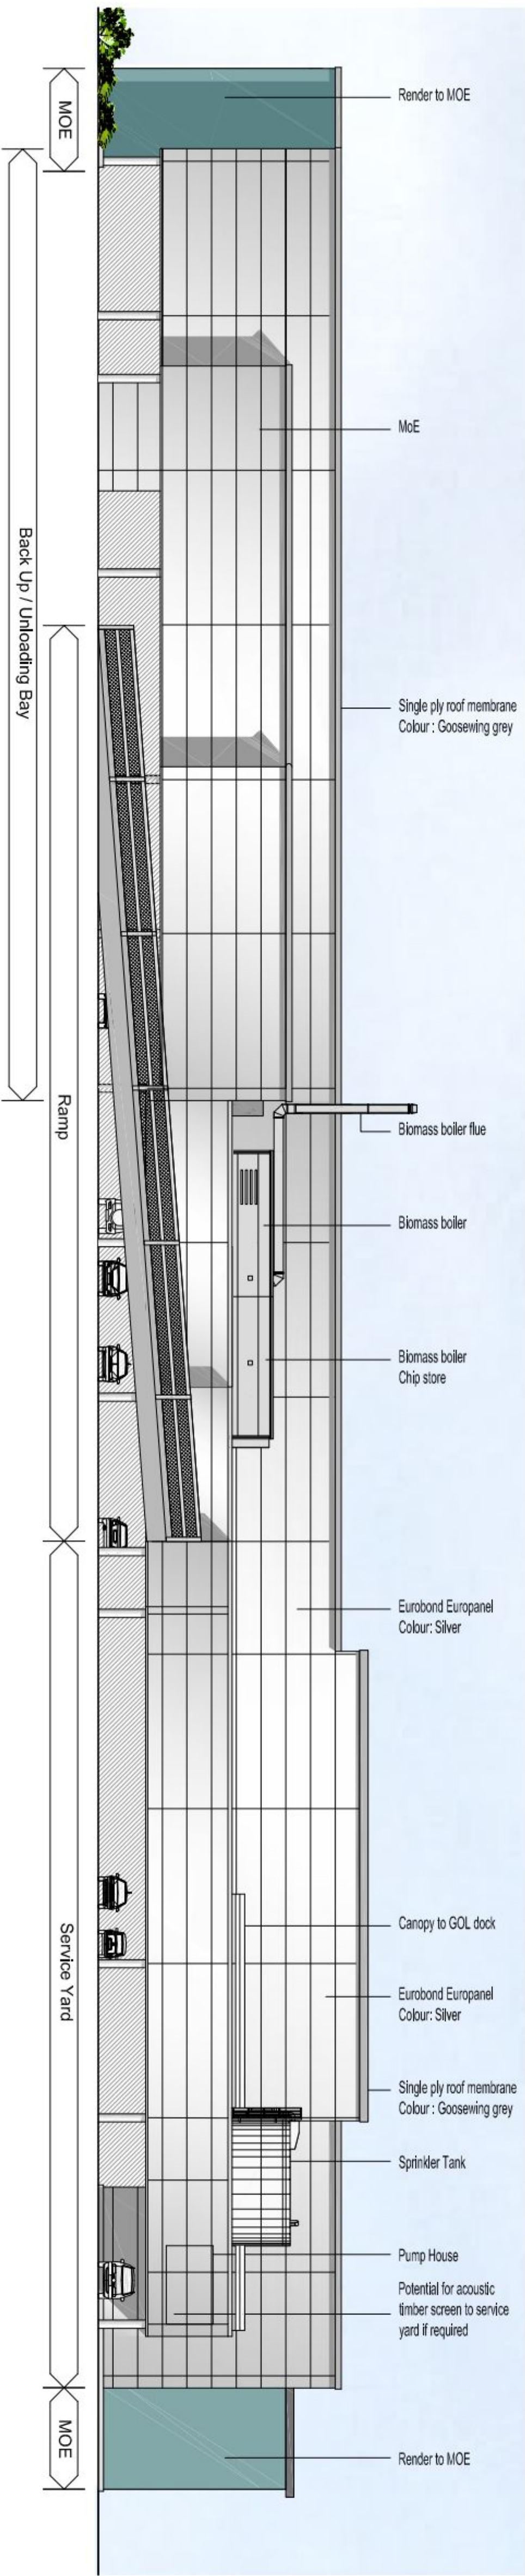

North East Elevation to Rear of Store and Service Yard

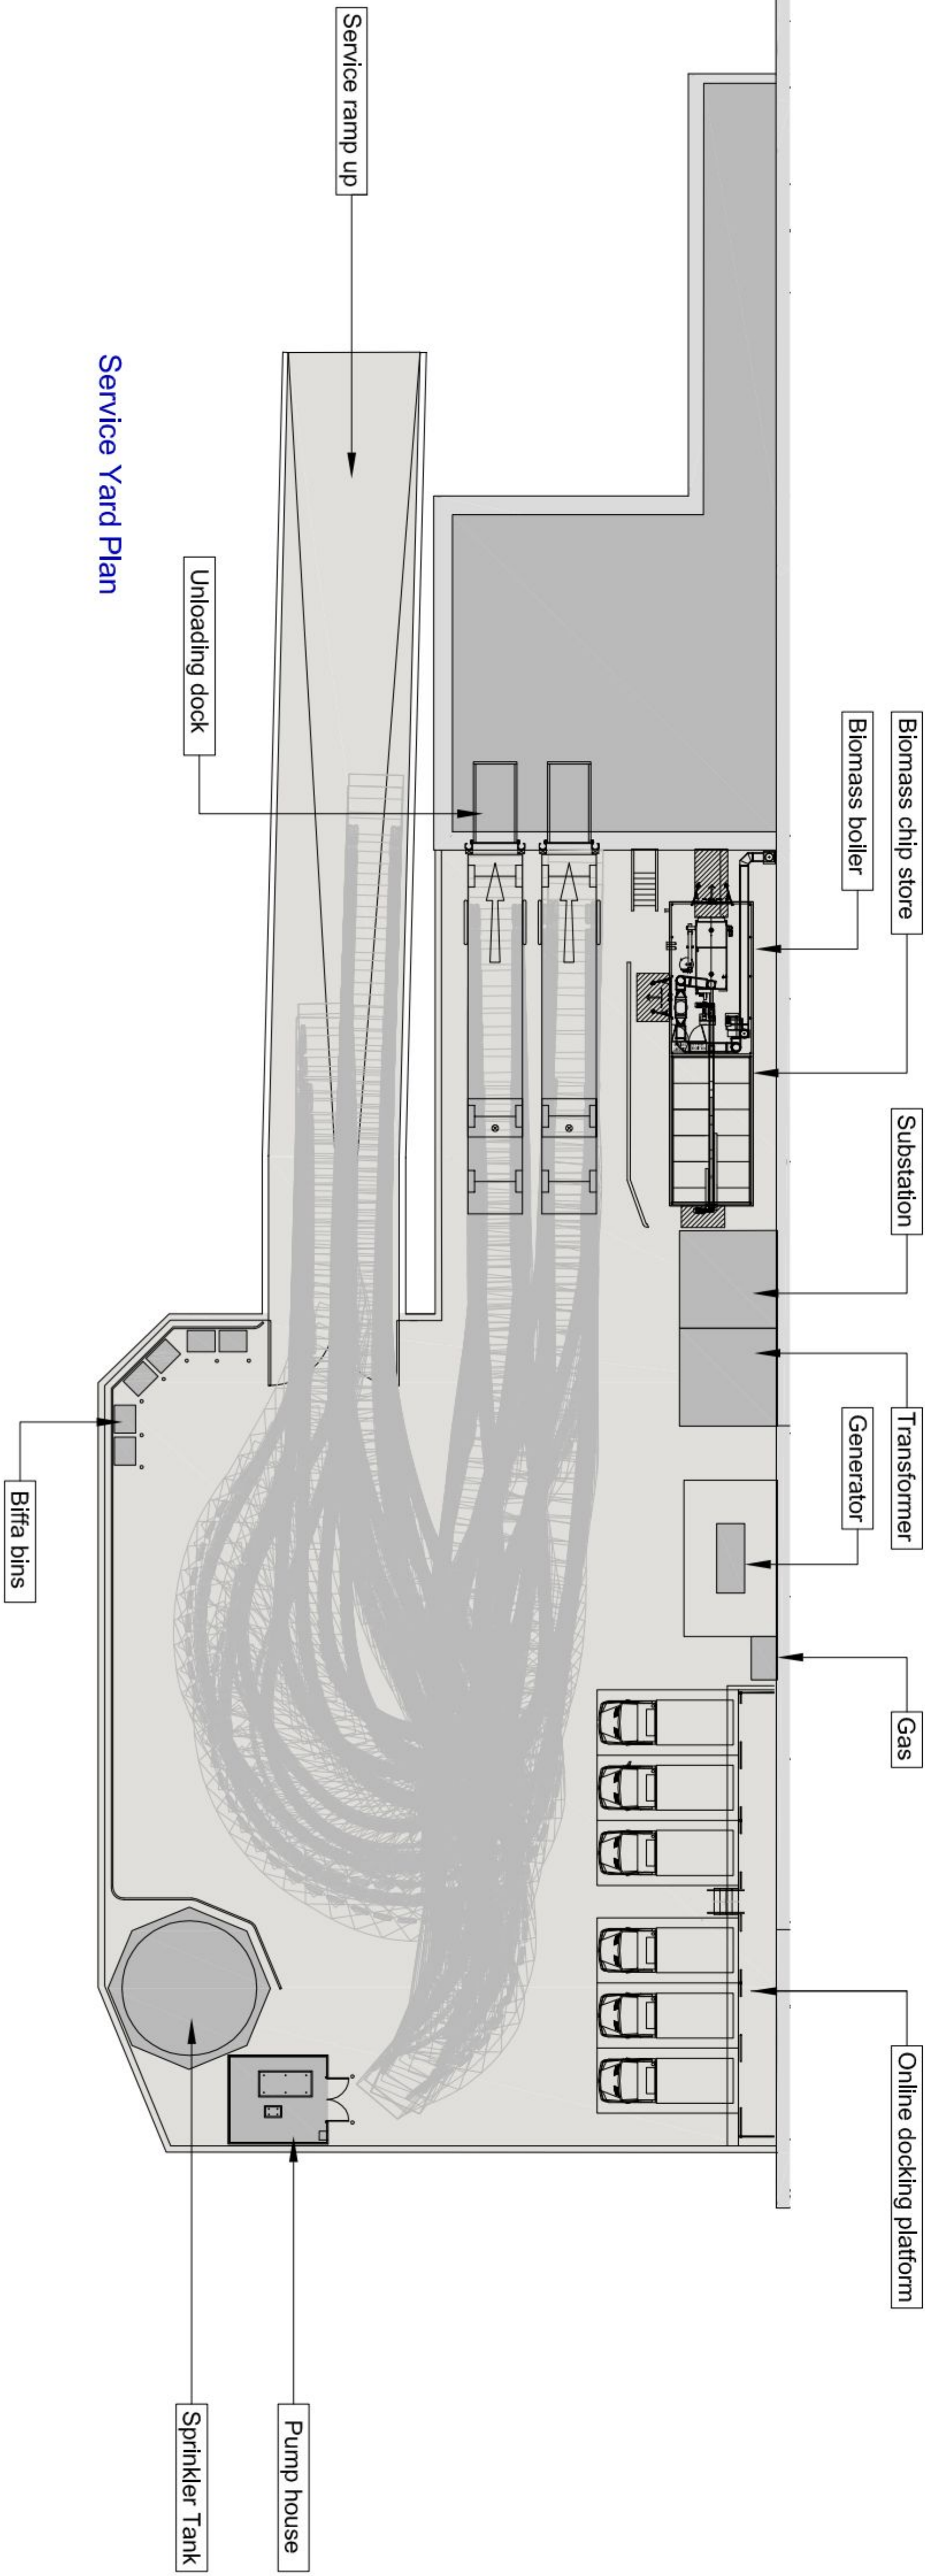

PROJECT
Hambledon Road
Waterlooville
Hampshire, PO7 7UA

Sainsbury's

Plan & Elevations
Service Yard

PARTNERSHIP
Architects • Building Surveyors

23 High Street
Bullock, Havantshire SG7 6BE
Phone: 01422 165009
Email: design@chq-architects.co.uk
www.chq-architects.co.uk

DATE	October 2010	DRAWN	JW
SCALE	1 : 200 @ A1	CHECKED	

CHQ.08.8455 - PL114