
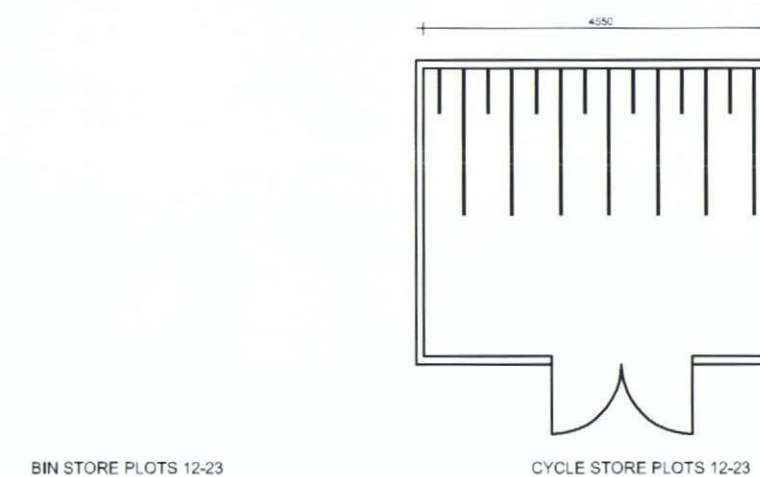
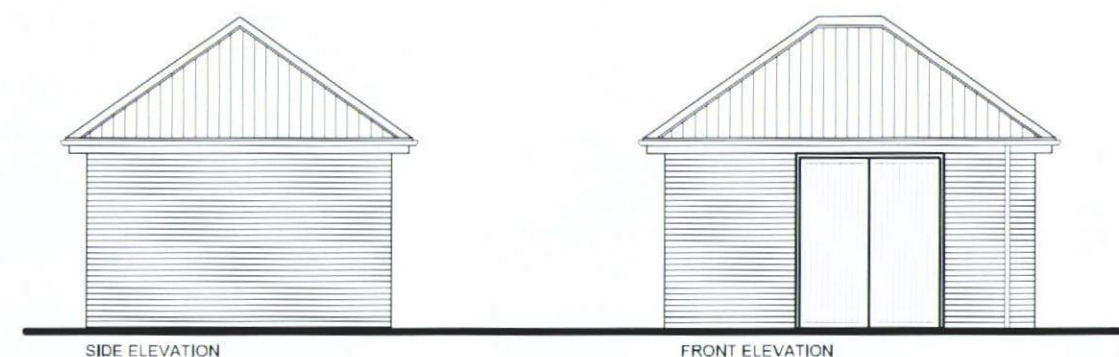
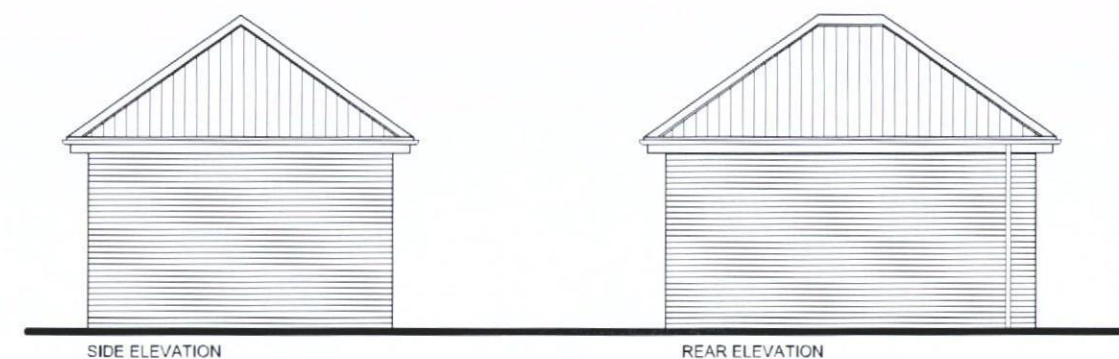
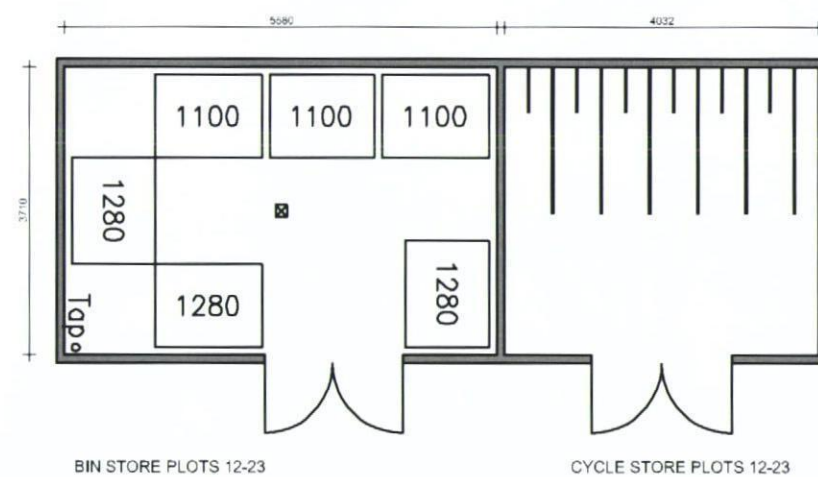
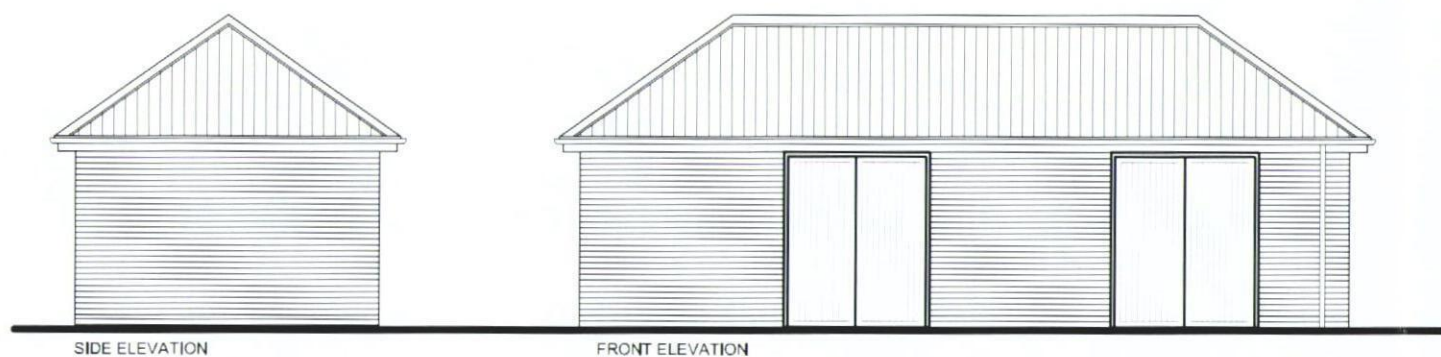


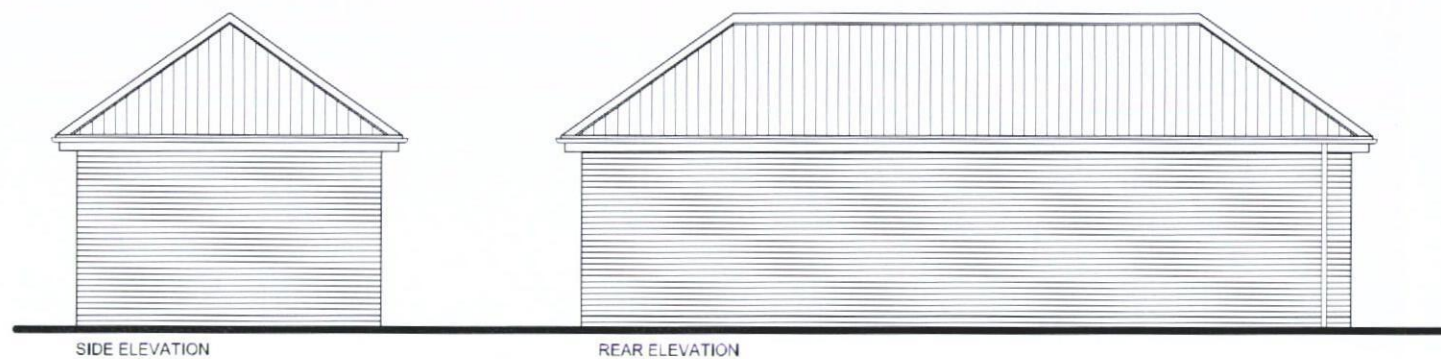

BIN-CYCLE

BLOOR HOMES
this drawing is copyright.

New Lane
Havant

Oct 2012
1:100 @ A3

Bin & Cycle Stores Plans & Elevations

NW-0002-09-Bin/Cycle.01