




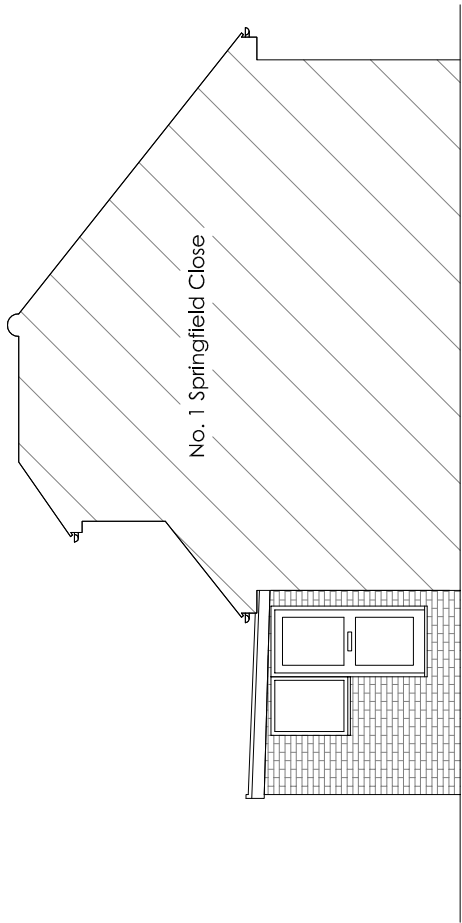


Proposed End Elevation
(Driveway)

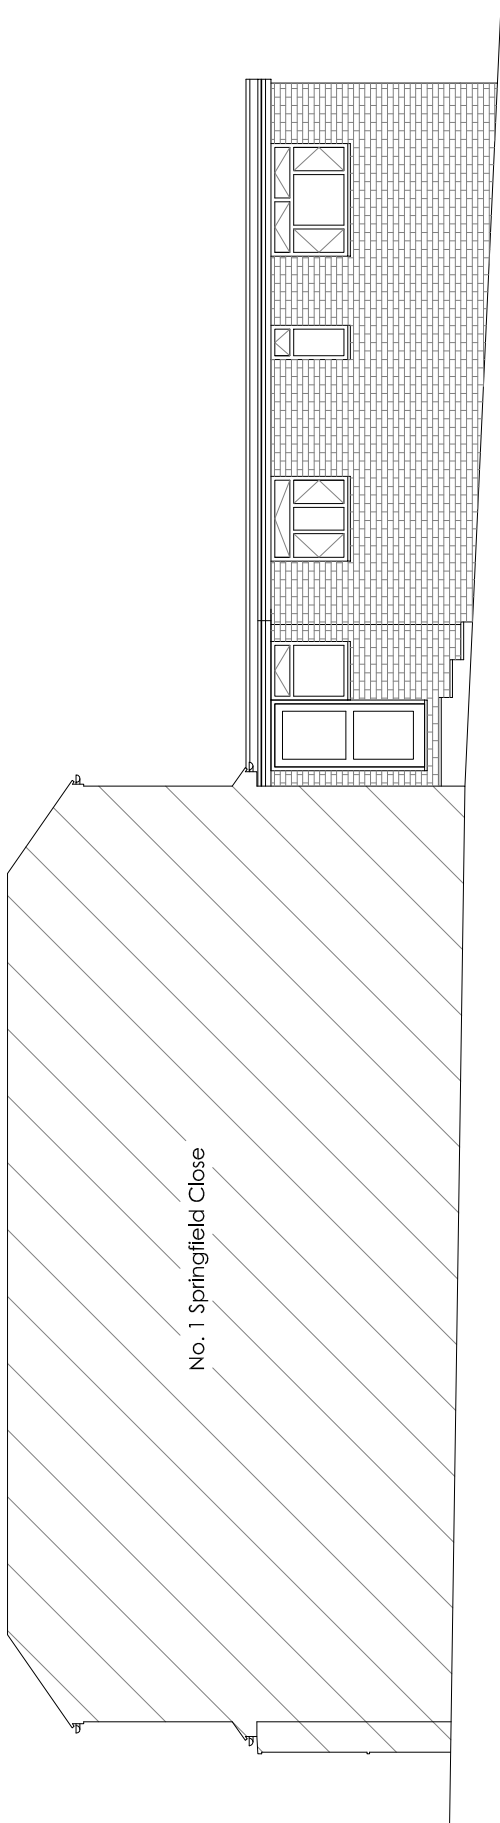

Proposed Side Elevation
(Garden)

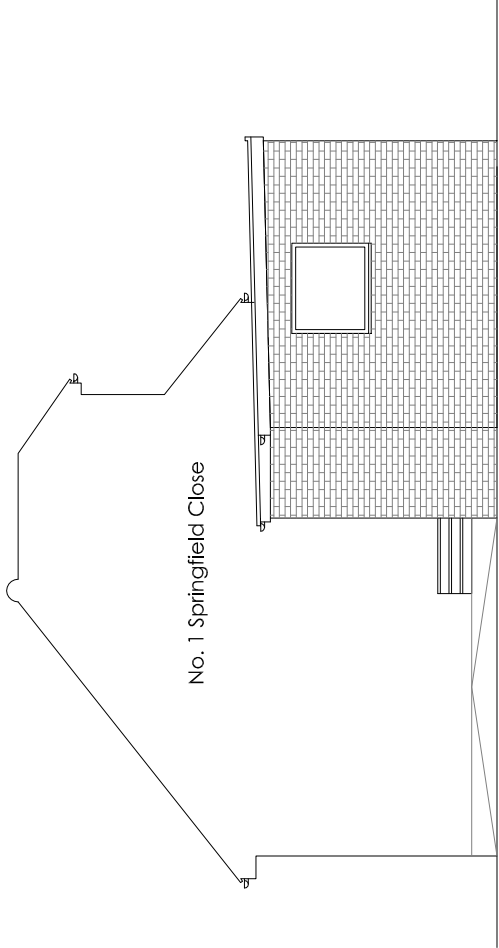

Proposed End Elevation
(Garden)

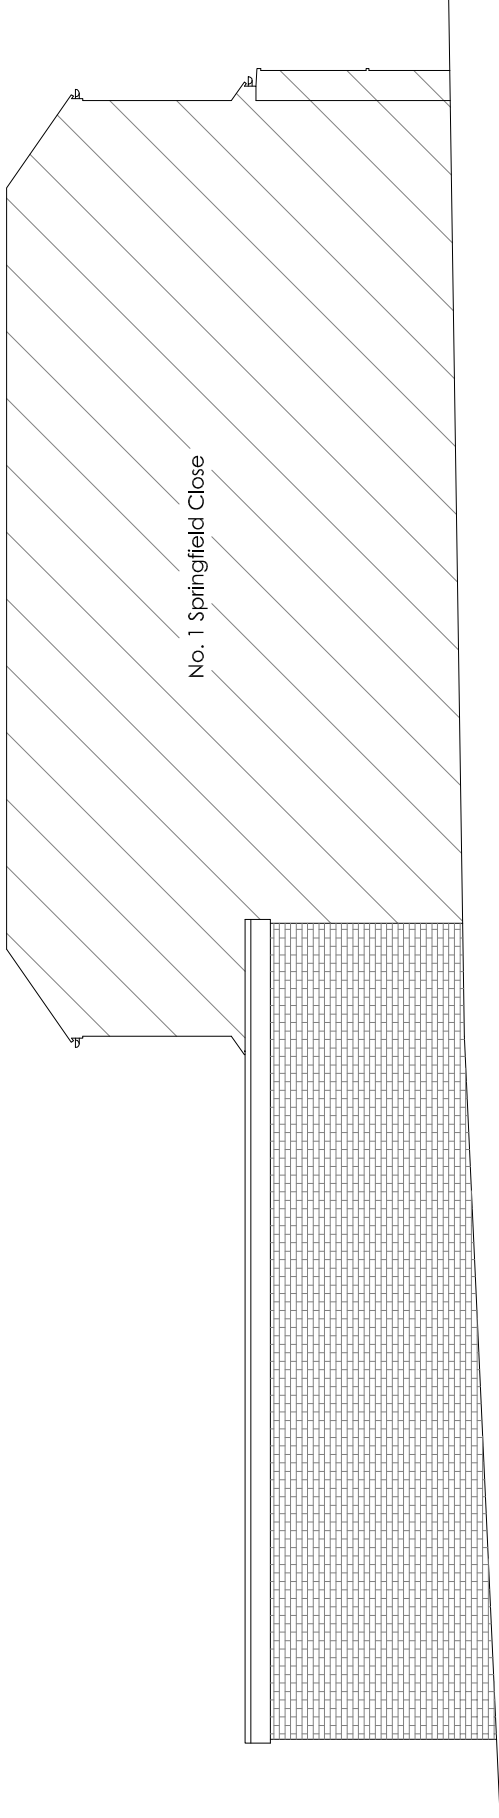

Proposed Side Elevation
(Neighbour)

Copyright is reserved by GBS Designs and is issued on the condition that it is not copied or disclosed by or to any unauthorised persons without prior consent in writing from GBS Designs. All dimensions to be checked on site

REV	DESCRIPTION	DRAWN	DATE	Drawing Ref	Rev.	Drawing Title
-	Initial design	GBS	20.04.12	HOSK 02	G	Mr N Hoskinson
A	For comment	GBS	23.04.12	Scale at A1	Scale at A3	
B	Bungalow mass and kitchen added	GBS	08.05.12	N/A	1:100	
C	Scheme altered following pre-app advice from HBC and in conjunction with client	GBS	18.05.12	Date	20 April 2012	Annex to 1 Springfield Close, Bedhampton, Hampshire, PO9 3NY.
D	Scheme altered further following pre-app advice from HBC and in conjunction with client	GBS	18.05.12	Date	20 April 2012	
E	Room names added	GBS	29.05.12	Date	20 April 2012	
F	Redesign following site visit	JLR	26.10.12	Drawn by	GBS	
G	Further redesign following site visit with builder	GBS	28.10.12	Drawn by	GBS	