


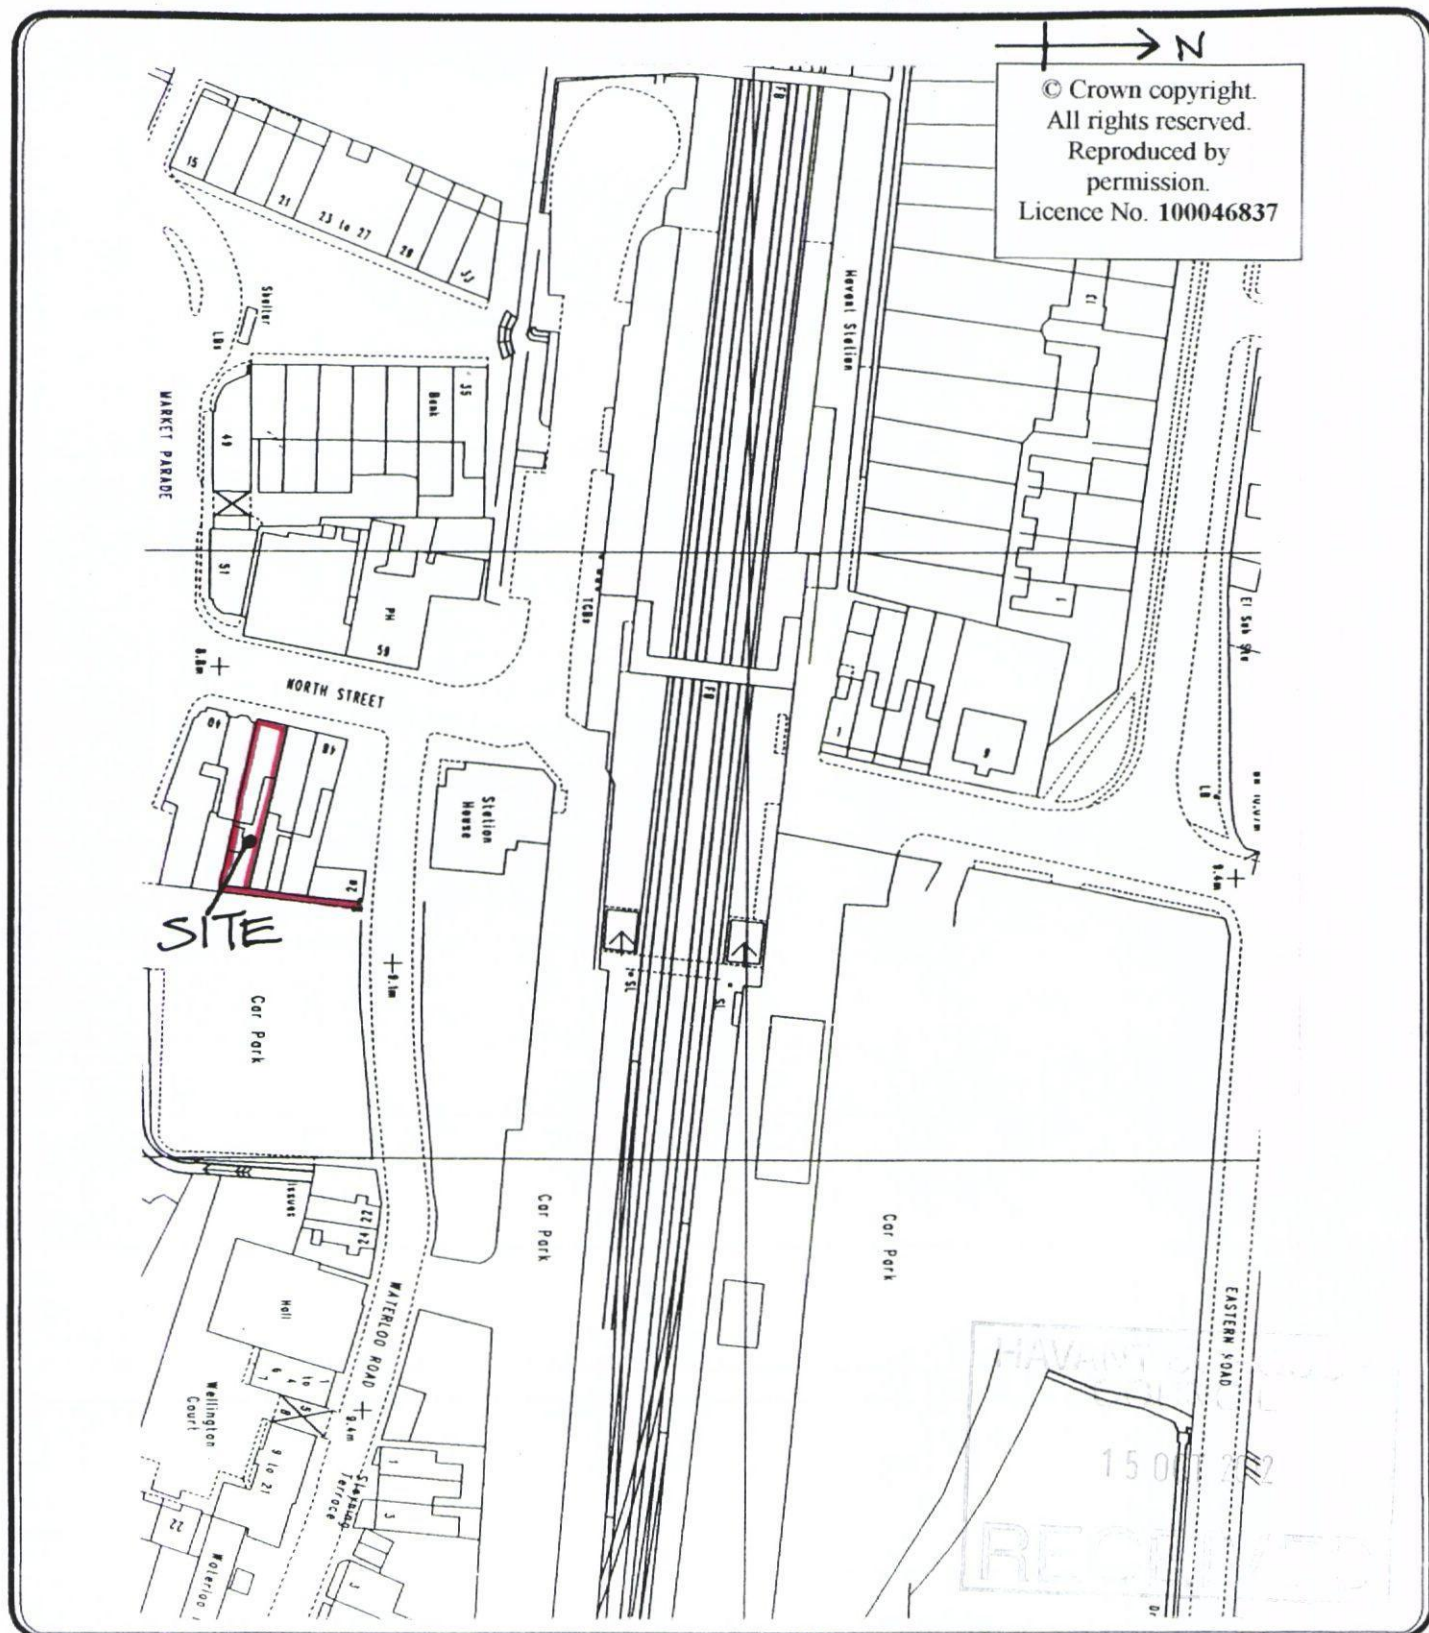

Martin Critchley
Chartered Architect

7, North Street, Havant,
Hampshire, PO9 1PW.

Tel. 02392-474 919
critchleyarchitect@hotmail.com

JOB

44 NORTH STREET,
HAVANT, PO9 1PT

DRAWING

LOCATION PLAN

Job No.

1257

Date 04/10/12

Scale 1:1250

Drawn P.C.

Drg.No.

202