


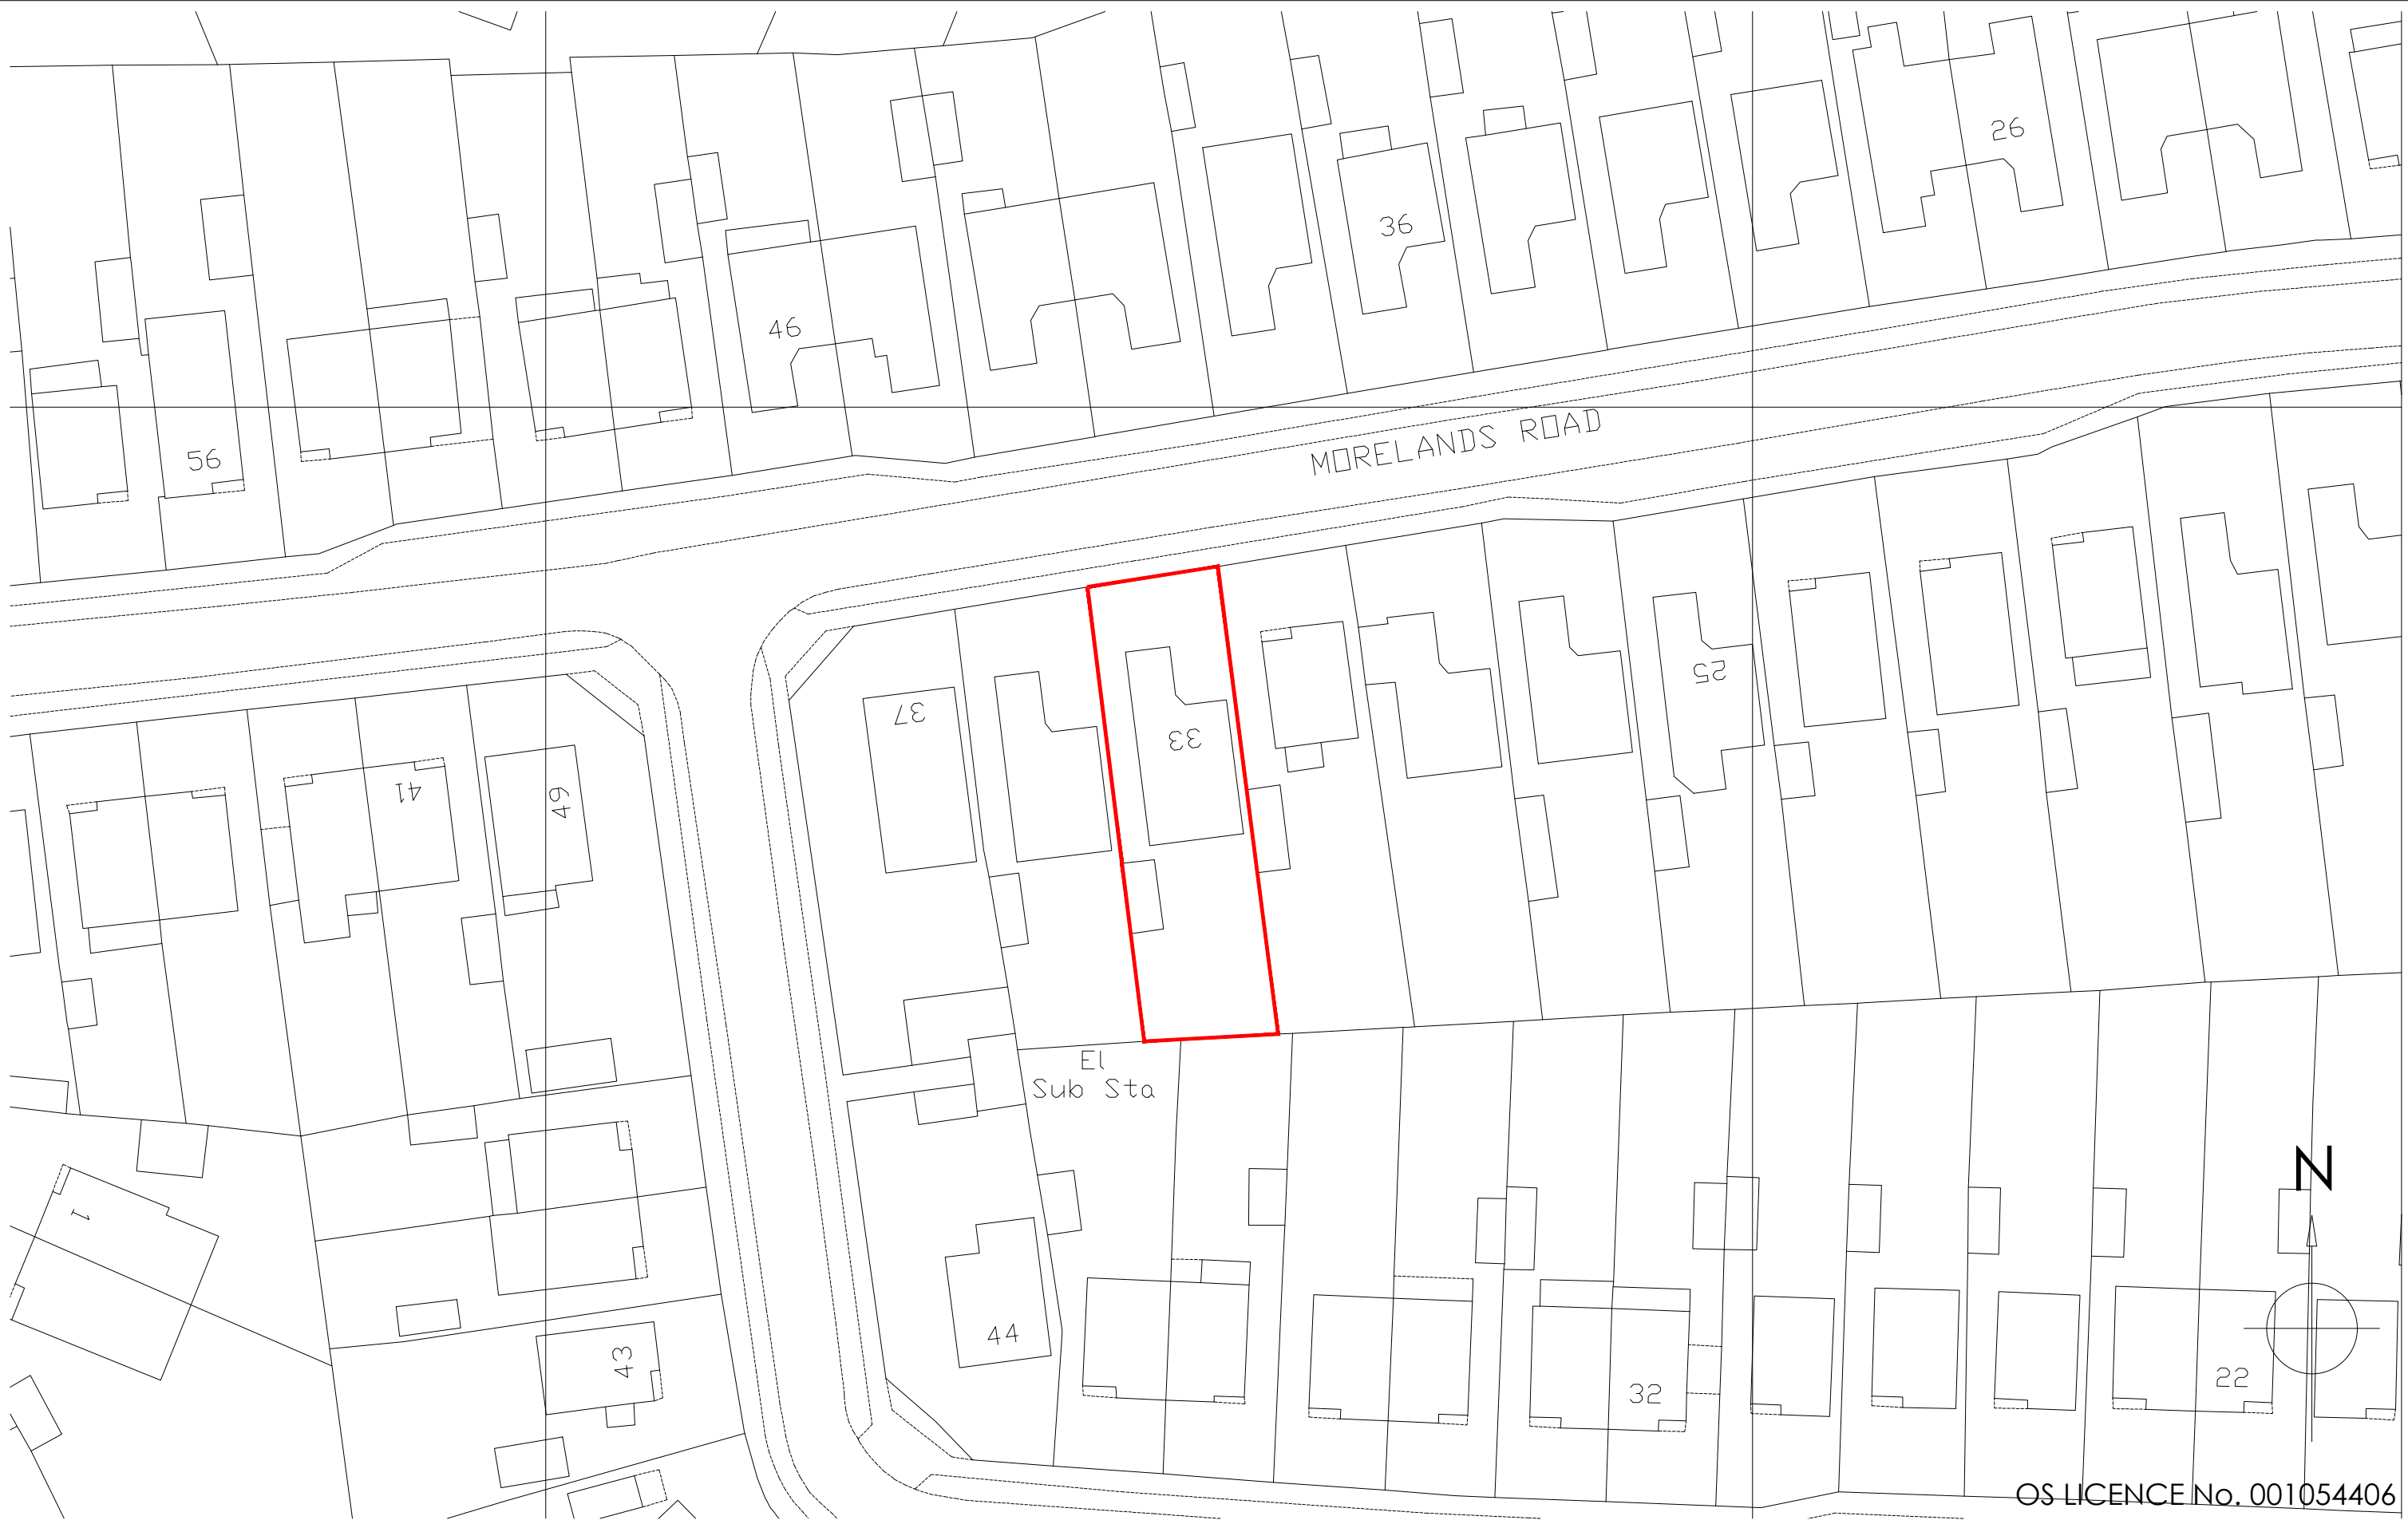

OS LICENCE No. 001054406

REV	DESCRIPTION	DRAWN	DATE	Drawing Ref	Rev.	Drawing Title
-	Initial design	GBS	26.07.12	COOP 07	-	Client: Mrs L Cooper
				Scale at A1	Scale at A3	Project:
				N/A	1:500	Loft conversion needing roof raised
				Date		from hipped to gable end to
				26 July 2012		33 Morelands Road, Purbrook
				Drawn by		Waterlooville, Hampshire, PO7 5PT
				GBS		

Copyright is reserved by GBS Designs and is issued on the condition that it is not copied or disclosed by or to any unauthorised persons without prior consent in writing from GBS Designs.
All dimensions to be checked on site



ARCHITECTURE & DESIGN
6 Shillinglee Waterlooville
Hampshire PO7 5RW
Telephone
023 9225 8315
www.gbsimages.co.uk



CIOB