


boundary at closest point

proposed extension

existing profile of building

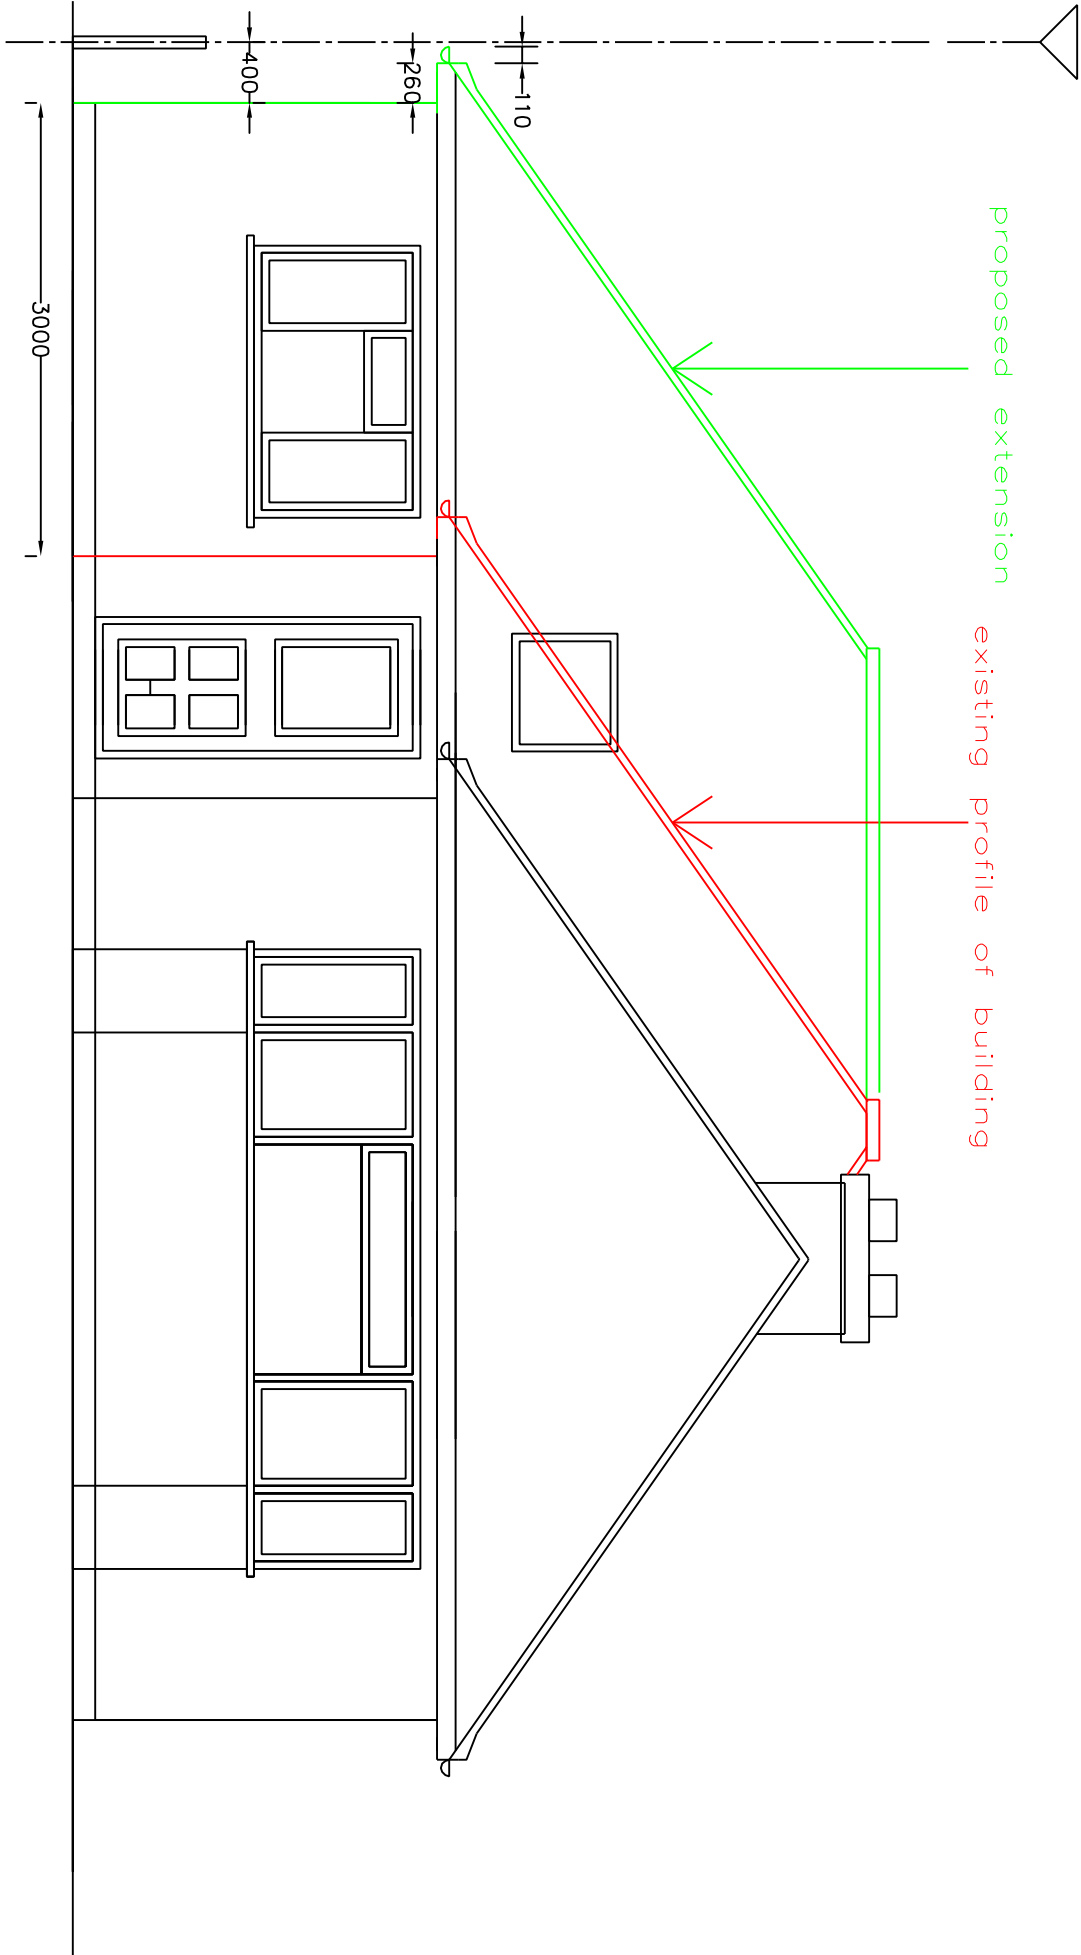

west elevation

drawing 9040E.ADD 1:50@A4