



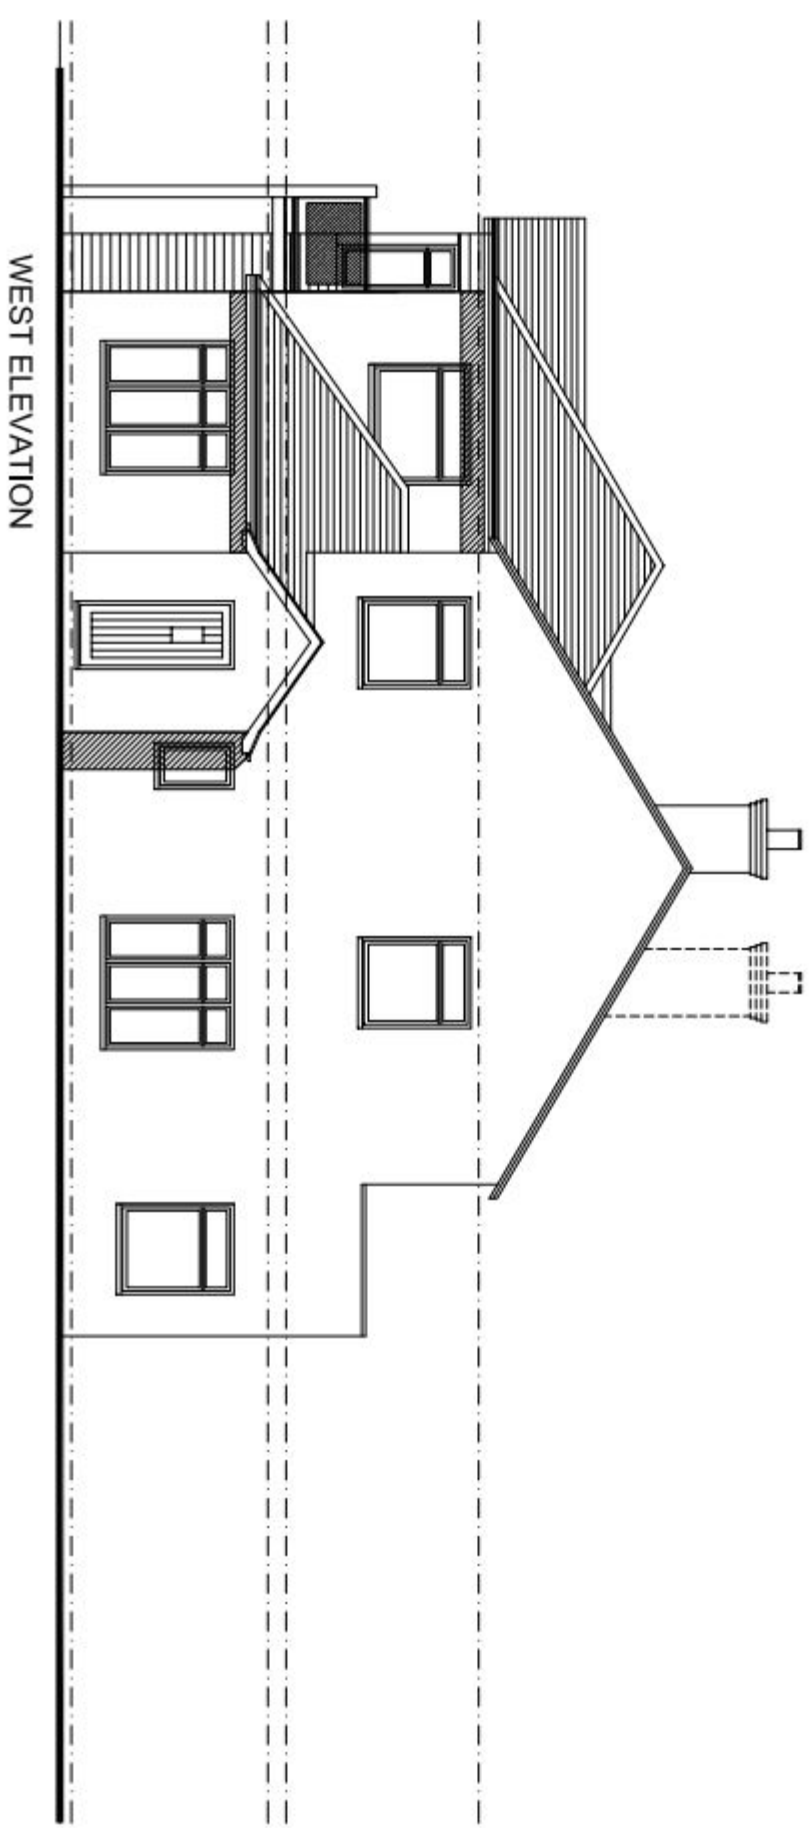

WEST ELEVATION

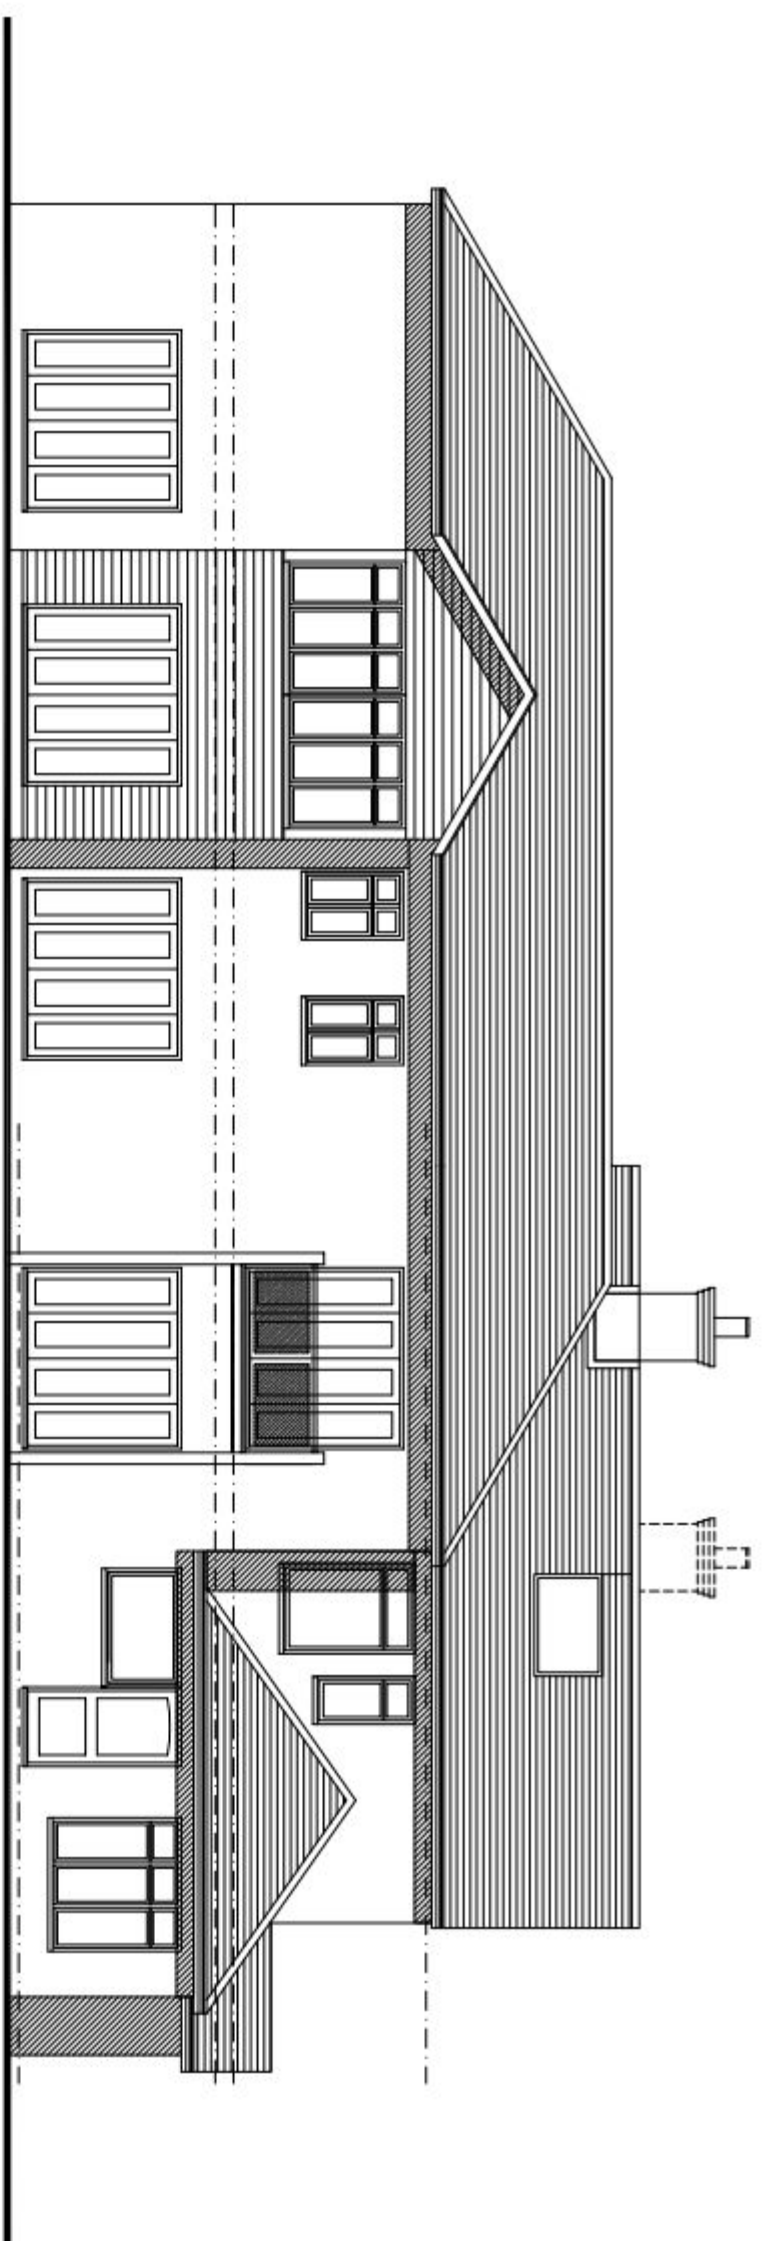

NORTH ELEVATION



Elevations 1:100

|     |              |      |
|-----|--------------|------|
| No. | Project name | Date |
|     |              |      |

Project Name and Address  
Proposed extensions to  
Dunbeath  
3 Eastern Road  
Havant

|                   |             |
|-------------------|-------------|
| Project<br>068509 | Sheet<br>09 |
| Date<br>20.10.17  |             |
| Scale<br>1:200    |             |



17 Eastern Parade, Fareham,  
Hants PO16 0RL  
d.design@btiscall.co.uk  
07742720557 01329 221329