
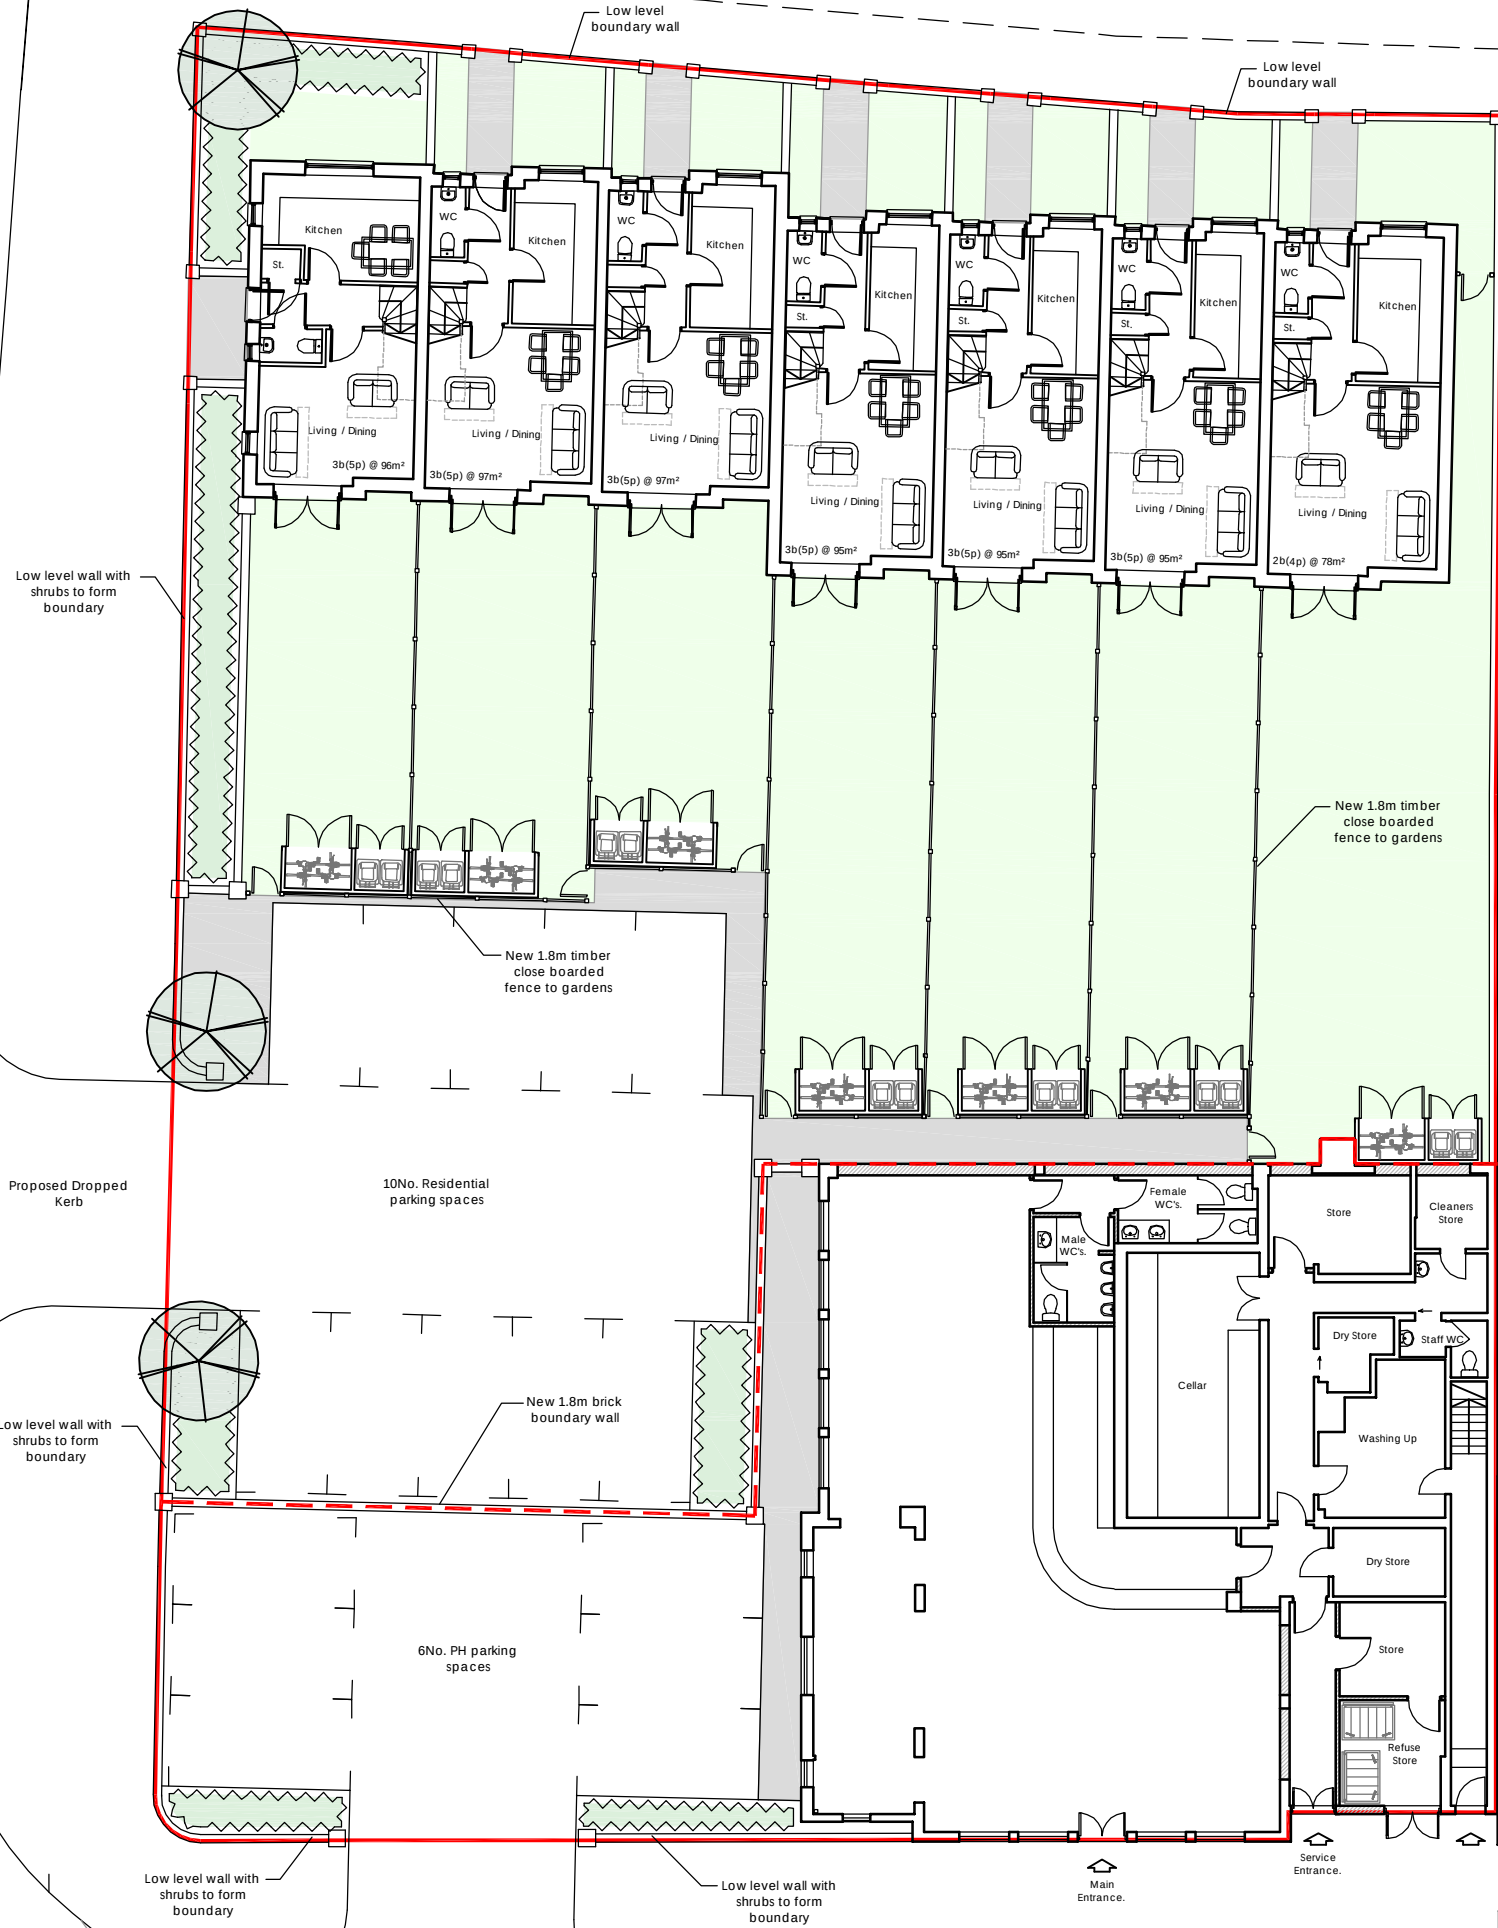
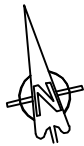


P R O S P E C T L A N E

NOTES

1:200 scale

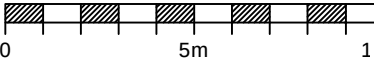

B A Y B R I D G E R O A D

PROPOSED SITE LAYOUT

P2	May 2012	Revised as per planners request	KW
P1	Mar 2012	Planning Application	TH
Revision	Date	Description	Dwn Chkd

PLC ARCHITECTS
Brankesmere House
Queens Crescent, Southsea
Portsmouth PO5 3HT
Hampshire England
Tel: (023) 927 55 333
Fax: (023) 927 55 222
E-Mail: admin@plcarchitects.com
Web: www.plcarchitects.com

Client:

Project:
Proposed Mixed Use Redevelopment
Fox Inn, Leigh Park

Drawing Title:
Proposed Site Layout

Drawn By	Date	Checked By	Date	Approved By	Date
TH	MAR 12				
Drawing No.	11-1822-101	Revision:	P2	Scale:	1:200

PLC ARCHITECTS © COPYRIGHT RESERVED 2012
NOT TO BE SCALED. DIMENSIONS TO BE CHECKED ON SITE
SCALING ONLY FOR LOCAL AUTHORITY PURPOSES