
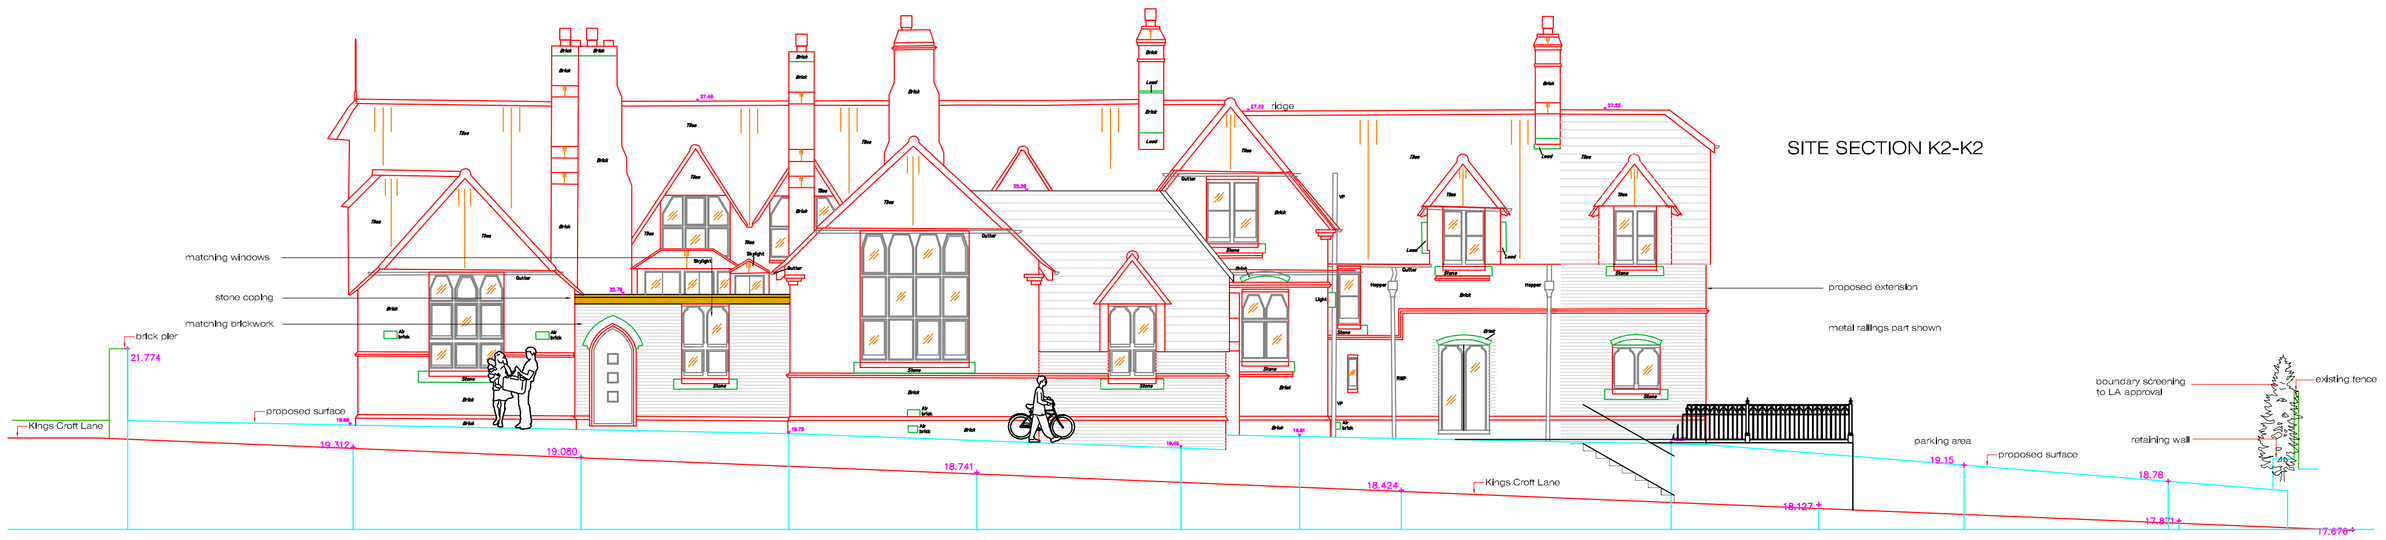


SITE SECTION K2-K2

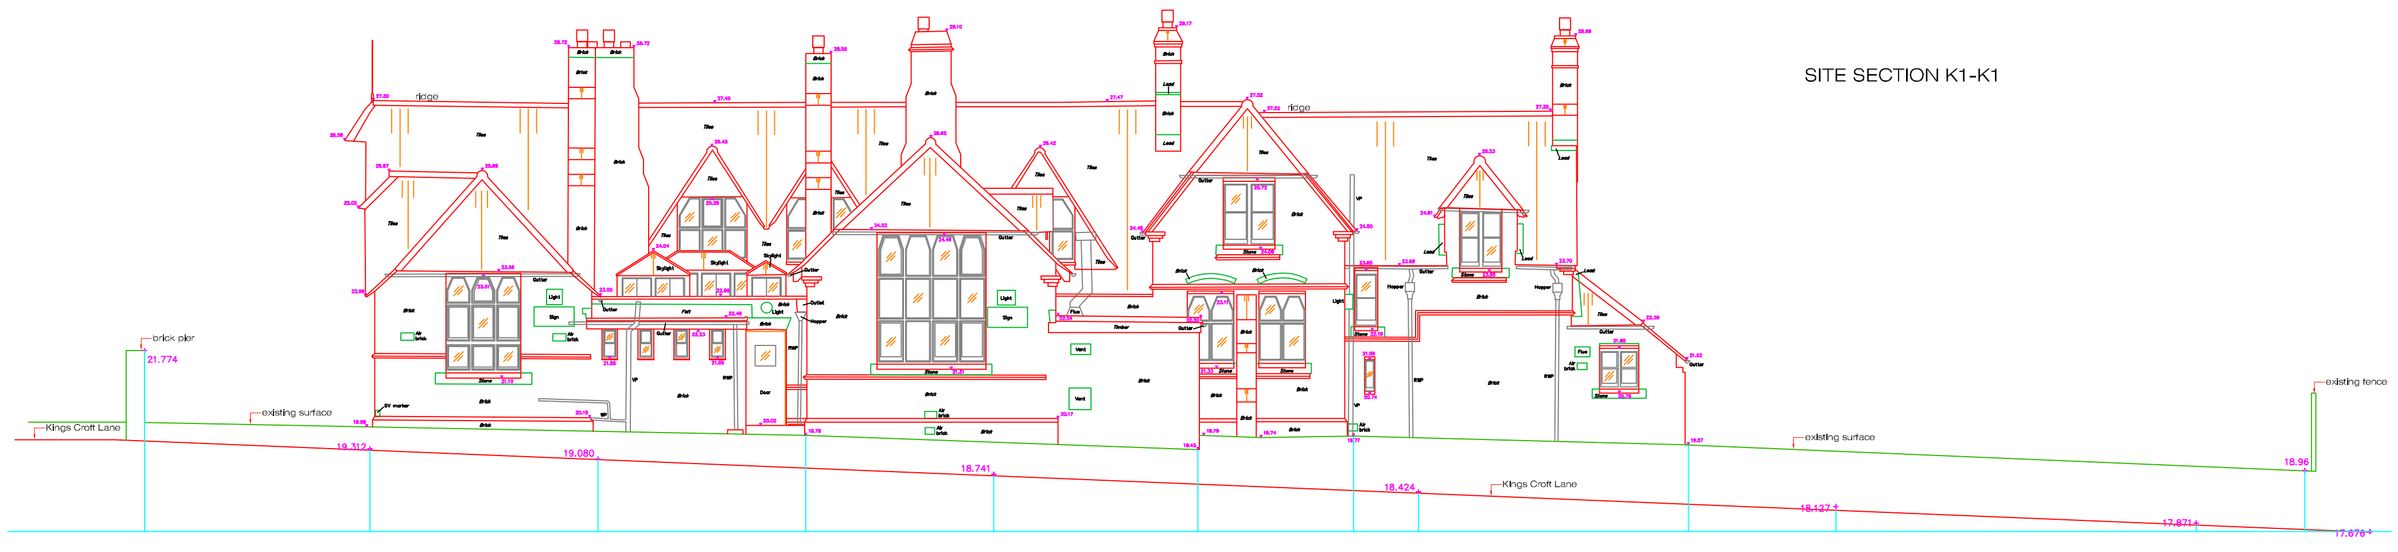

SITE SECTION K1-K1

© COPYRIGHT RESERVED 2010

All dimensions to be checked on site prior to commencement of any construction works Figured dimensions are to be used in preference to scaled dimensions.

NOTES

Revision	Description	Date	DRAWN

Project :

BEDHAMPTON ARTS CENTRE
HAVANT ROAD
BEDHAMPTON
HAVANT

Drawing Title :

EXISTING AND PROPOSED
SITE SECTIONS K1 & K2

Chris Flint Associates Ltd
CHARTERED SURVEYORS - PROJECT MANAGERS
DEVELOPMENT CONSULTANTS

Drawn By	Date	Checked By	Date	Approved By	Date
CF	01/09/12				

Drawing No.	Revision:	Scale:
CFA \| FULL \| S1		1:100

PLANNING

2 Emerald Close Waterlooville Hants PO7 8NZ
tel: 023 92 432484 fax: 023 92 358554 Email: cfassociates@aol.com

PDF Created with deskPDF PDF Writer - Trial :: http://www.docudesk.com