

East Wall Elevation



South Wall Elevation




West Elevation



North Elevation


Photographs as Existing

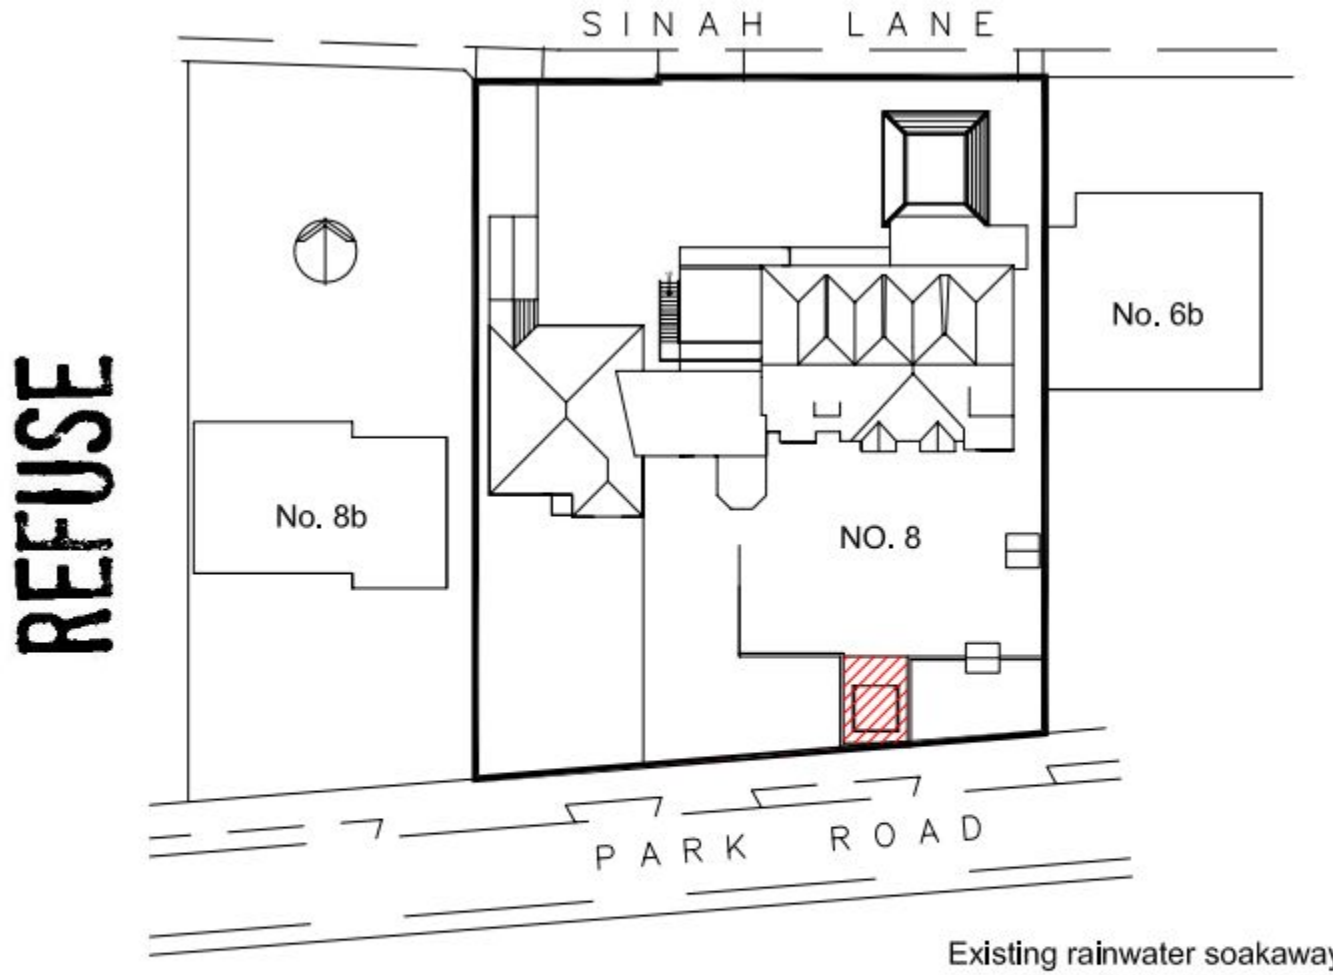


Existing rainwater soakaway
and electricity on site

Existing site of Summerhouse
Area 27.75 sq metres


Block Plan 1:500

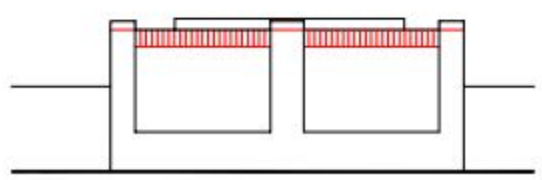


South Elevation

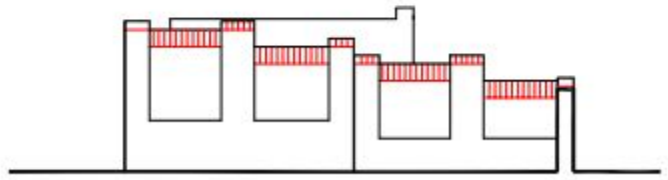

East Elevation

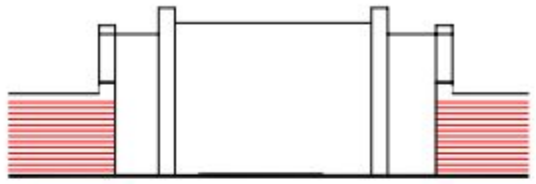

North Elevation

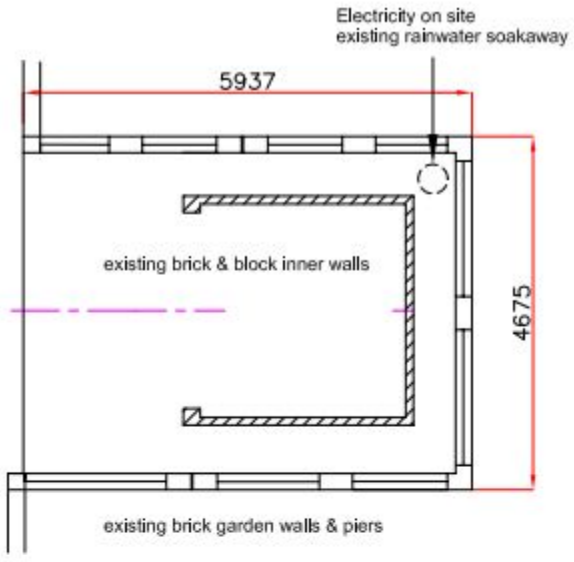

Existing Plan

Existing Scale 1:100

Proposed Summerhouse Alterations
The Wedge Retirement Home

Chris.Russell
ARCHITECTURAL CONSULTANTS
Tel: 01243 389004 M: 07958 548597
E: chris.crarch@btinternet.com

© This drawing is copyright and must not be reproduced, copied or handed to a third party without written consent

SCALE 1:500 1:100 SHEET A3

DATE May 2011

DRAWING NO 11/005/01