




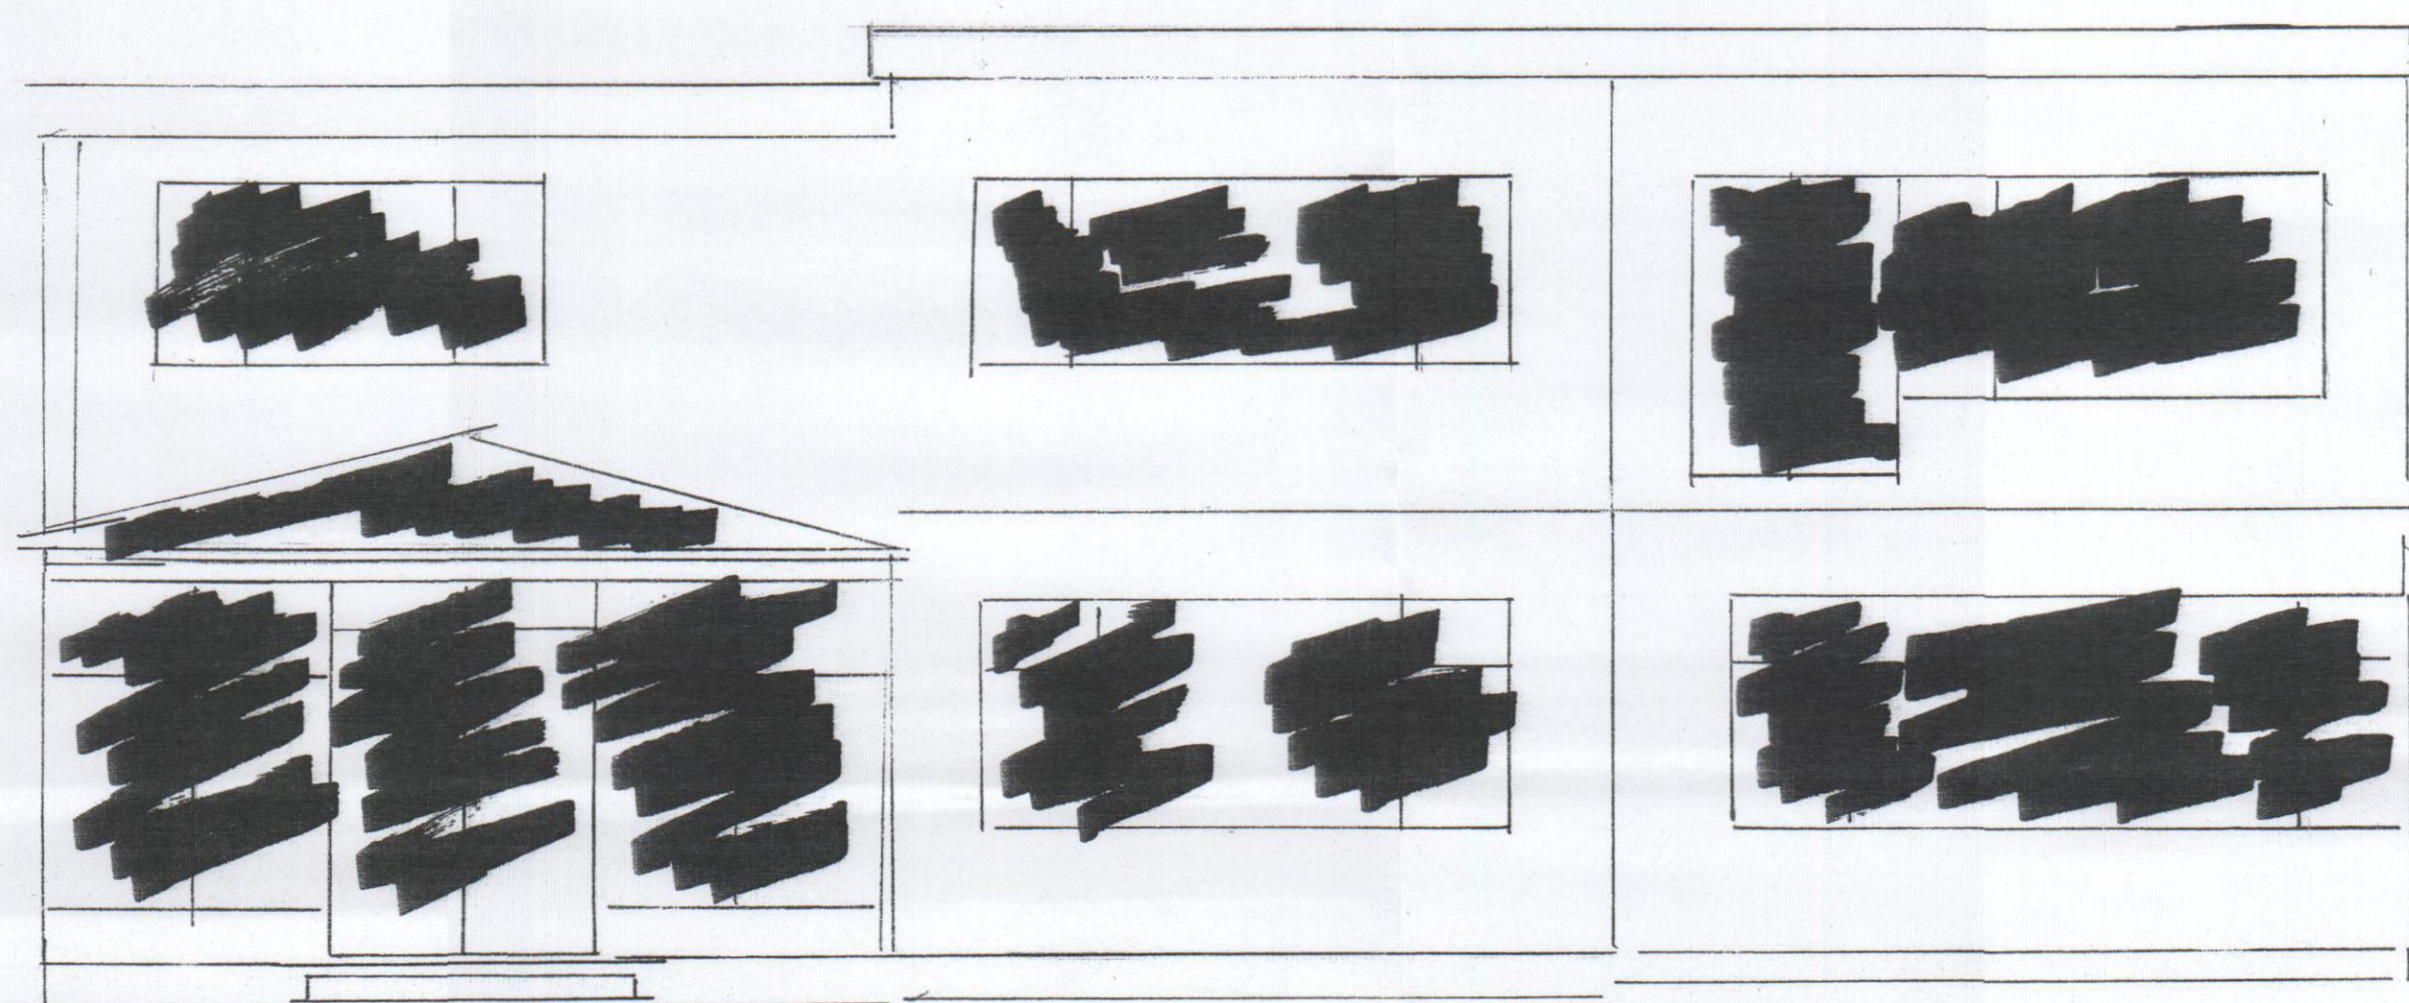

SOUTH ELEVATION

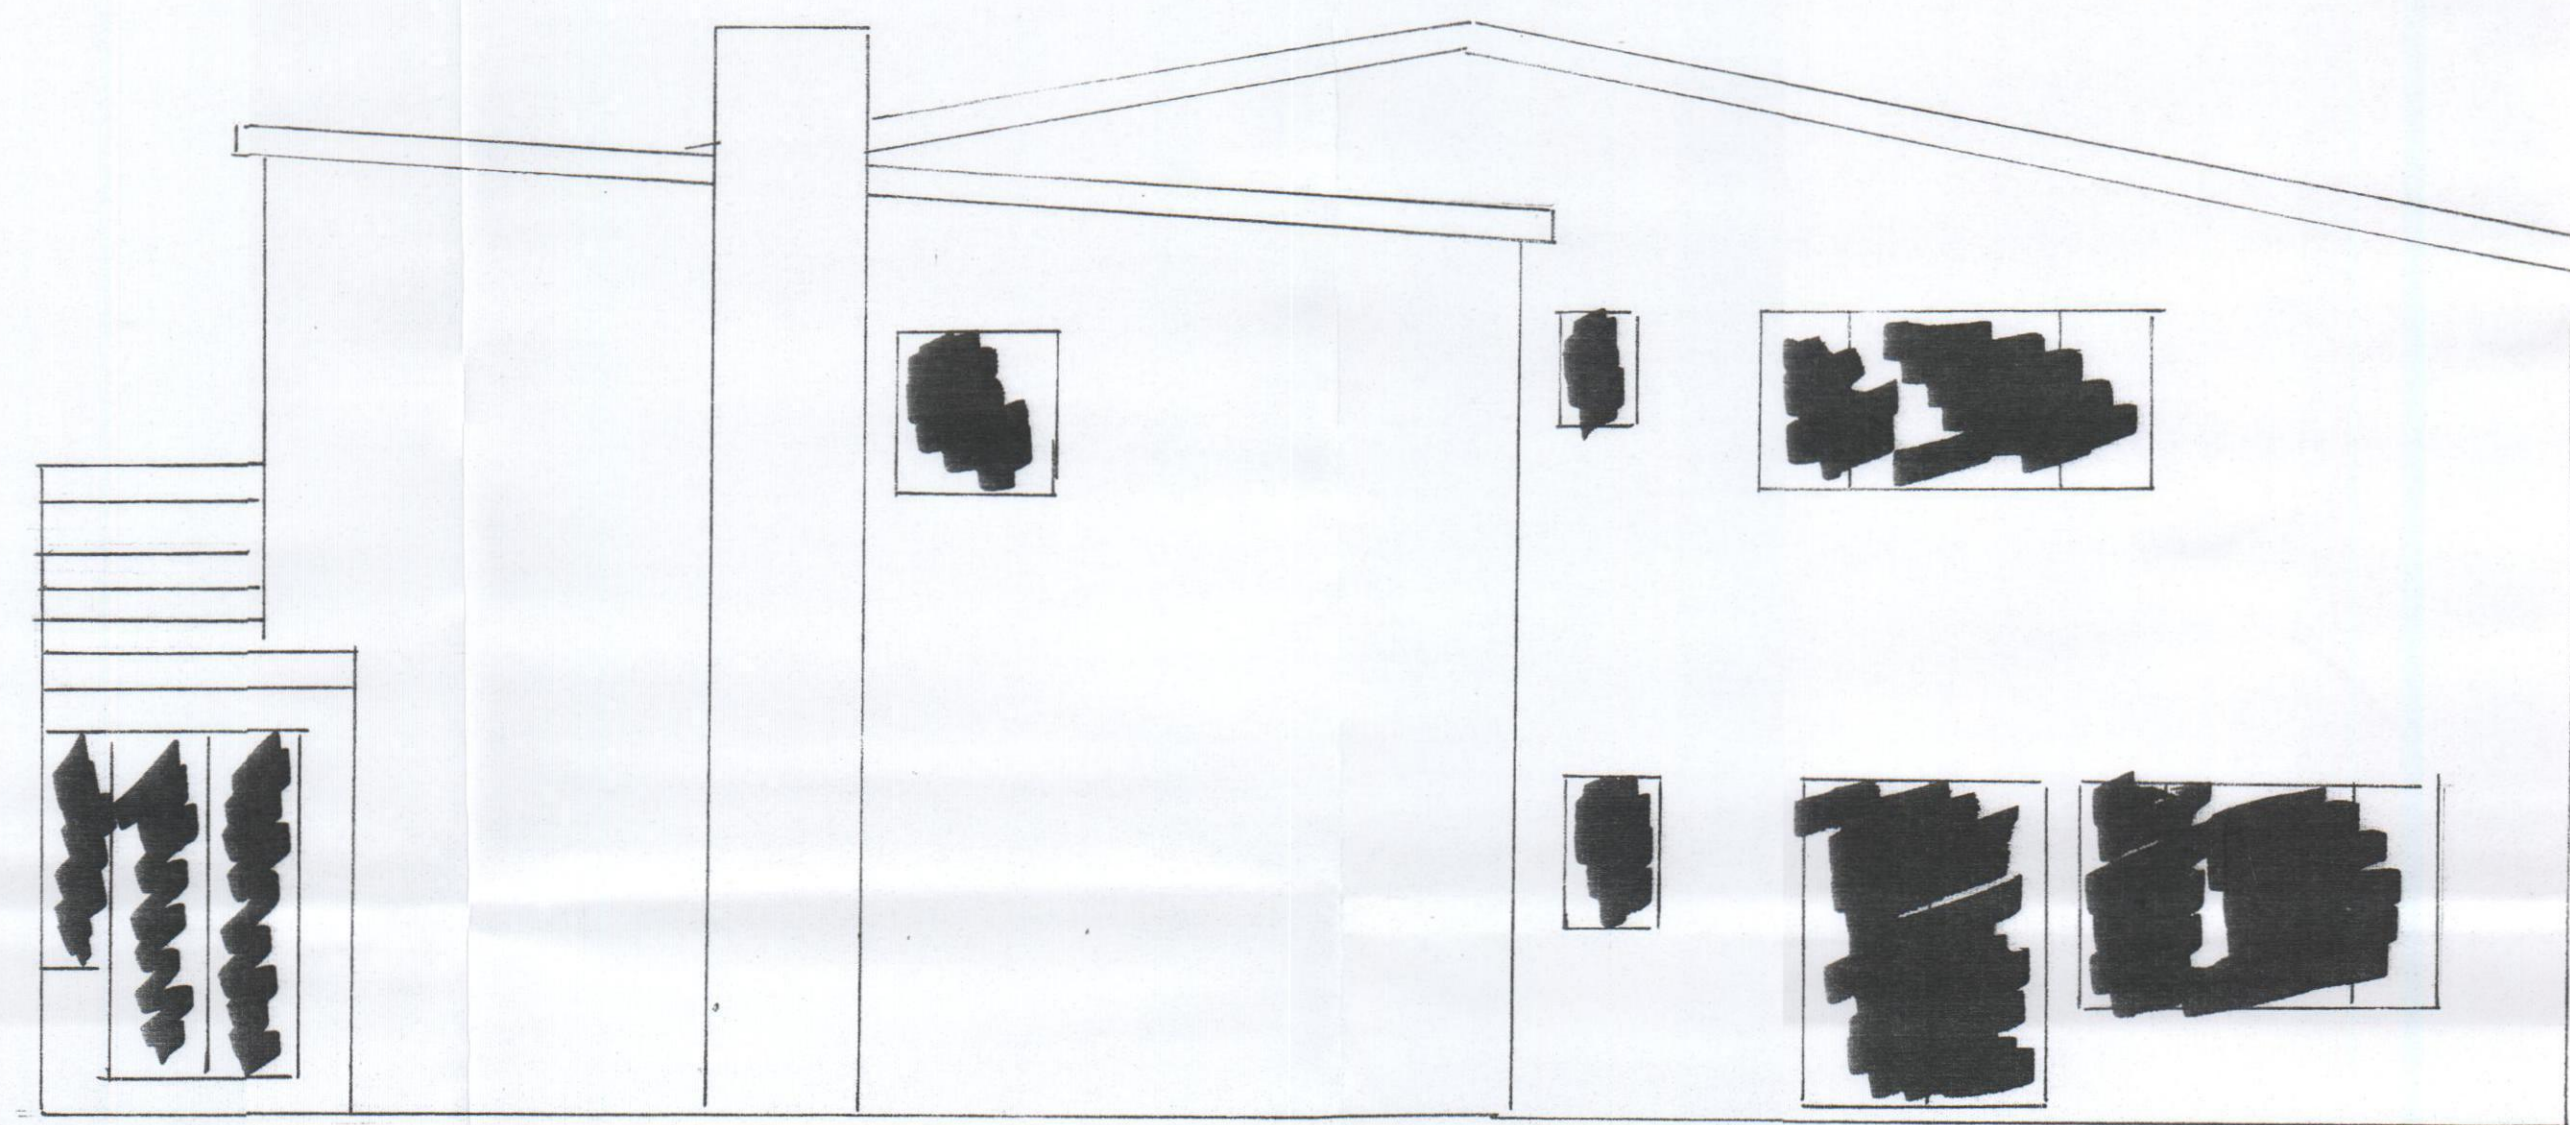


EAST ELEVATION

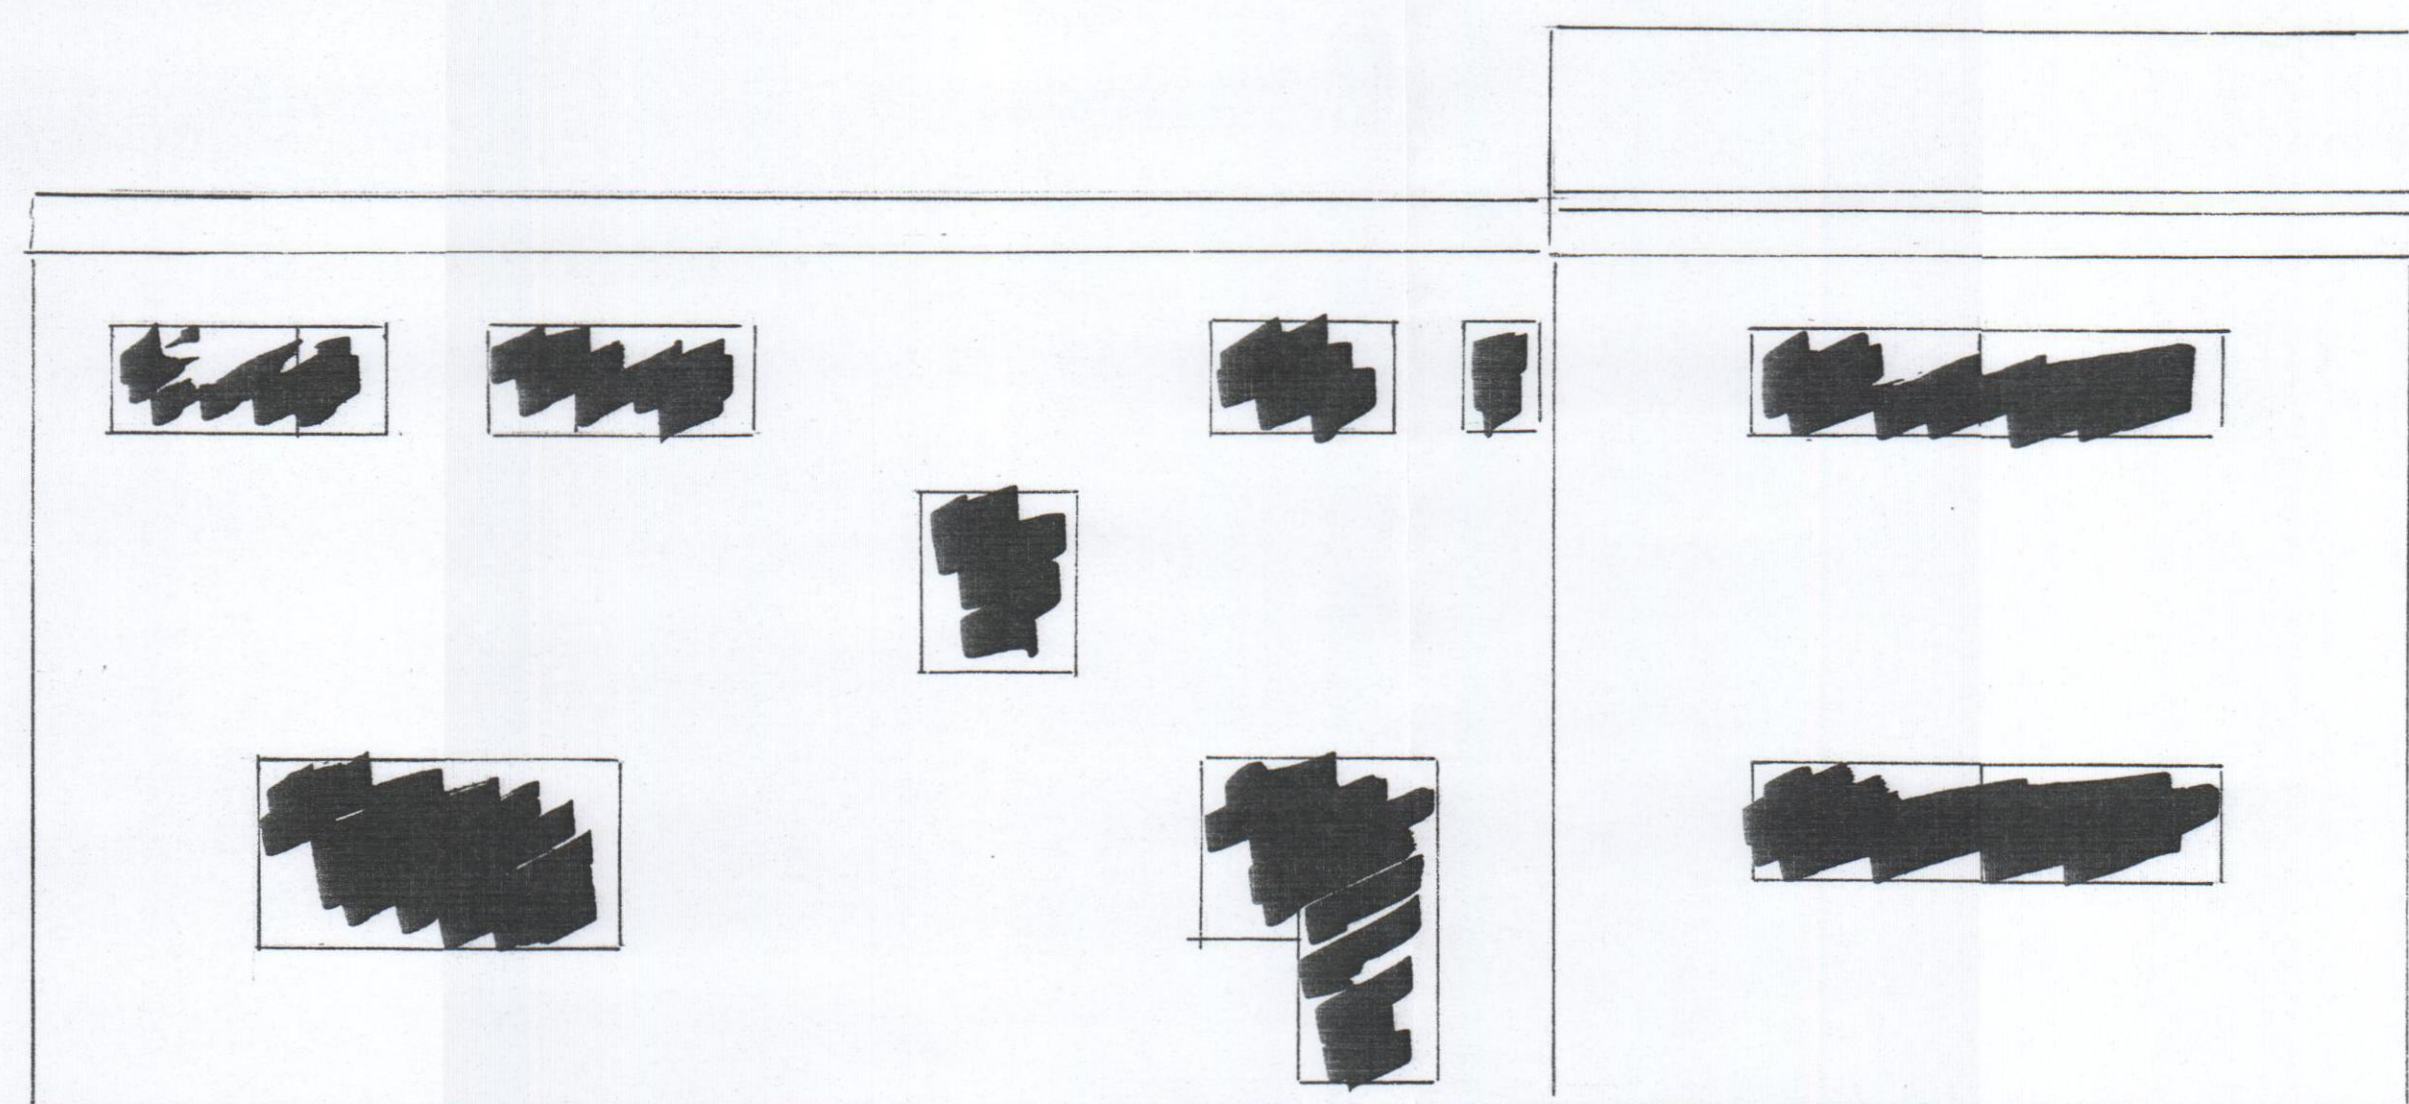

NORTH ELEVATION

7.1m

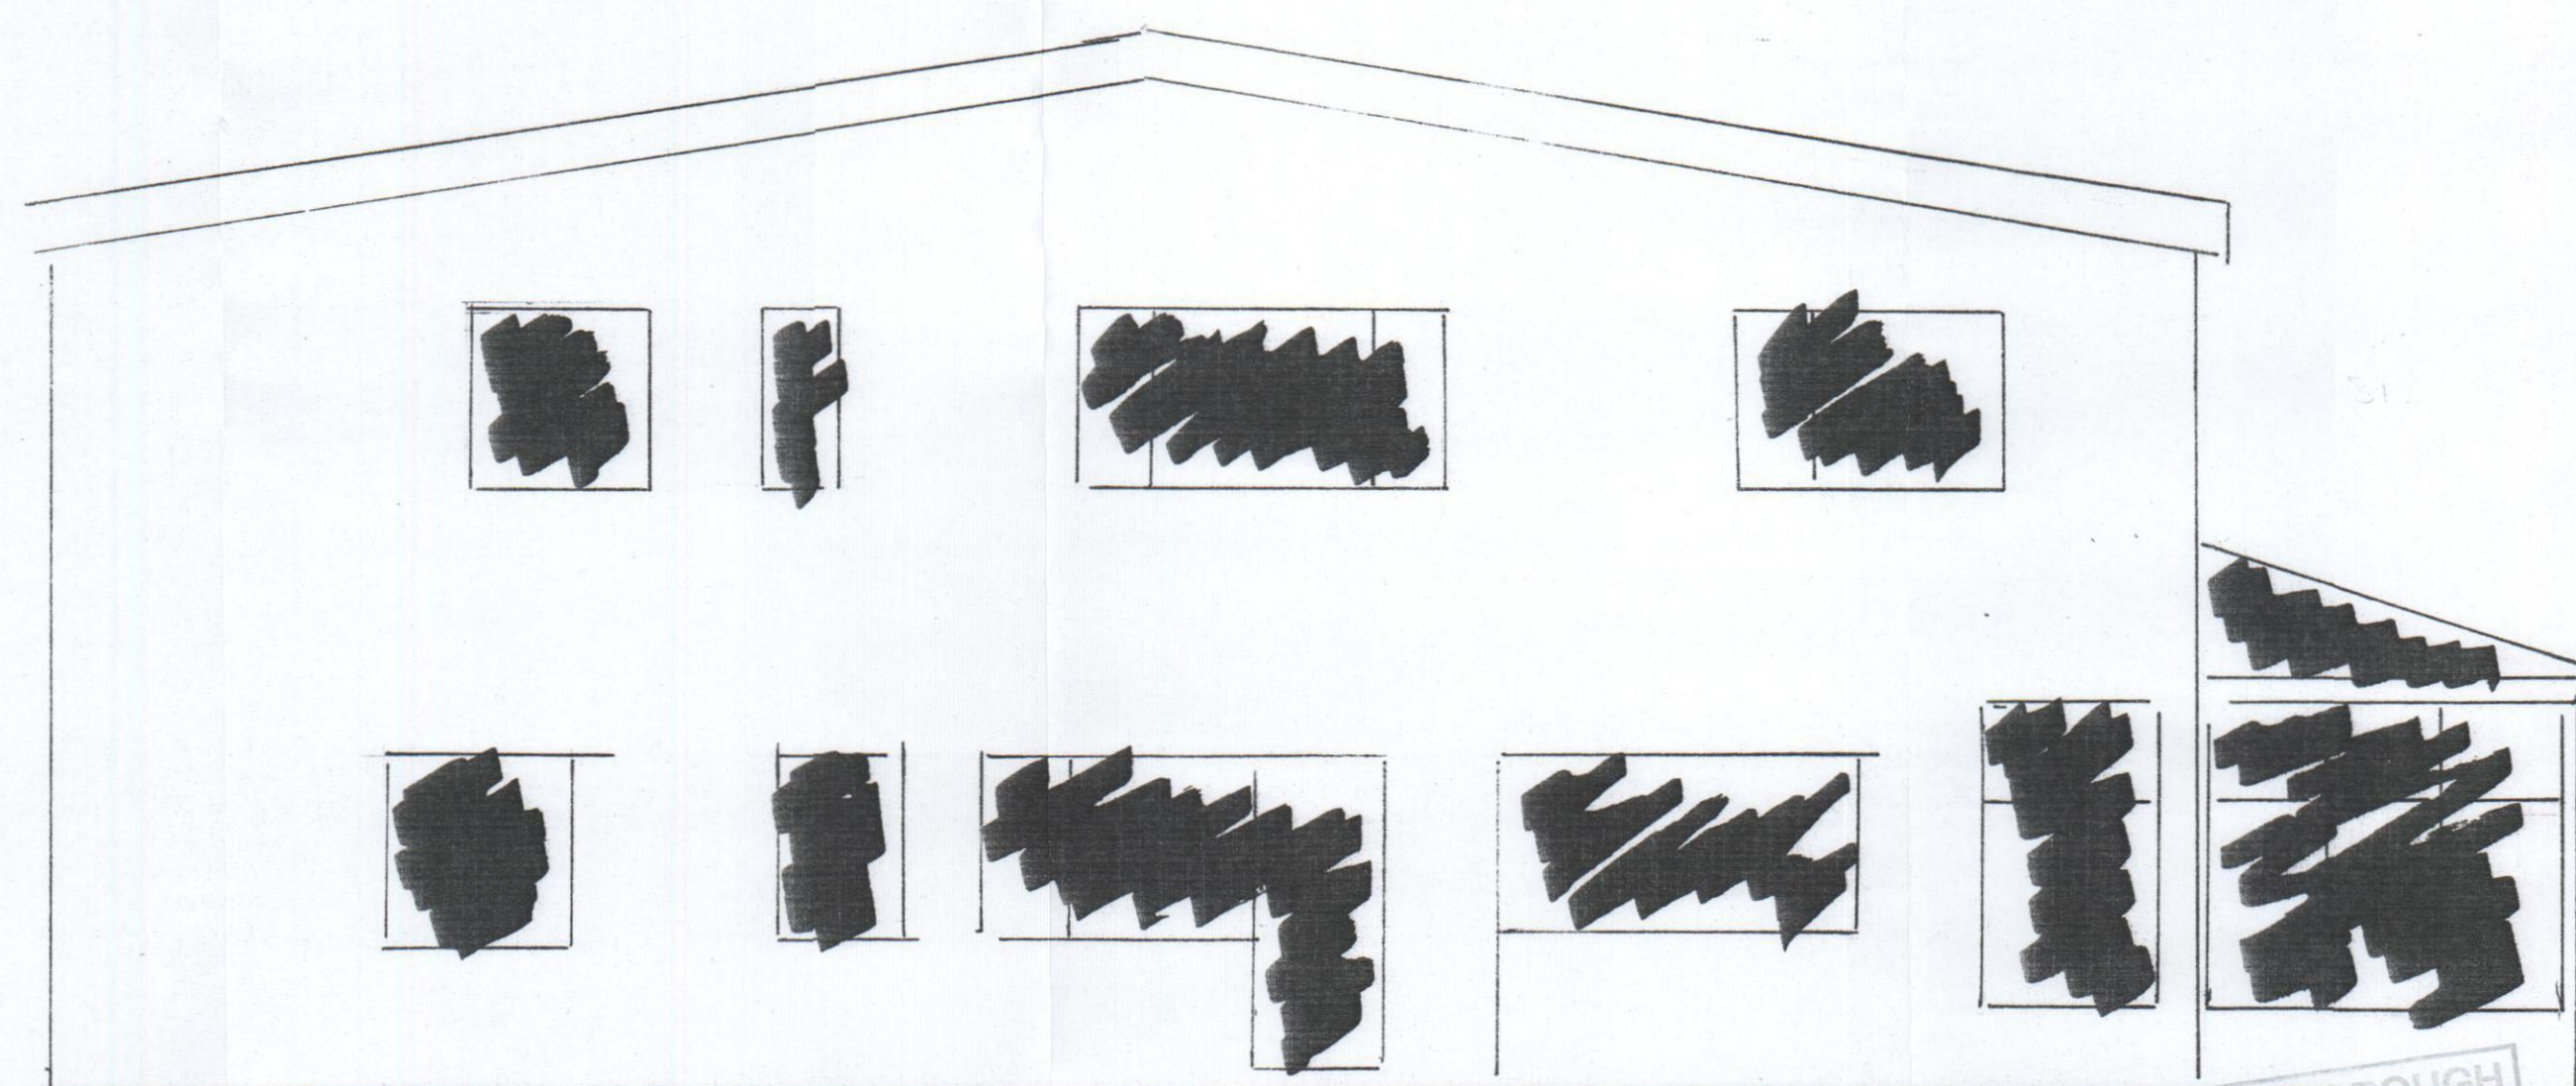

WEST ELEVATION

HAVANT BOROUGH
COUNCIL
09 JUN 2011
RECEIVED

HAVANT BOROUGH
COUNCIL
09 JUN 2011
RECEIVED

SURVEY OF
LAWNESS WOODGASTON LANE
HANTS RG26 7LW

1:50