



0 2 4 6 8 10

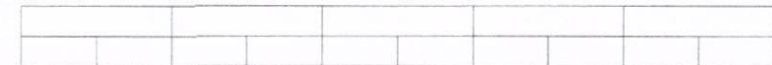


PHYSICAL SCALE IN METERS @ 1:100

NOTES:
This drawing has been produced solely for PLANNING/DESIGN.
Do not Scale from this Drawing except for planning purposes.
This drawing is the copyright of MF Designs Ltd.


HAVANT BOROUGH COUNCIL
10 JUL 2012
RECEIVED

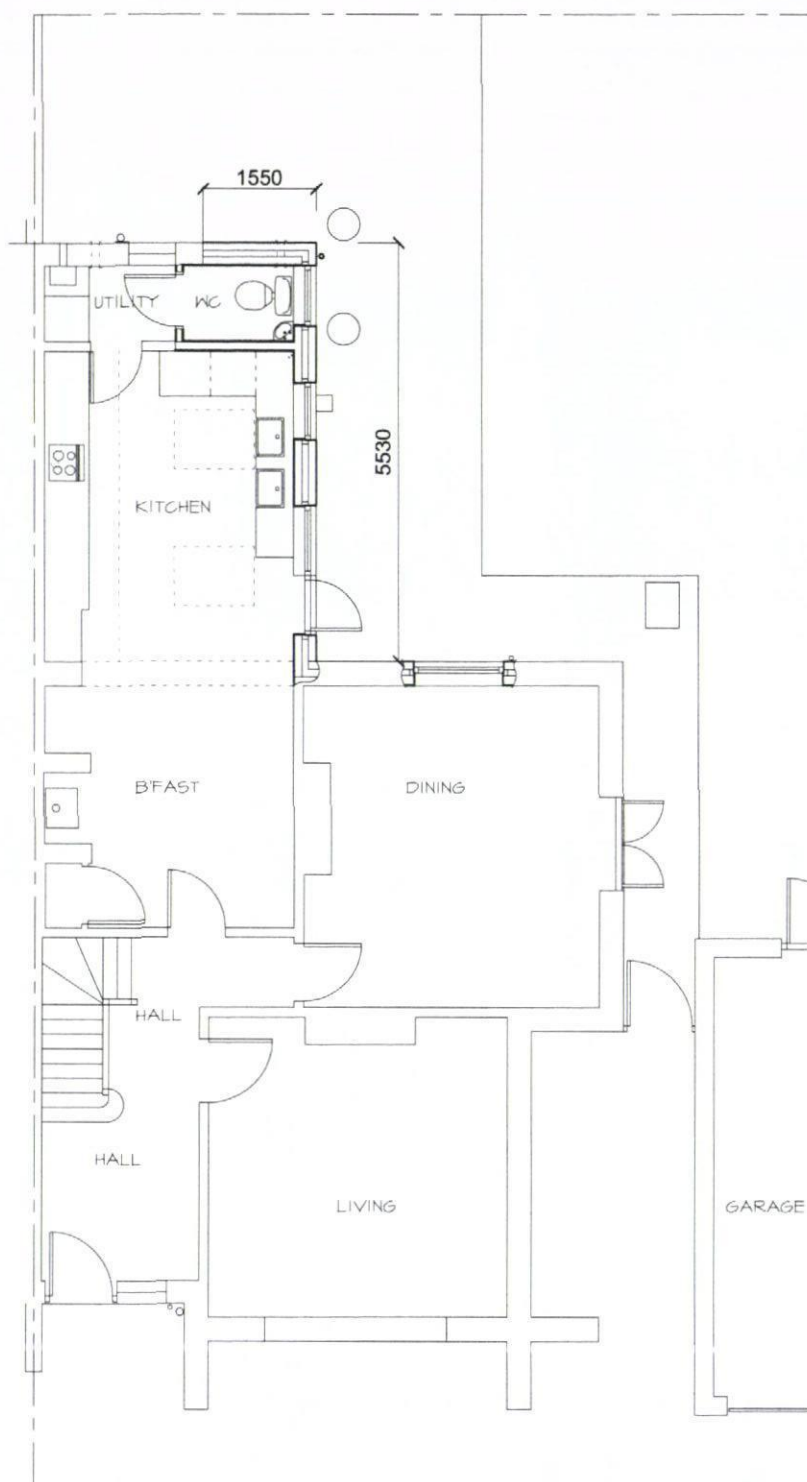

Ground Floor

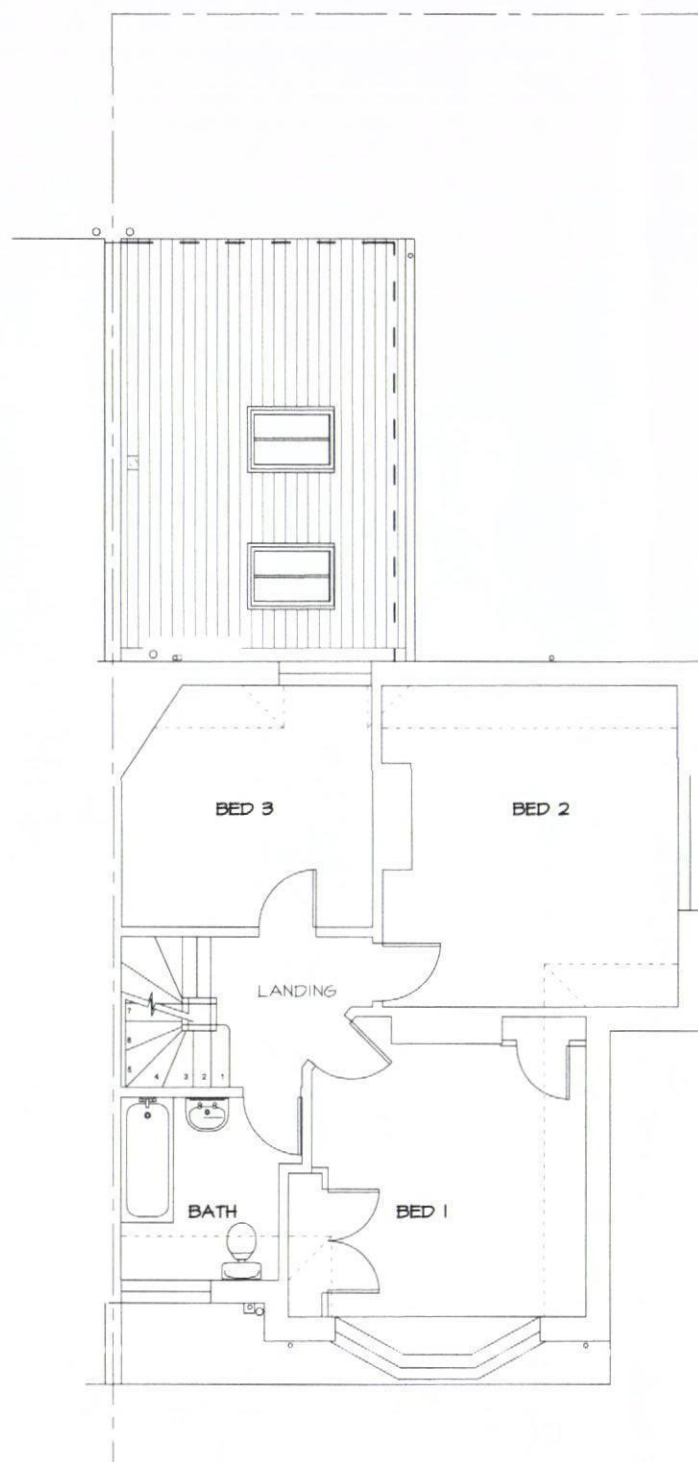

First Floor

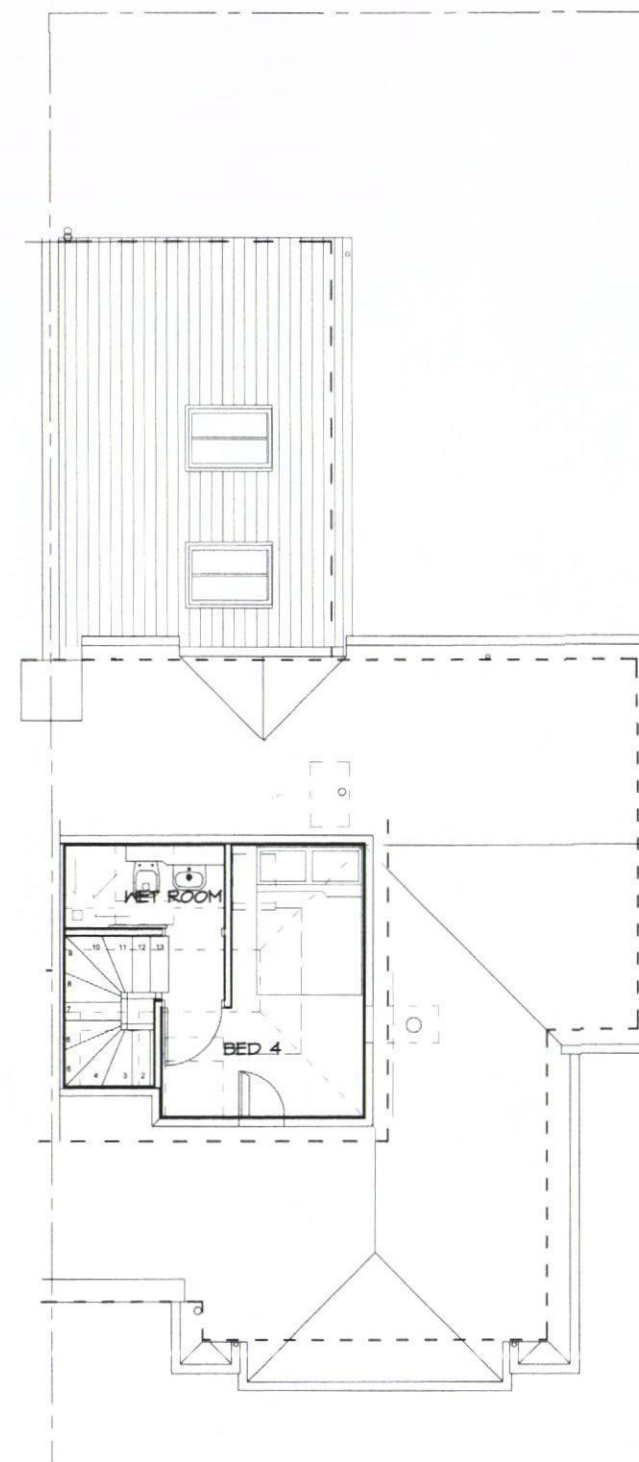

Second Floor



REAR EXTENSION AND ROOF CONVERSION
25 Grove Road, Havant. PO9 1AR

mf designs ltd

Chartered Architects



12 Wensley Gardens • Emsworth • Hampshire • PO10 7RA
Director: Martin Farrer RIBA • Co Registration No. 4507379
Date: June 2012
Scale: 1:100
Job No: 3045
Drg No: 01