
SUPERSEDED

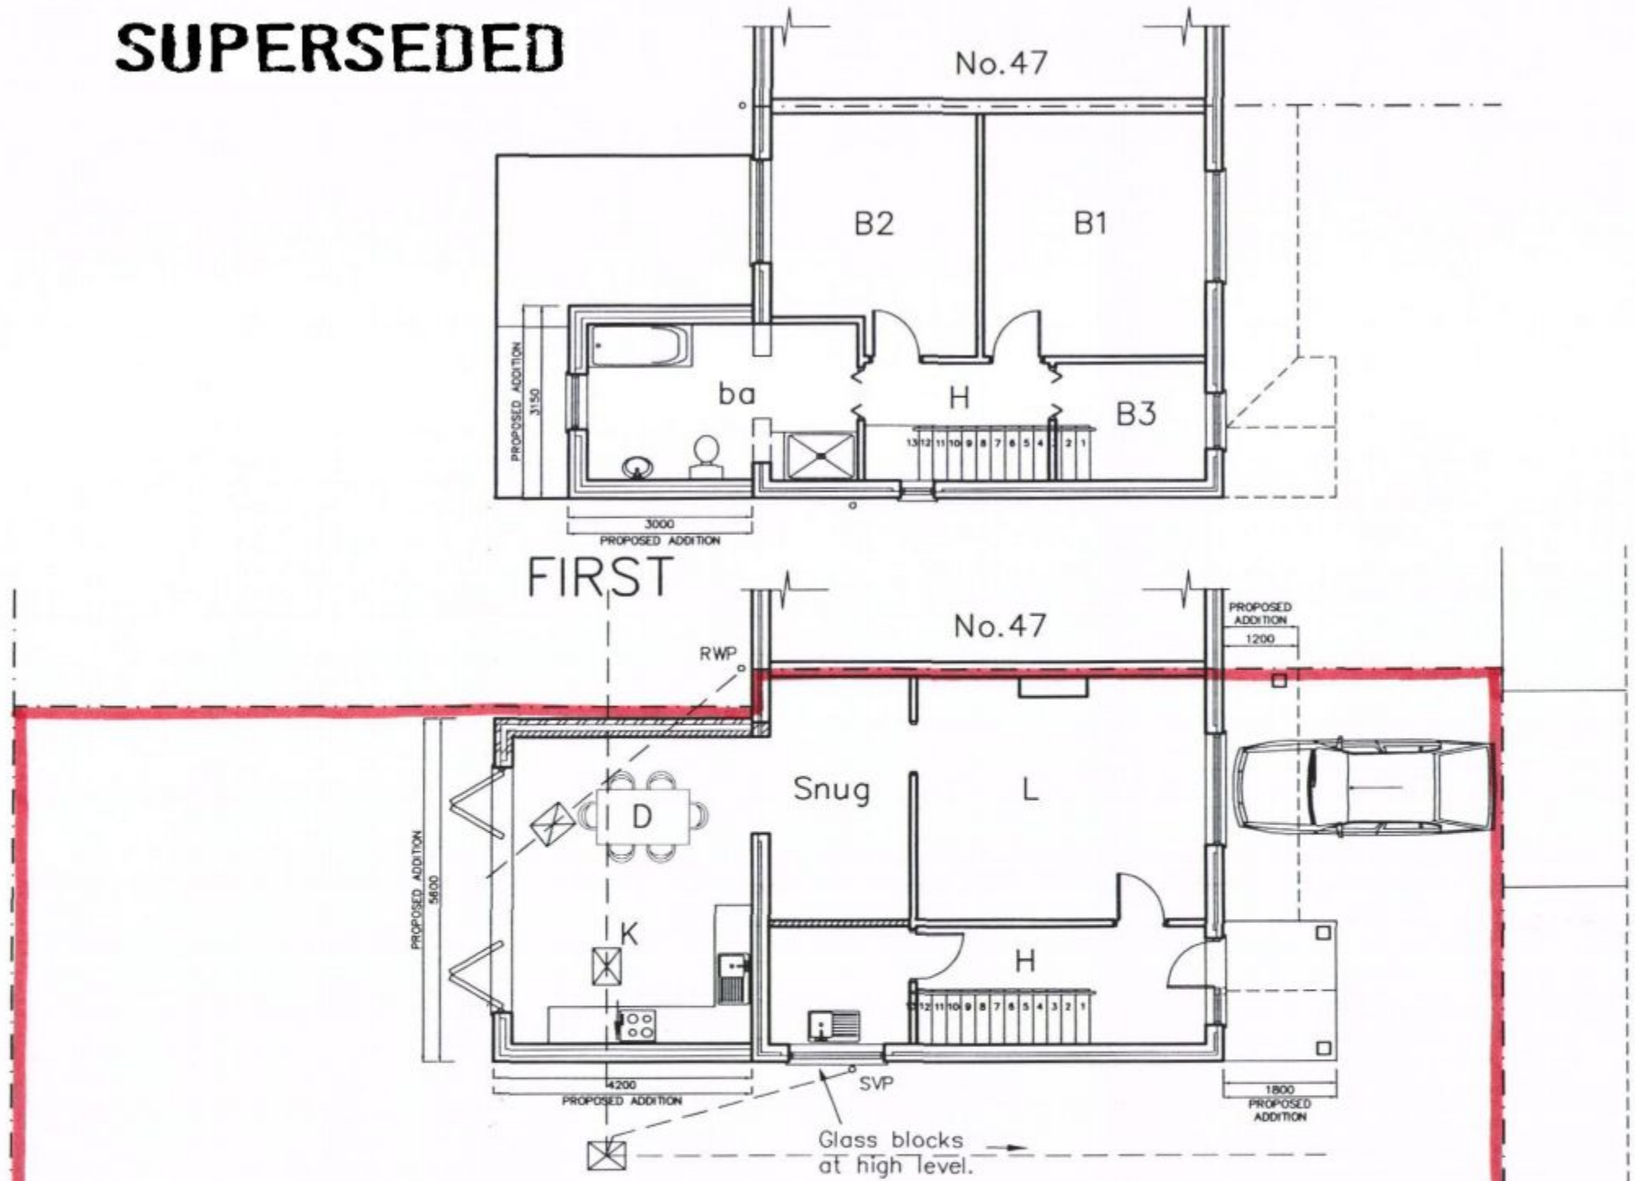

HAVANT BOROUGH COUNCIL
11 JAN 2012
RECEIVED

45 Linken Holt Way
Havant, PO9 4AS

PROPOSAL PLANS

Martin Critchley
Consultants Ltd.
First Floor, 7 North Street
Havant, Hampshire, PO9 1PW
023 92 474 919
critchleyarchitect@hotmail.com

Scale A3 = 1:100
Drawn MHC/ALB
Date 07/12/11

Revisions

A. Client revisions. 21/12/11
B. Client revisions. 05/01/12
C.

1145–301 B