




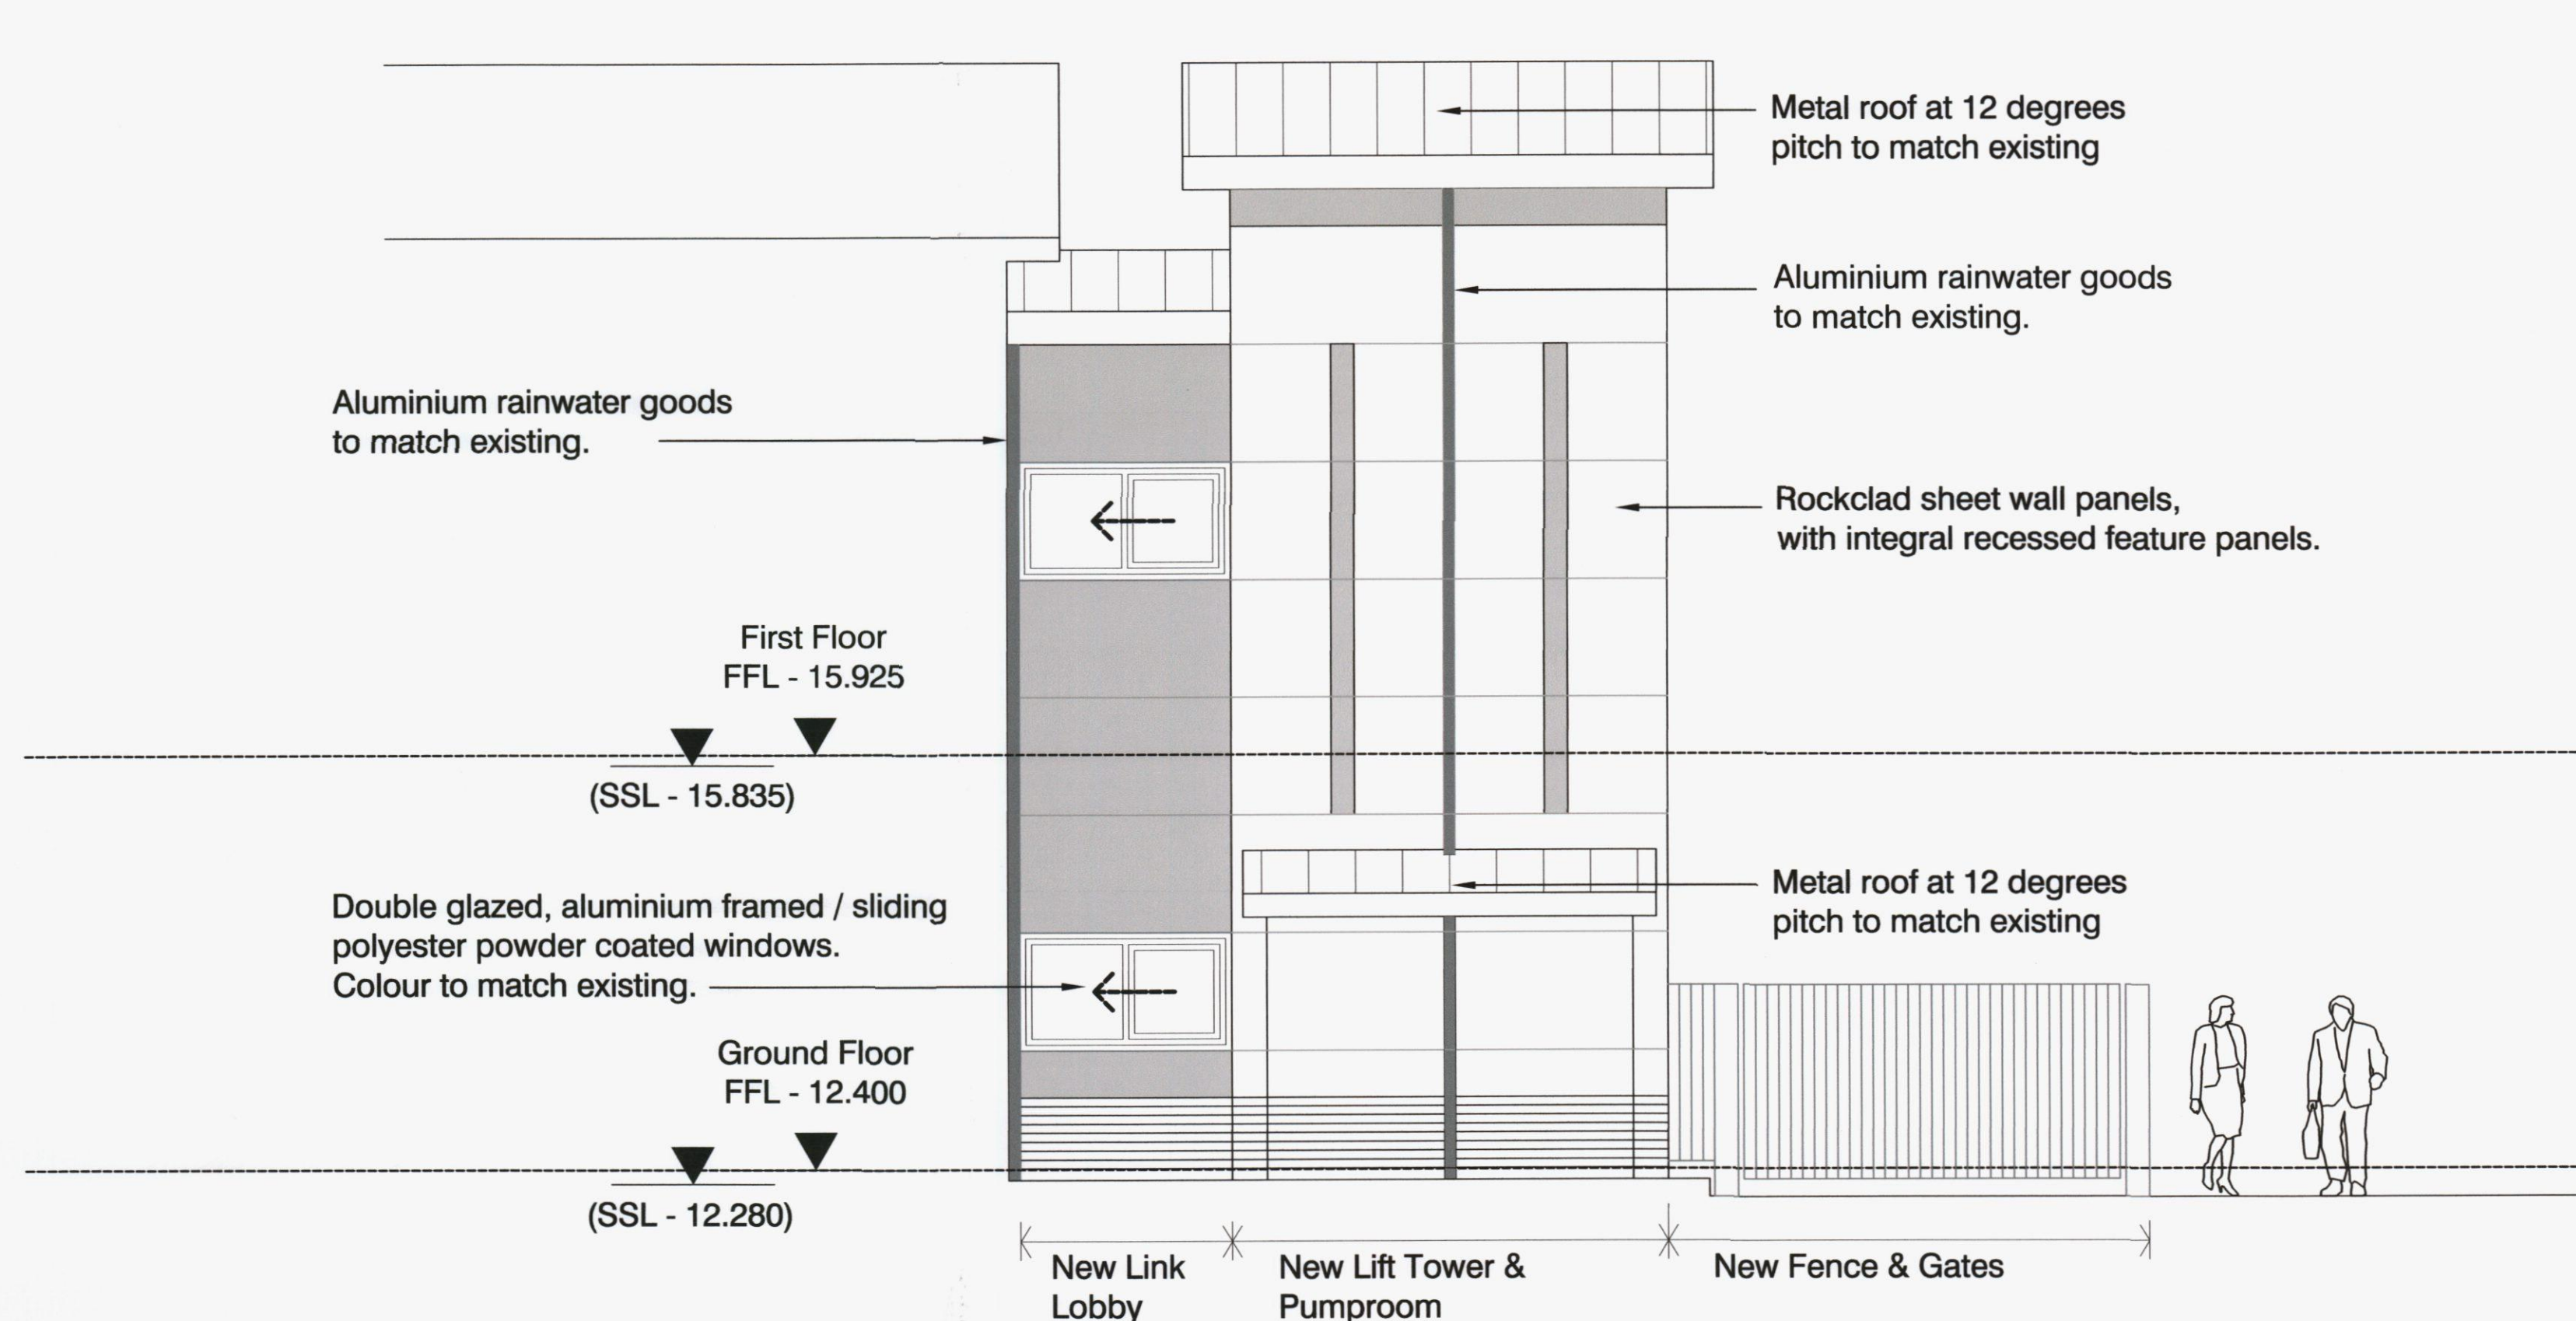


S.E. Elevation  
(Orthogonal)

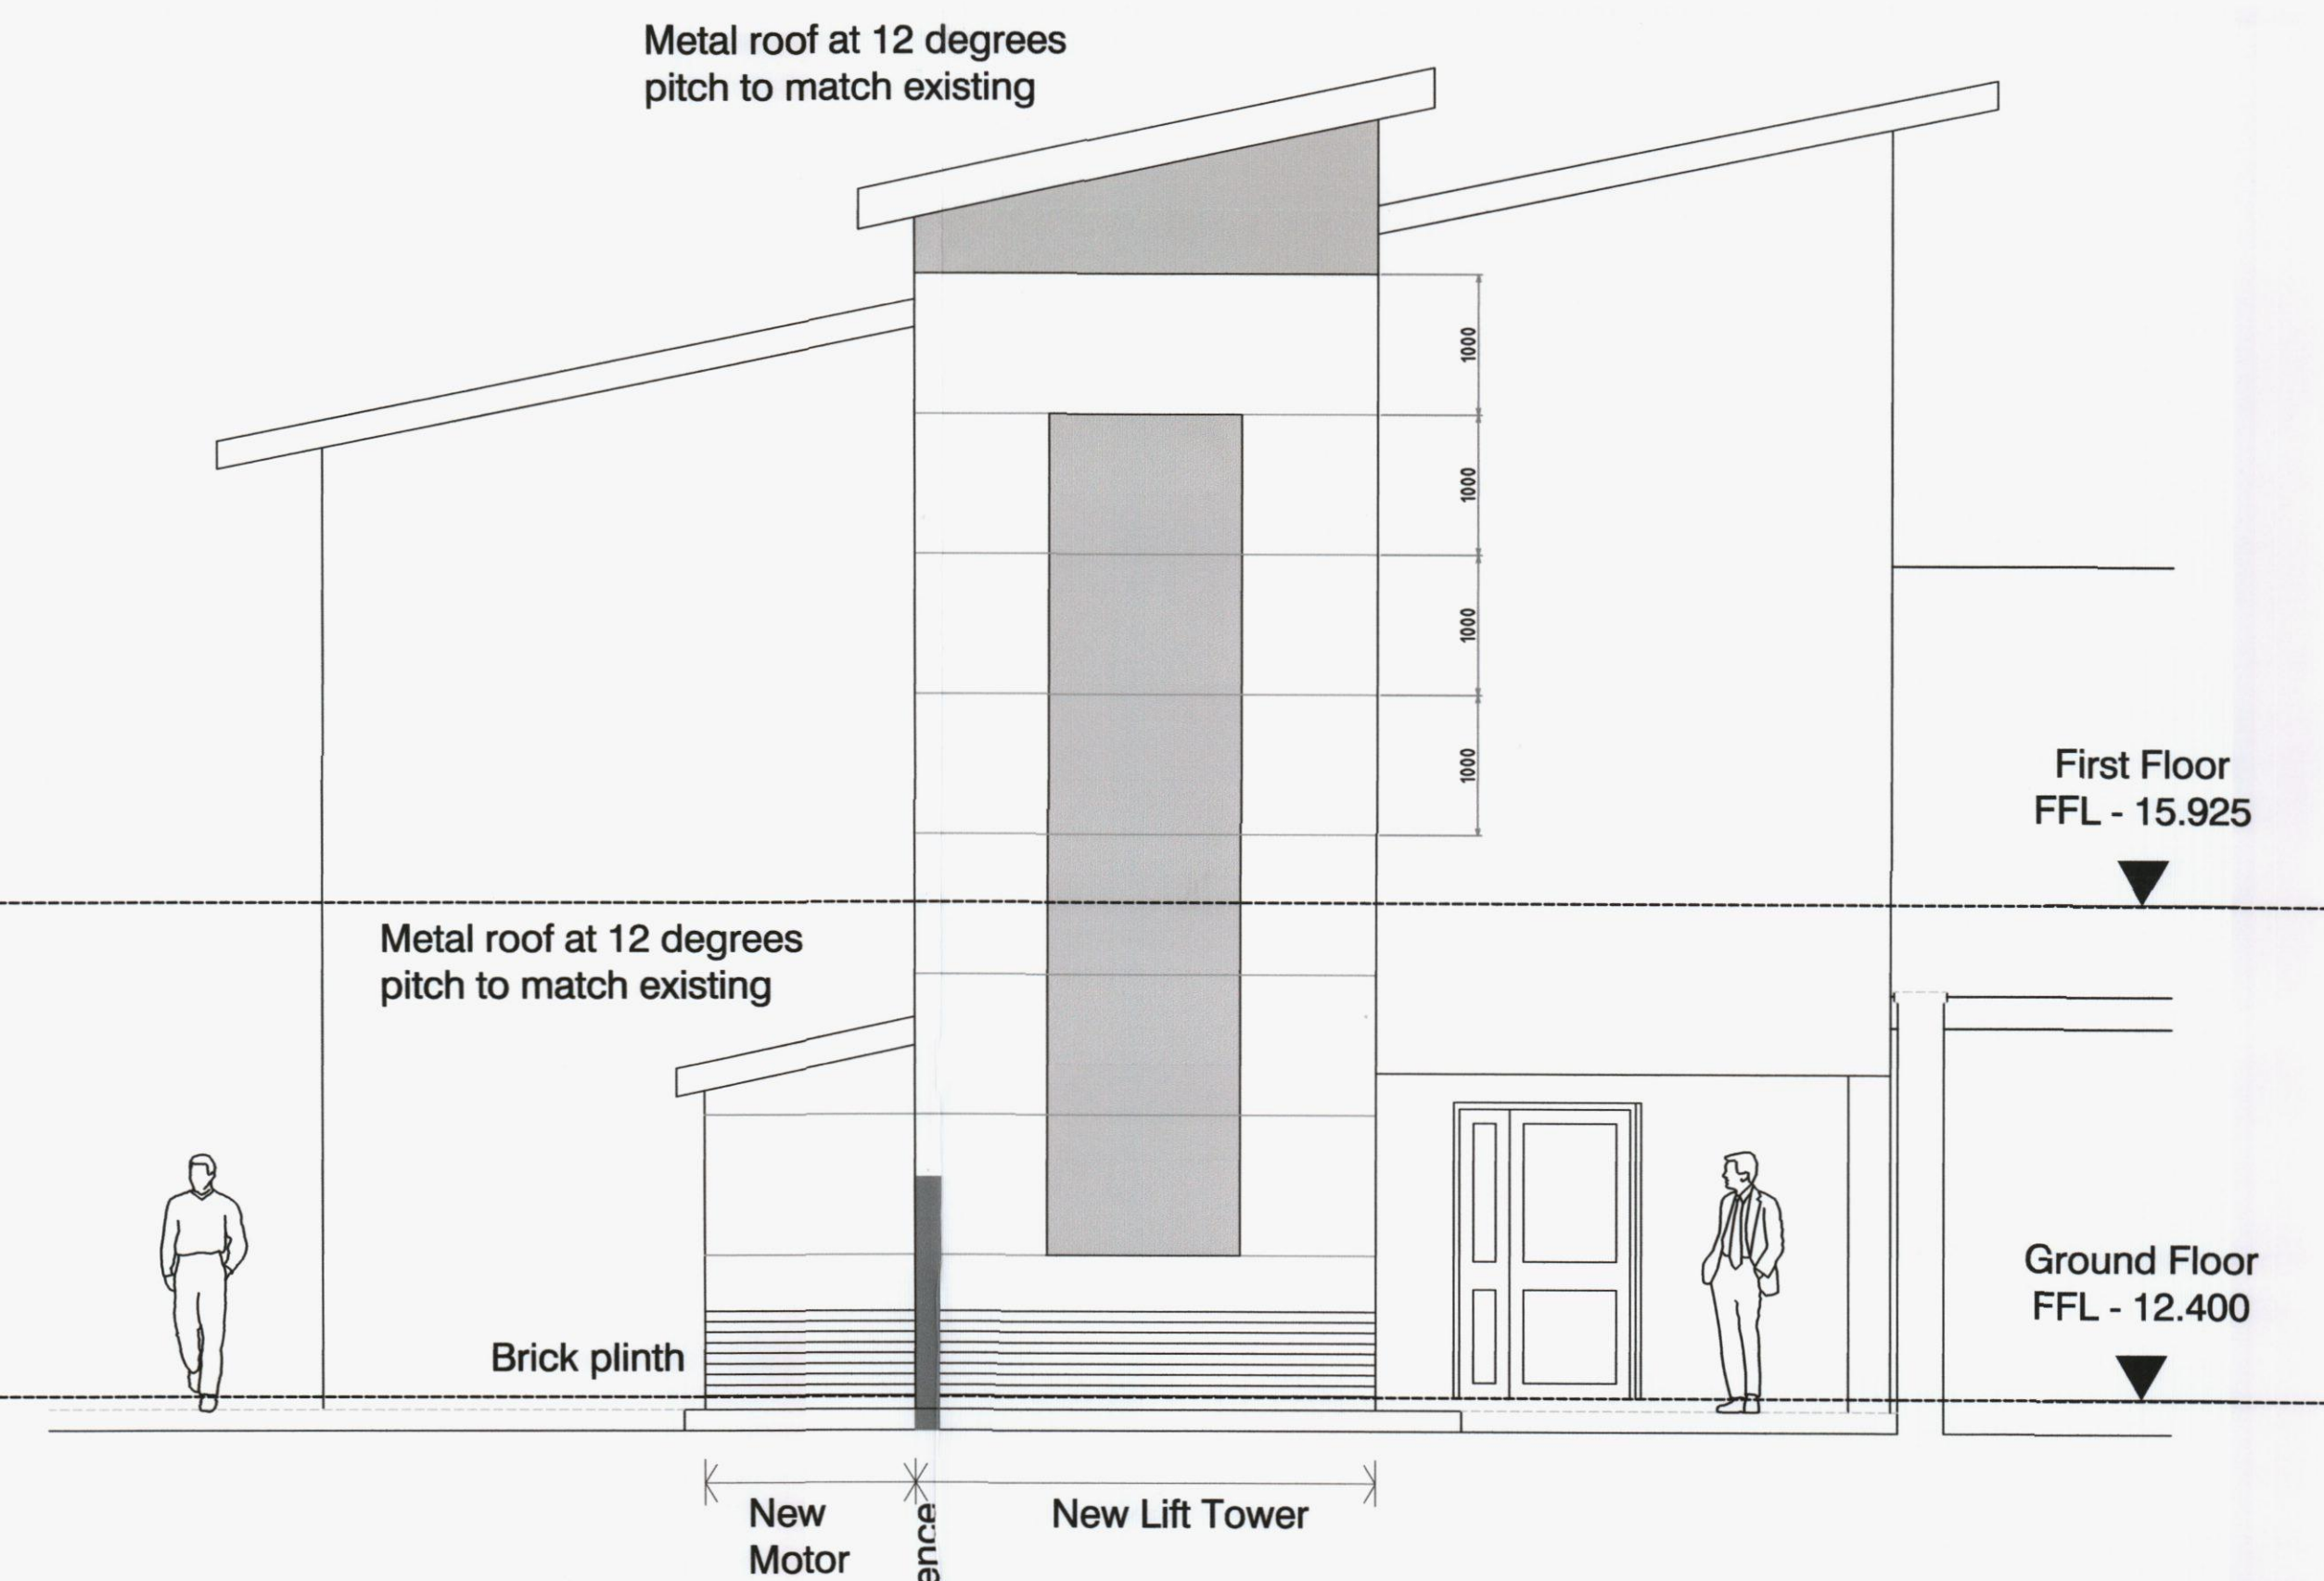

N.E. Elevation  
(Orthogonal)

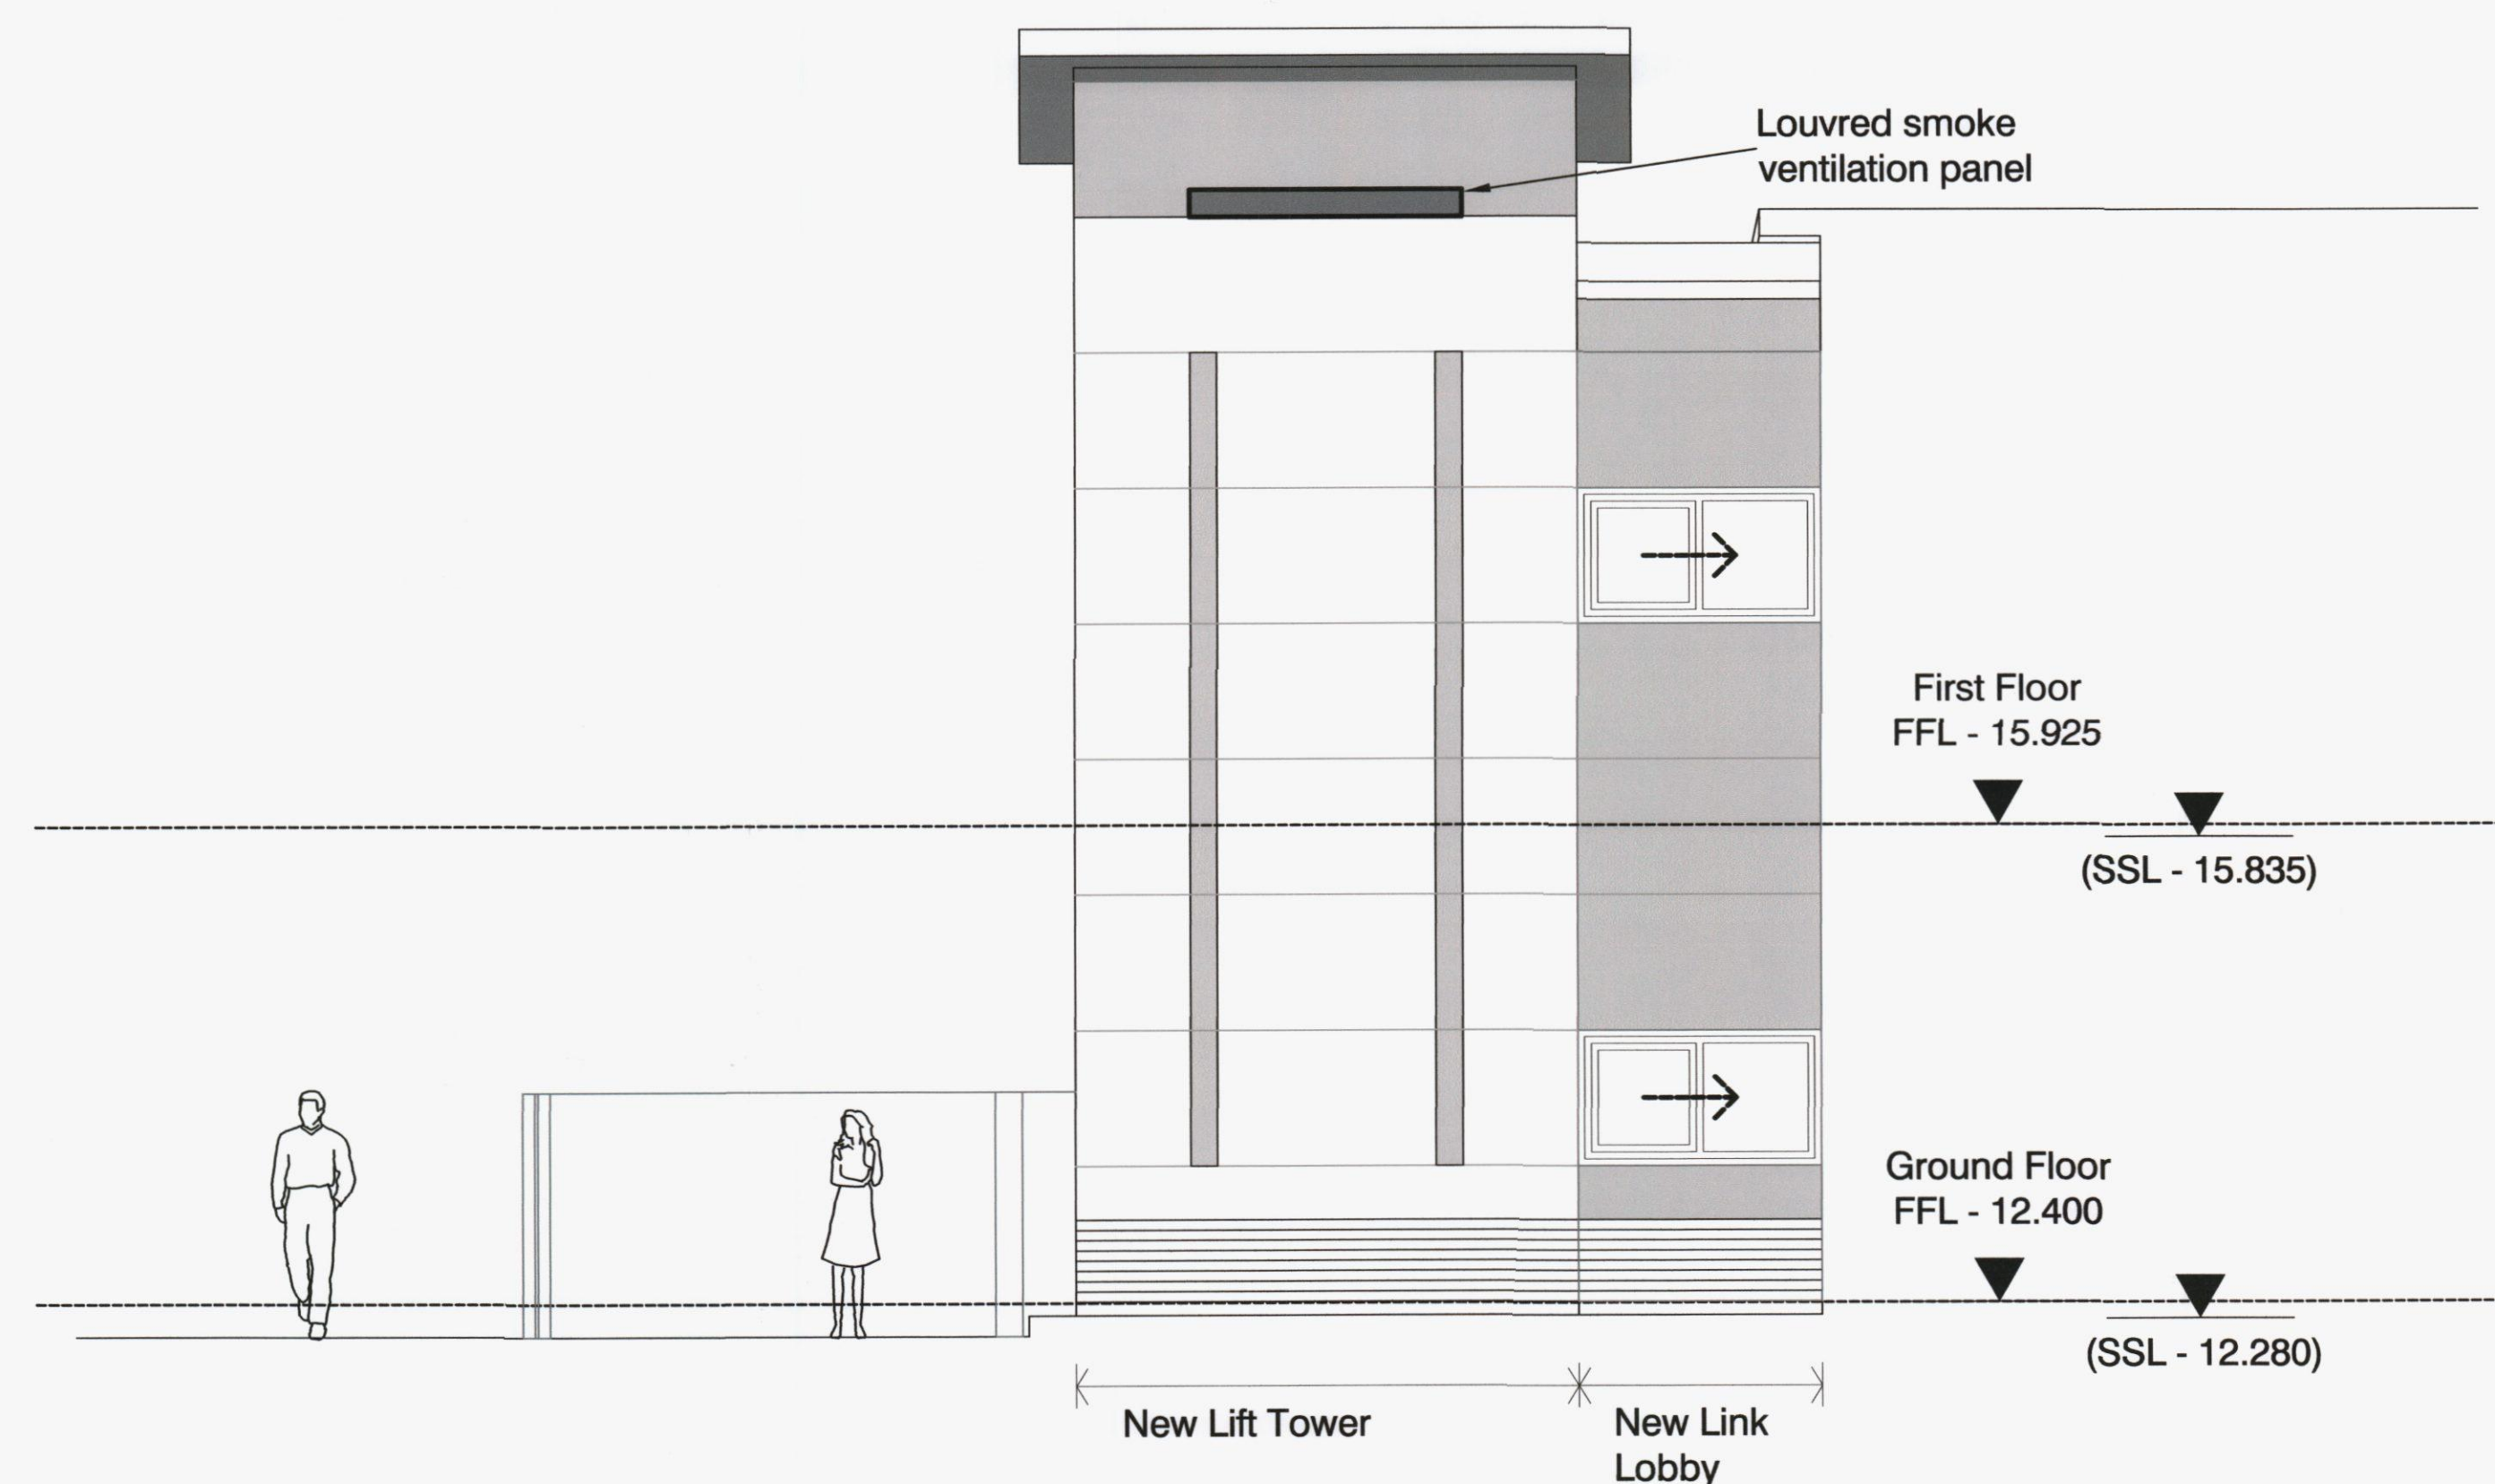

N.W. Elevation  
(Orthogonal)

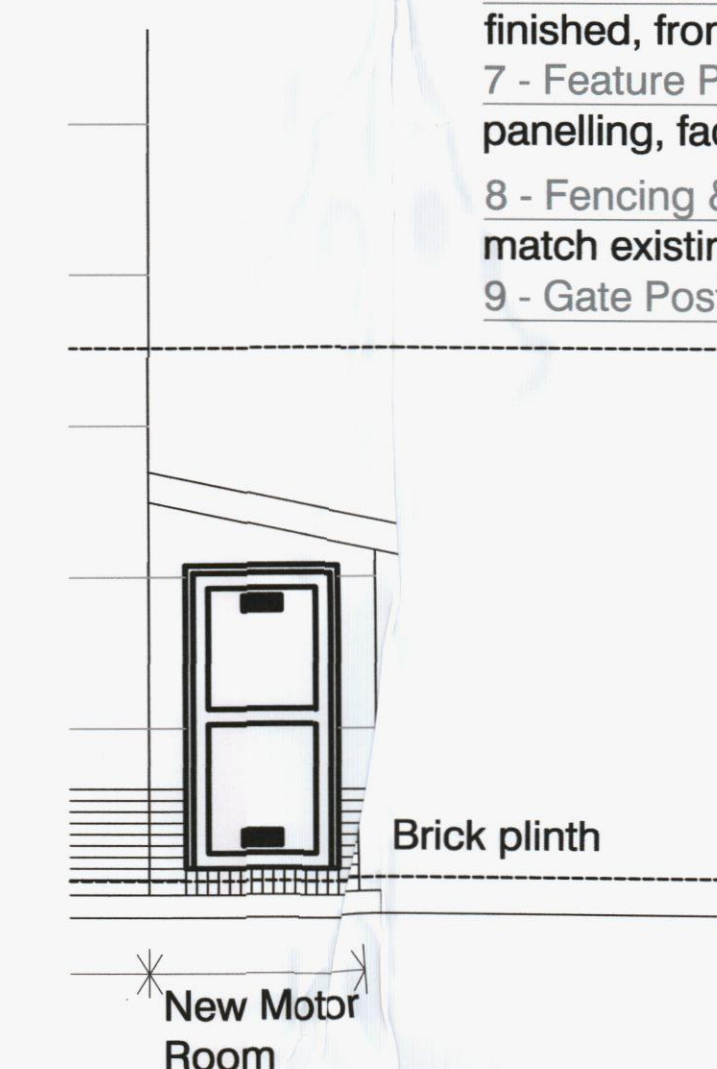

S.E. Elevation  
(Orthogonal)

#### Materials:

- 1 - Pitched Roofs: Aluminium sheeting to match existing.
- 2 - Rainwater Goods: Aluminium to match existing.
- 3 - Eaves, Verges, Ridge: Aluminium sheeting to match existing detailing.
- 4 - Door: Aluminium framed with small louvred grilles, polyester powder coated. Colour to match existing.
- 5 - Windows: Double glazed, aluminium framed, Fireman accessible sliding opening casements / anti-ligature. polyester powder coated. Colour to match existing. (min. 0.4 sqm free area ventilation @ first floor)
- 6 - Wall Panels: Rockclad sheet panels, factory paint finished, from standard colour range.
- 7 - Feature Panels: integral 25mm recessed rockclad sheet panelling, factory paint finished, from standard colour range.
- 8 - Fencing & Gates: 1.8m high close boarded treated timber to match existing.
- 9 - Gate Posts: Steel box section, hot dipped galvanised finish.

## CONSTRUCTION

C1 PV Initial Issue 2012\_08\_17



Tollgate Estates, Stanbridge Earls, Romsey SO51 0HE  
t: 01794 511255 f: 01794 511215  
admin@studiofourarchitects-romsey.co.uk  
www.studiofourarchitects.com

client Southern Health  
NHS Foundation Trust  
project Elmleigh NHS Centre, New Lane,  
Havant  
title Proposed Lift Tower;  
Proposed Elevations (Orthogonal)

date July 2012 scale 1:100@A1 drawn JCG checked JRL

job no. 32016 dwg. no. 212 rev. no. C1

file 32016

