



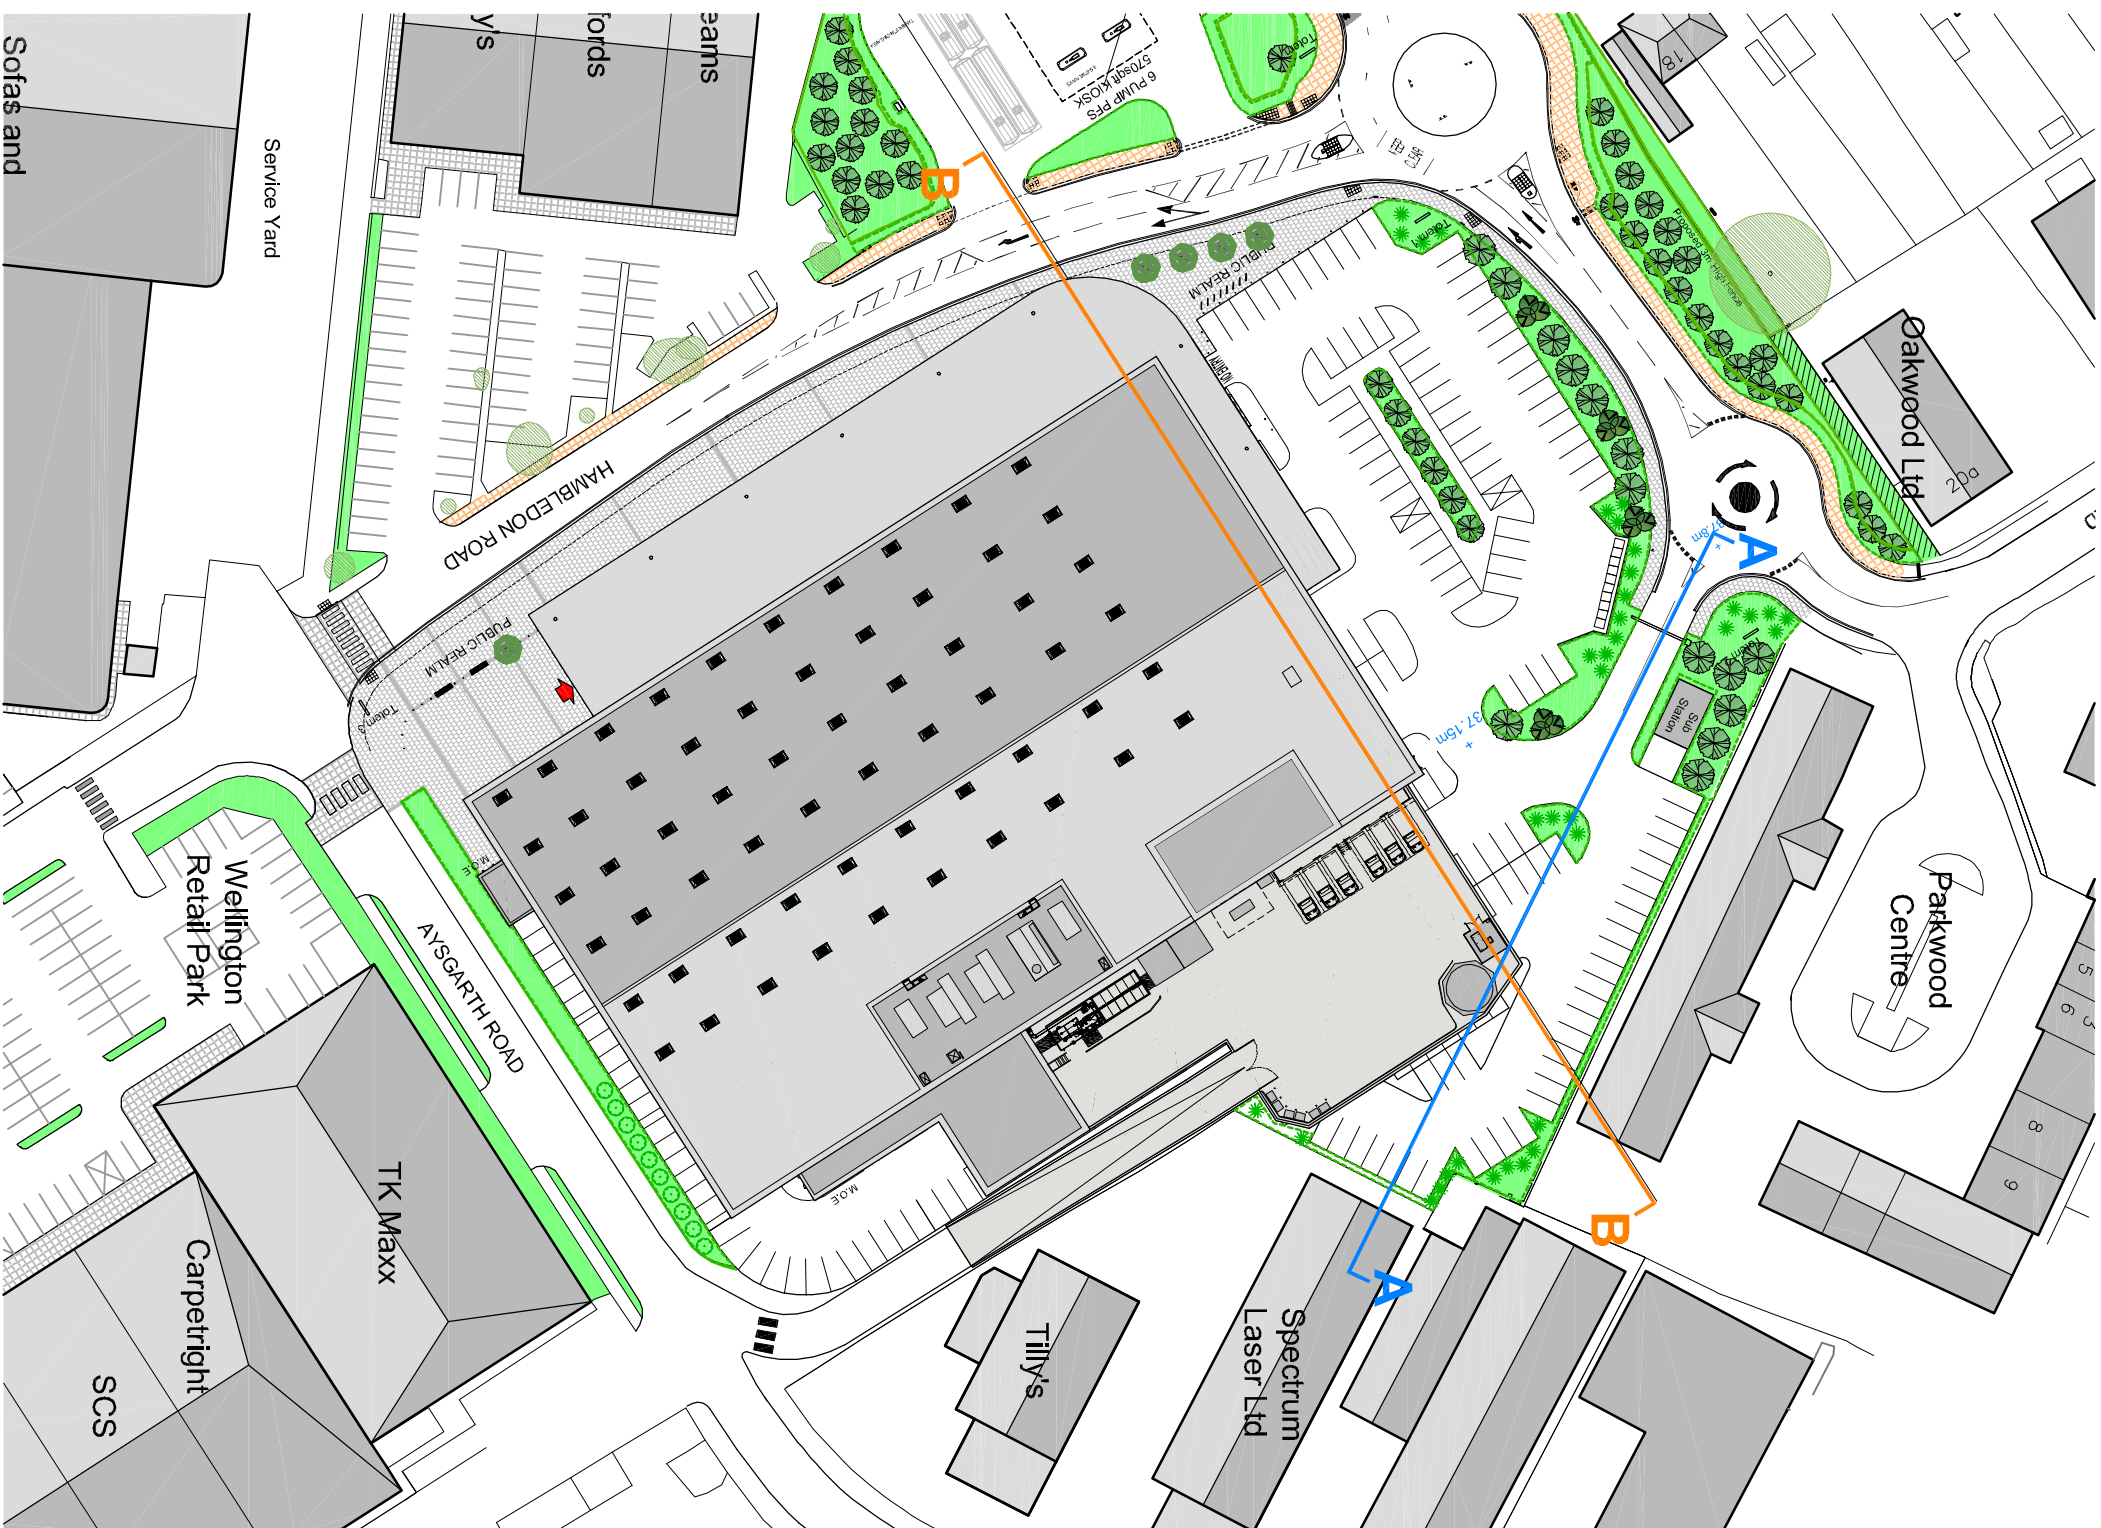


Existing Section A-A

1:20C

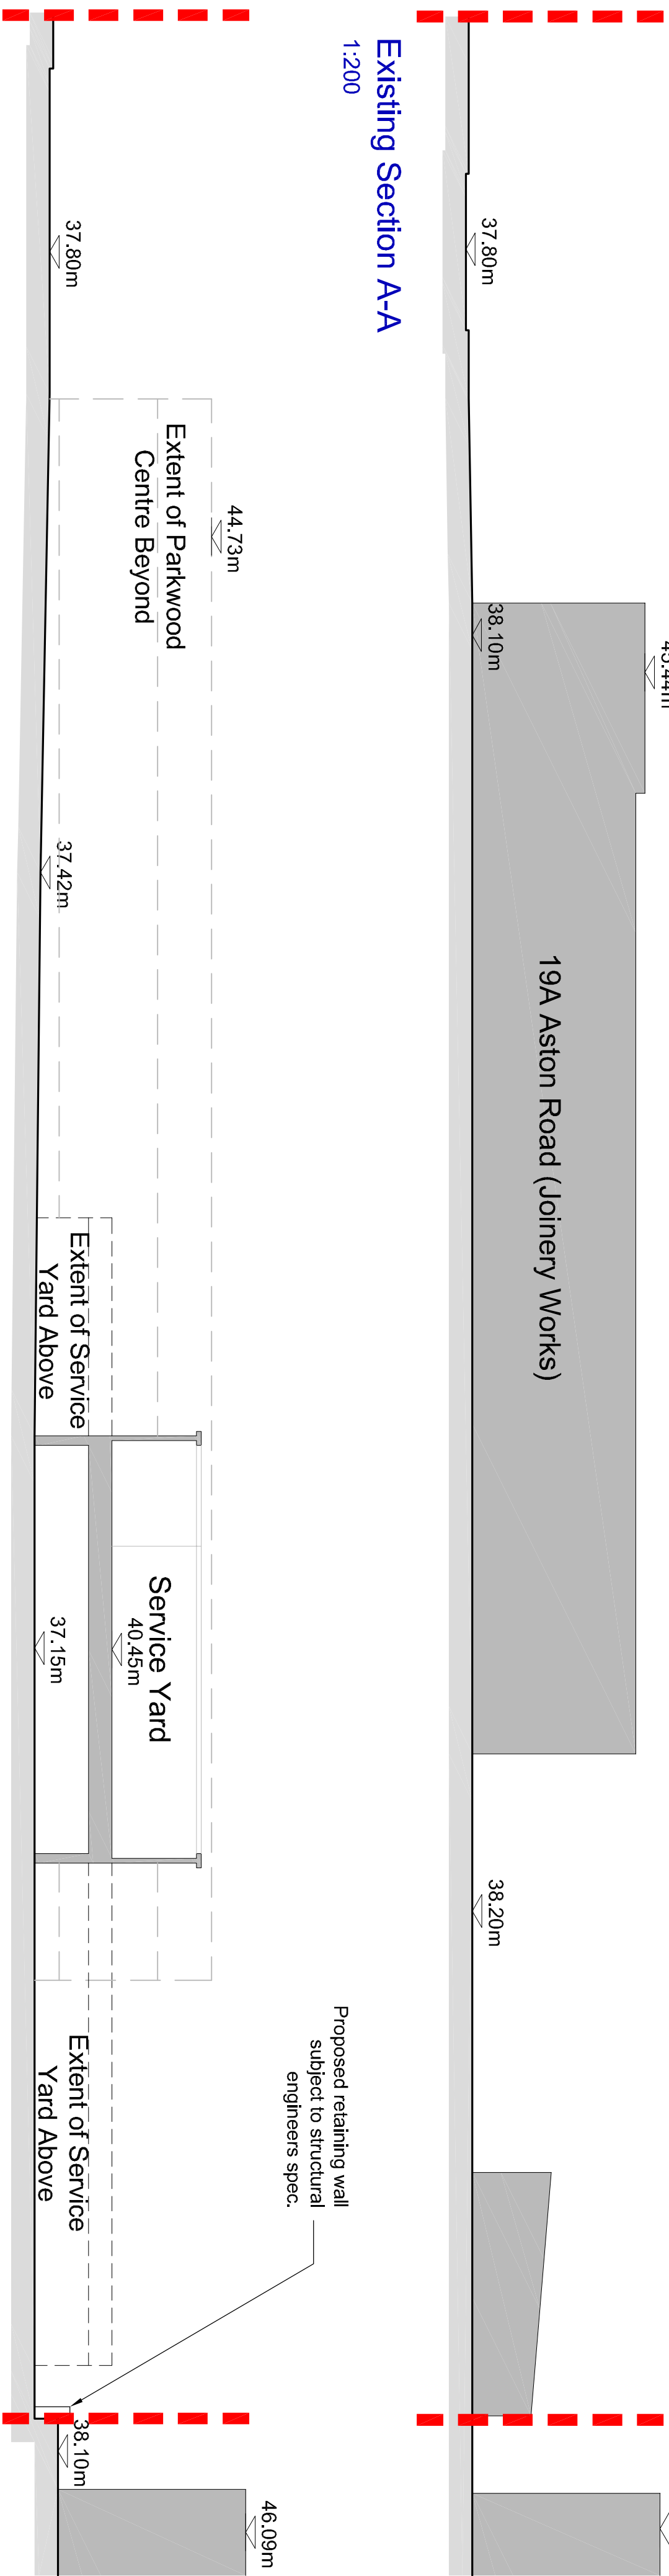


Proposed Section A-A

1:20C

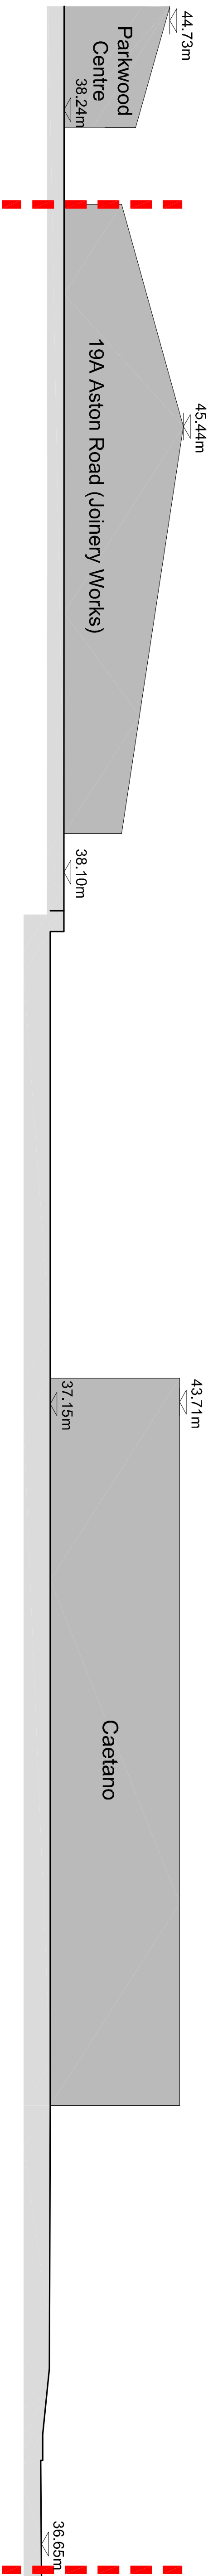

Existing Section B-B


1:200

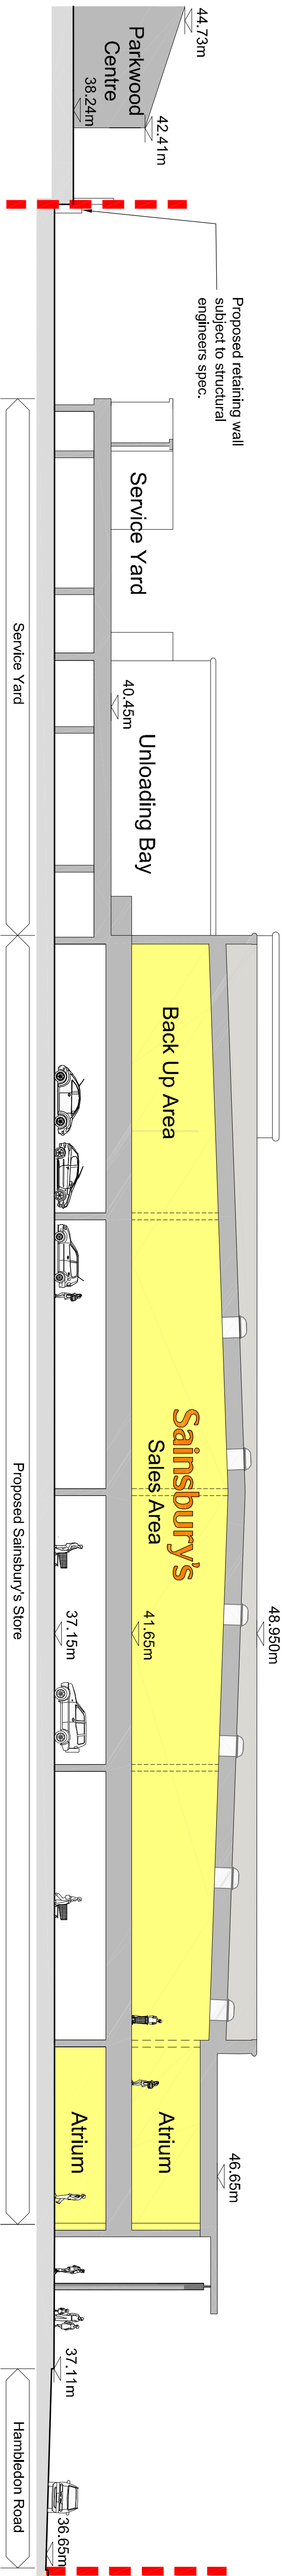

Proposed Section B-B

1:200

PLANNING

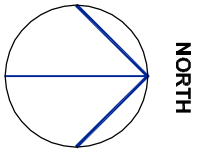

C	Proposed height reduced, roof amended, sun pipes replaced by roof lights.	29-06-12	JW
B	Sub station re-located	14-07-11	MRA
A	Amendments to roundabout on Aston Road	23-08-11	LS
REV		DATE	BY


CLIENT

Sainsbury's

PROJECT
Hambleton Road
Waterlooville
Hampshire, PO7 7UA

DRAWING

Existing and Proposed Additional Sections

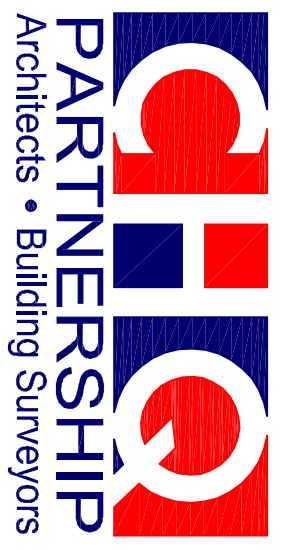

Tannery House, 23 High Street
Baldock, Hertfordshire SG7 6BE
Telephone: (01462) 895110
Facsimile: (01462) 895099
Email: design@chc-architects.co.uk
www.chc-architects.co.uk



DATE	October 2010	DRAWN	ADB
SCALE	1 : 200 @ A1	CHECKED	

CHQ.08.8455 - PL112C