


● APP/11/1370

HAVANT BOROUGH COUNCIL
DEVELOPMENT CONTROL

22 AUG 2011

RECEIVED

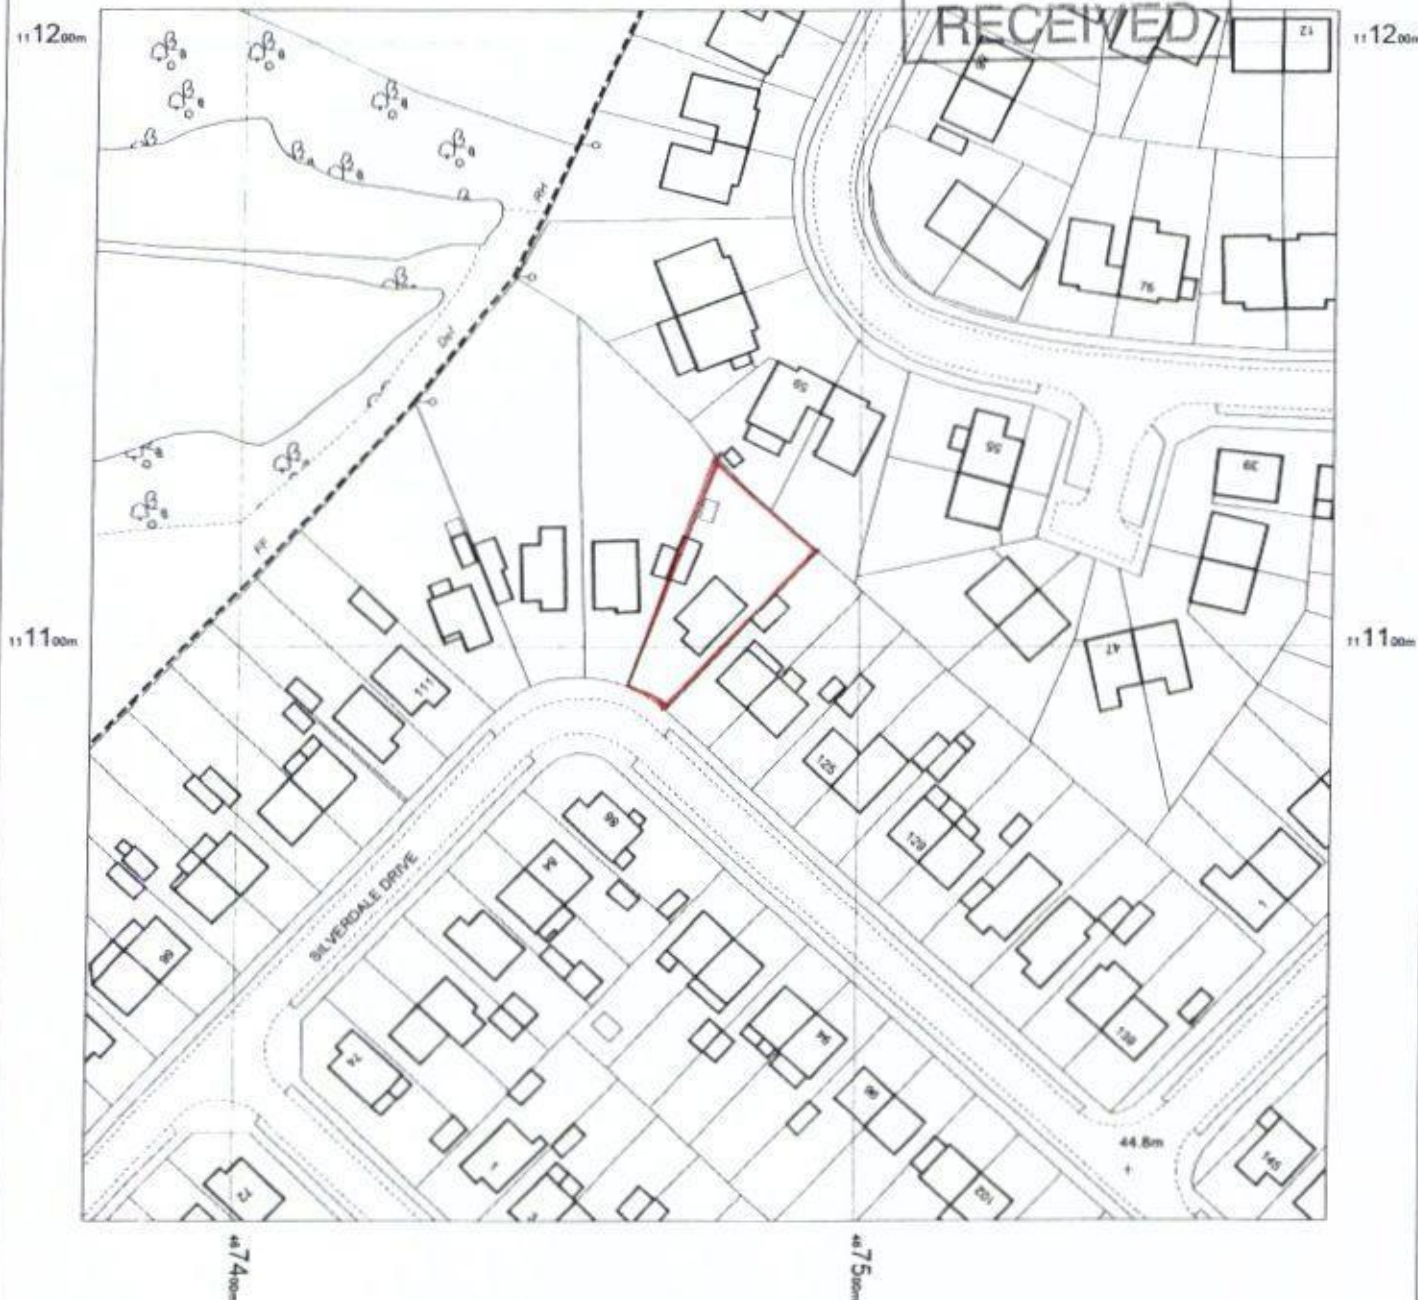

0 5 10 15 20 25 30 35 40 45 50
m

119 Silverdale Drive,
Waterlooville,
PO7 6DU

OS Mastermap
12 August 2011, ID: BW1-00088465
maps.blackwell.co.uk

1:1250 scale print at A4, Centre: 467476 E, 111105 N

©Crown Copyright. Licence no. 100041040

Mapping
sourced from

OS Ordnance
Survey



BLACKWELL'S
www.blackwellmapping.co.uk

TEL: 01865 333 677
maps.oxford@blackwell.co.uk