


MAP SERIAL No. 001043260

Copyright is reserved by GBS Designs and is issued on the condition that it is not copied or disclosed by or to any unauthorised persons without prior consent in writing from GBS Designs.	REV	DESCRIPTION	DRAWN	DATE	Drawing Ref	Rev.	Drawing Title
	-	Initial design	GBS	20.04.12	HOSK 04	H	Mr N Hoskinson Annex to 1 Springfield Close, Bedhampton, Hampshire, PO9 3NY.
	A	For comment	GBS	23.04.12	Scale at A1	Scale at A3	
	B	Bungalow mass and kitchen added	GBS	08.05.12			
	C	Scheme altered following pre-app advice from HBC and in conjunction with client	GBS	18.05.12	N/A	1:200	
	D	Scheme altered further following pre-app advice from HBC and in conjunction with client	GBS	18.05.12			
	E	Room names added	GBS	29.05.12	Date 20 April 2012		
	F	Redesign following site visit	JLR	26.10.12			
	G	Further redesign following site visit with builder	GBS	28.10.12	Drawn by GBS		
	H	New fence shown	GBS	01.11.12			
All dimensions to be checked on site							

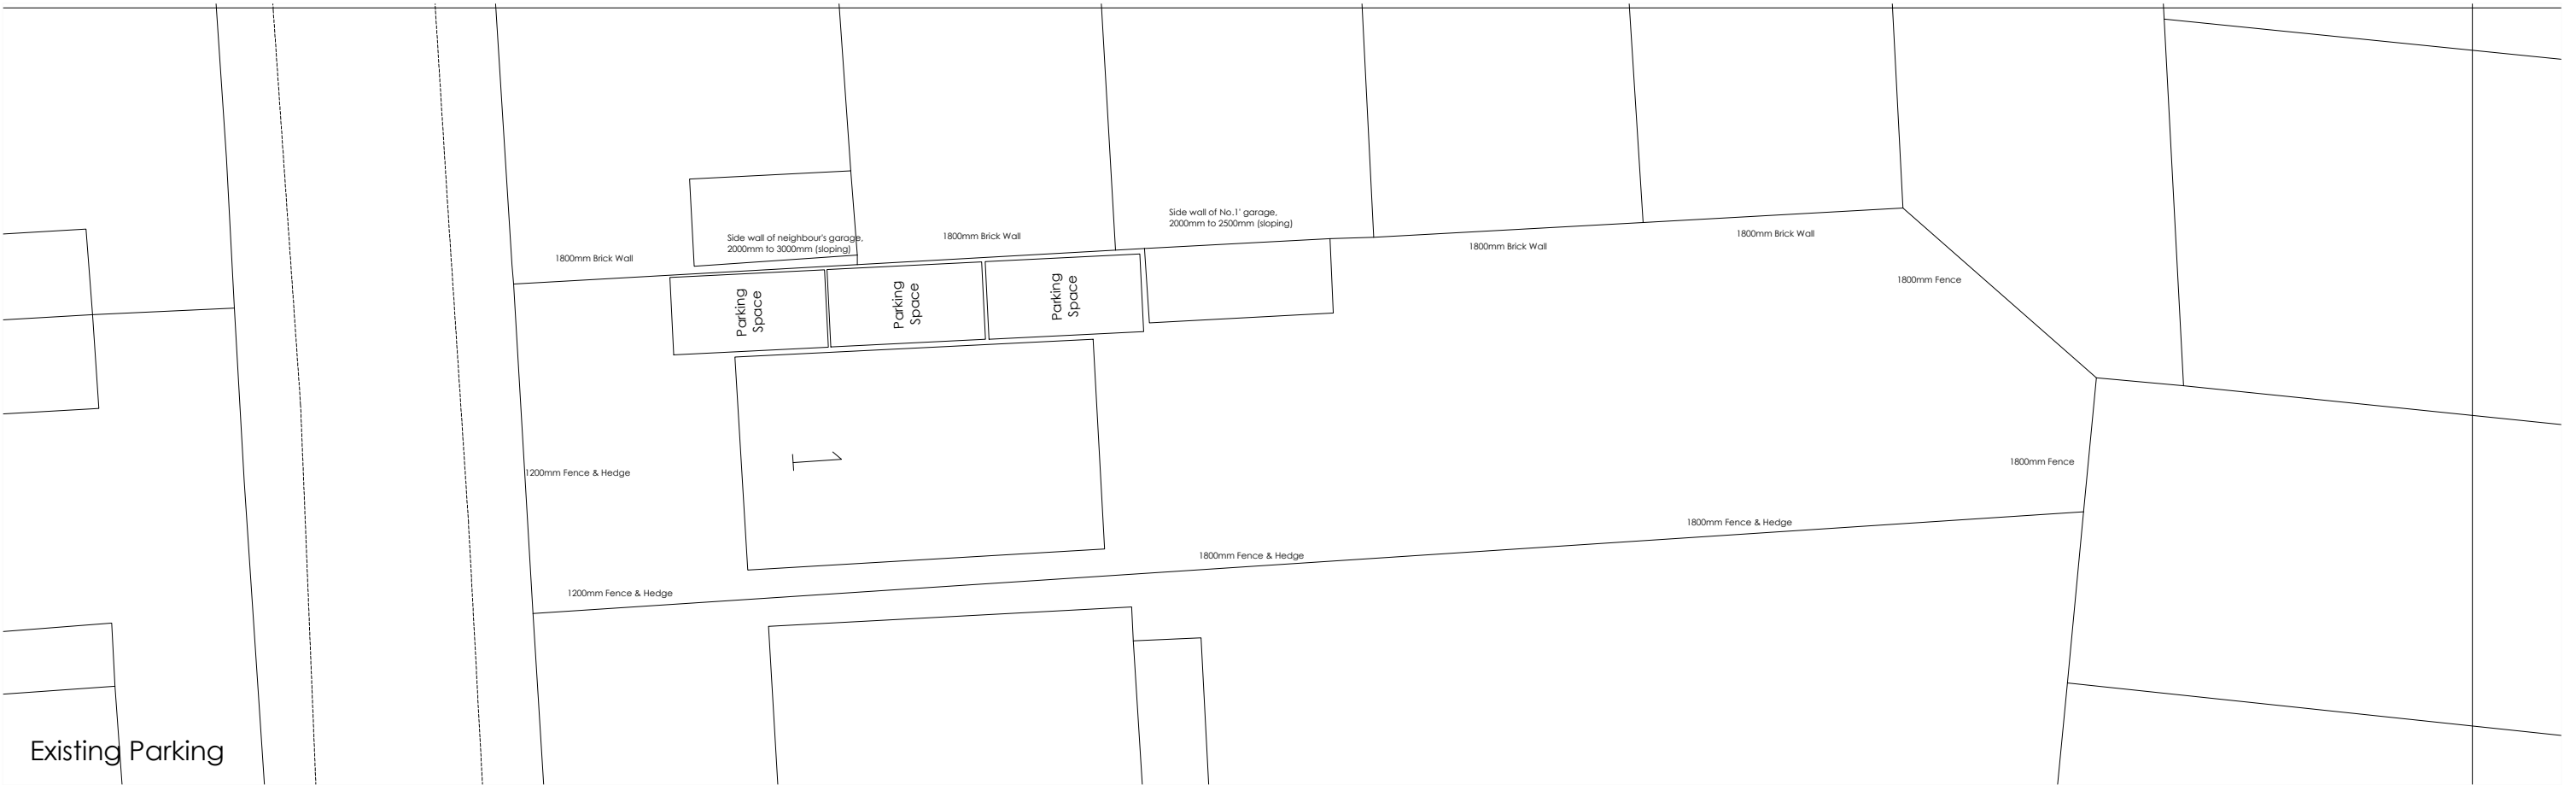

ARCHITECTURE & DESIGN
6 Shillinglee Waterloooville
Hampshire PO7 5RW
Telephone
023 9225 8315
www.gbsimages.co.uk