



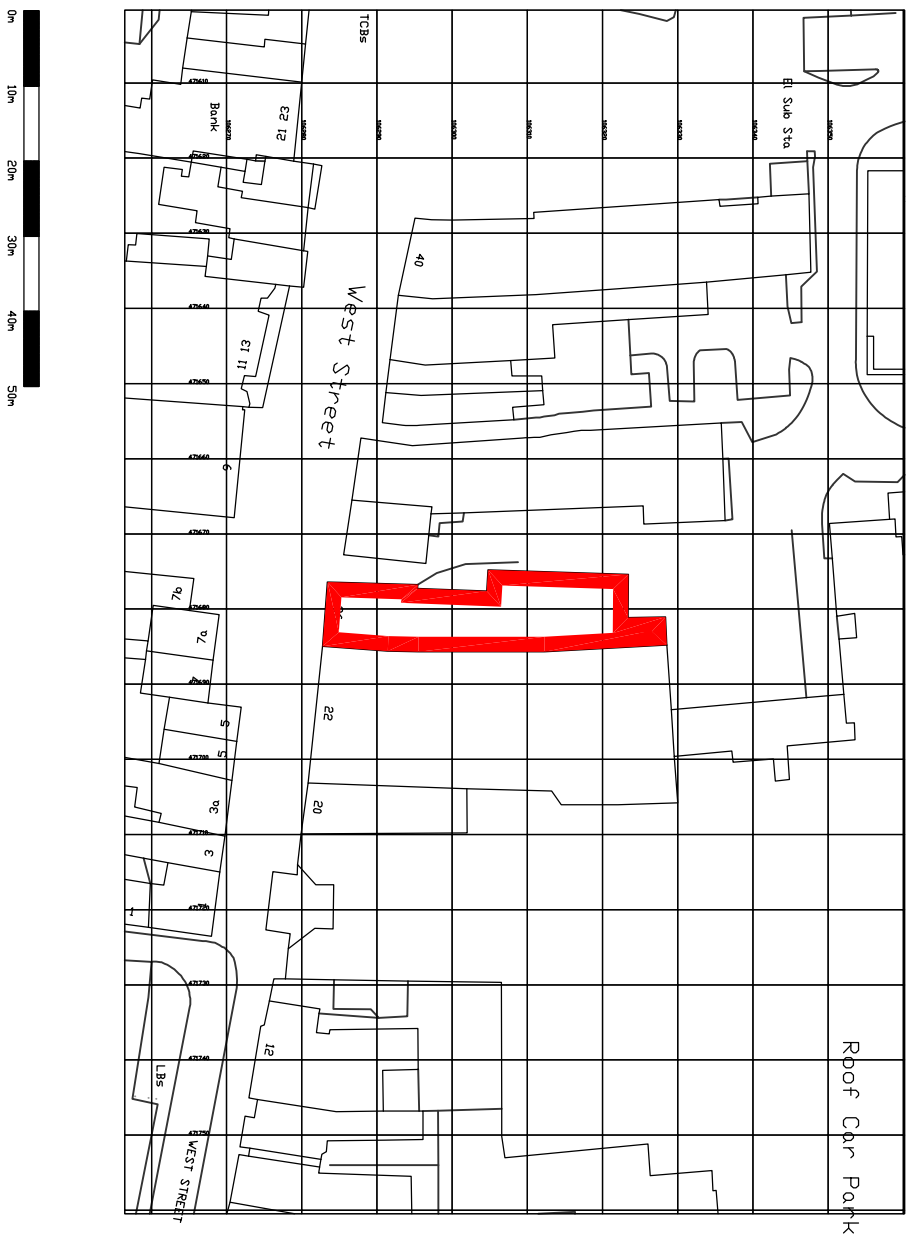

Location Plan - 1:1250 @ A1

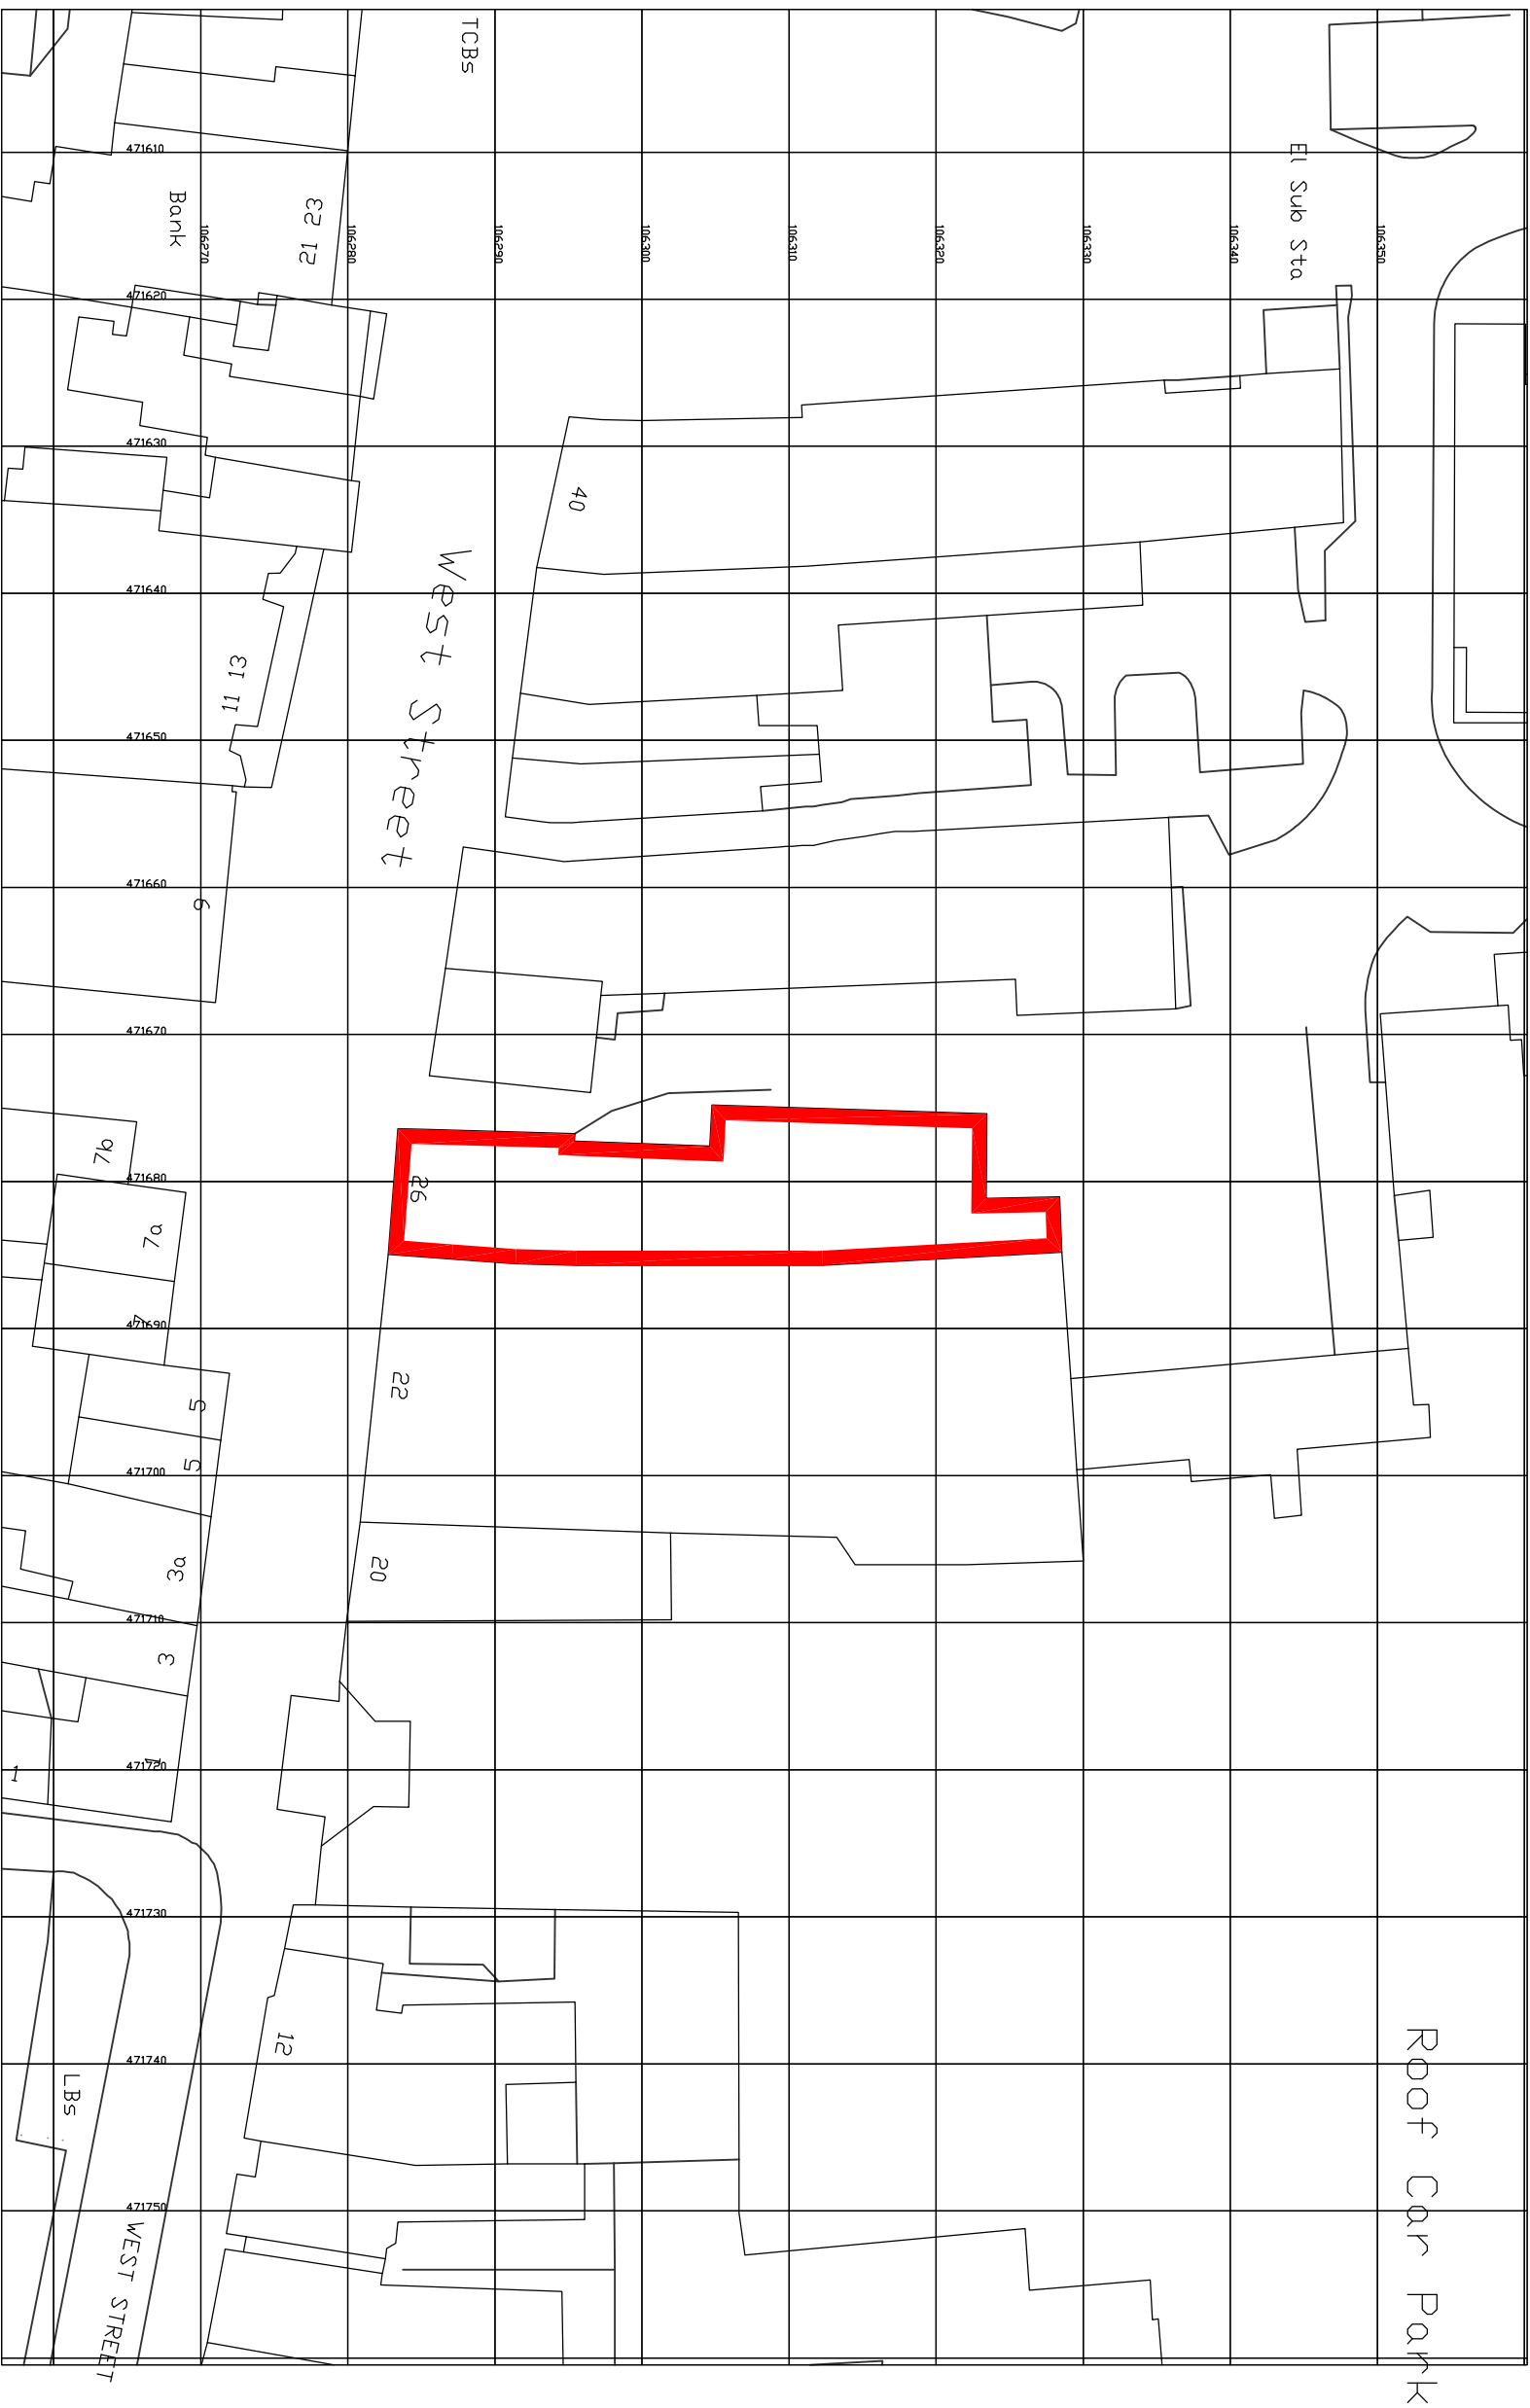

Location Plan - 1:500 @ A1



Branch Location

PROJECT		HBOS Havant - Refresh	
MAIN CONTRACTOR		ISG plc.	
CONTRACT		JOB #	
DESIGN ARCHITECT		ISG plc.	
CLIENT ARCHITECT		PJP	
DRAWN BY		CHECKED BY	
SCALE		DATE	
As Shown		June 2012	

SITE ADDRESS
HBOS Havant
28 West Street,
Havant, Hampshire
PO9 1TS

PROJECT NO.	50961592	PROJECT NO.	XXXXXXXX
TITLE	HBOS Havant - Refresh		
DESCRIPTION	Planning Application Support Document - Location Plan		
DRAWING NO.	50961592-XXXXXX--DOC-001		
REV	DATE	DRAWN	COMMENTS
-	00/00/0000	- / -	-

EXISTING