


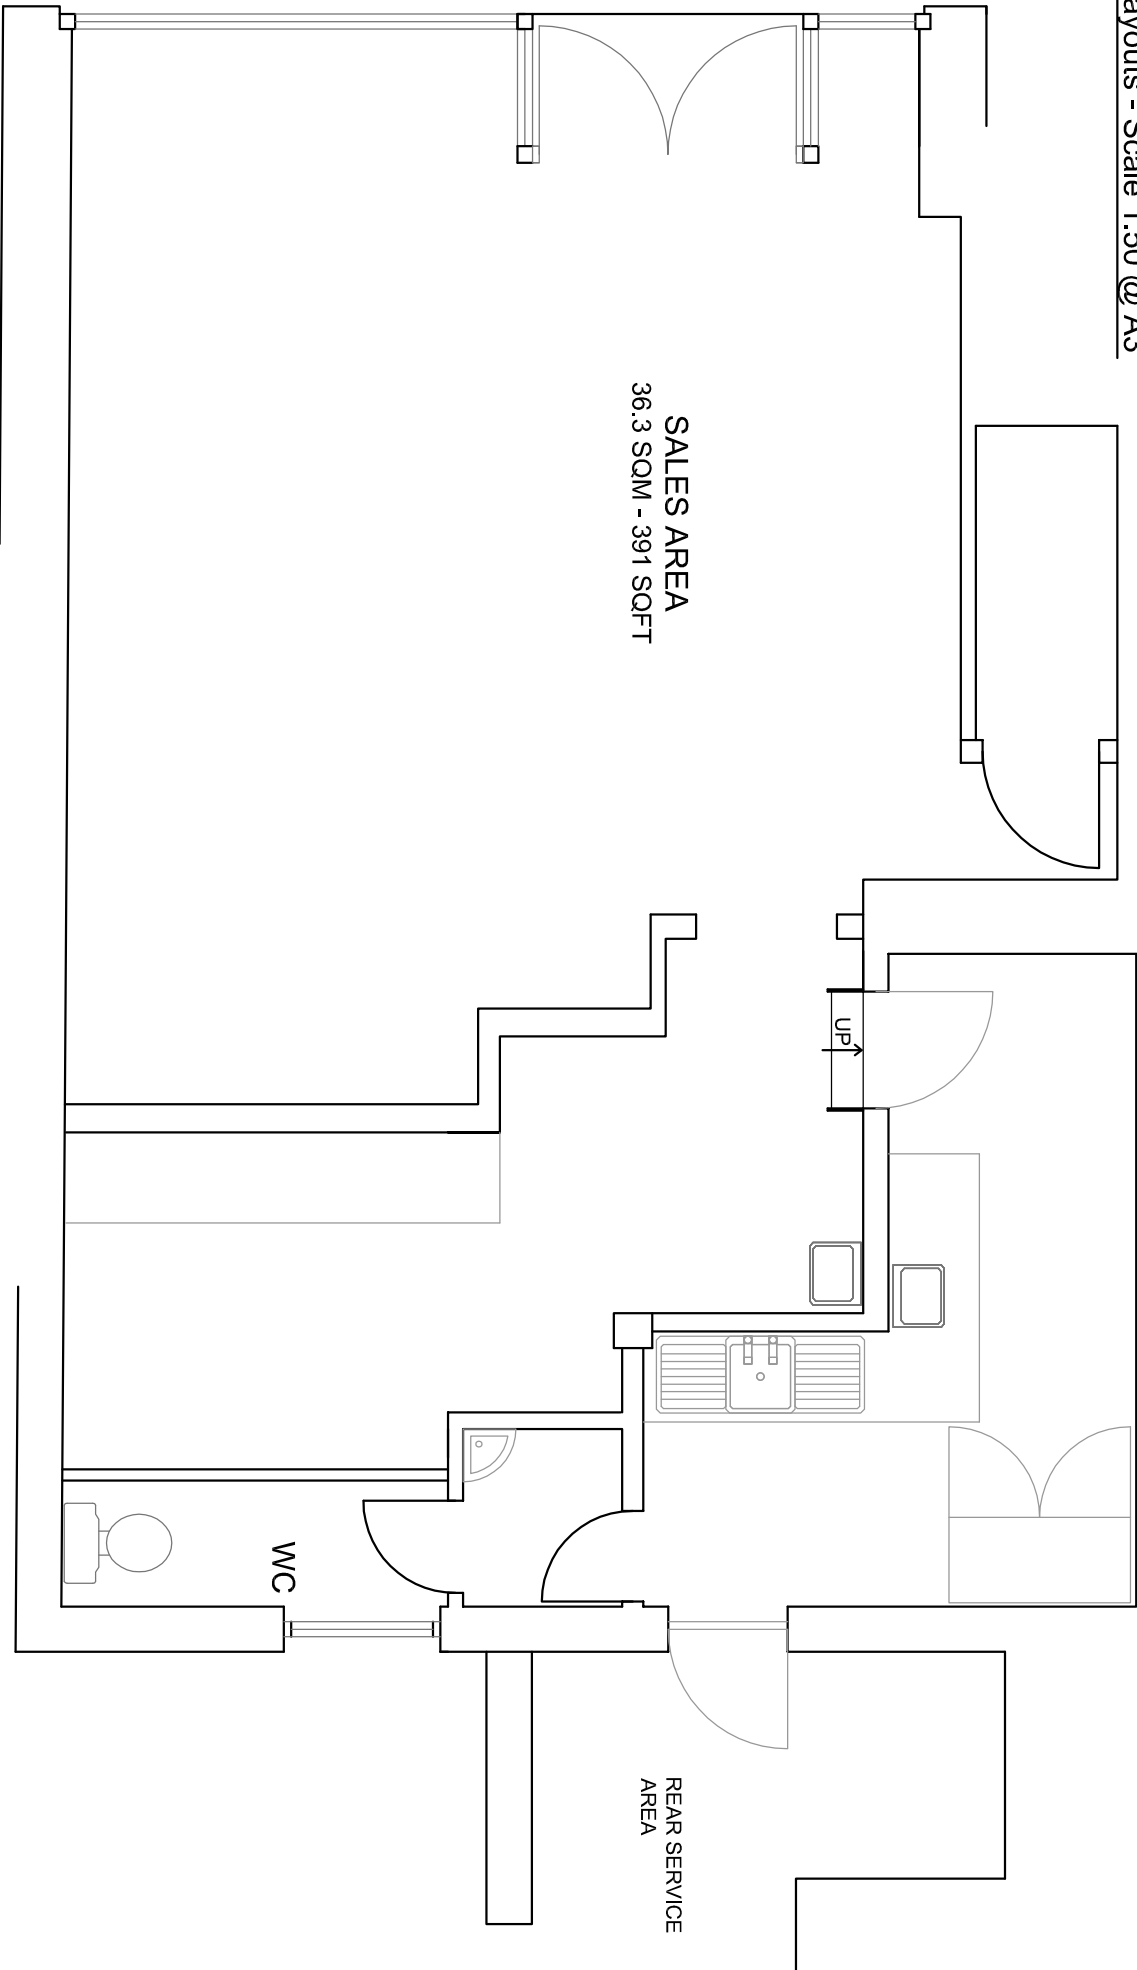

Notes

All Works to be constructed in strict accordance with Standard Details and Construction Notes. Any variances to the drawings please inform the Regional Property Manager.

C	Changes to sales floor area	17/05/12
B	Signage amended to externally illuminated	16/05/12
A	Changes following pre start meeting	11/05/12
Rev:	Amendment:	Date:

hlp

uk ltd

Architectural Services & Project Management

Cheltenham Suite 4
Centrix@Keys
Keys Business Village, Keys Park Road
Hednesford, Staffordshire
WS12 2HA

Tel: 01543 275101
Fax: 01543 458278
Email: design@hlpukd.net
Website: www.hlpuktd.net

phones

4u

Phones 4 U

Osprey House, Ore Close, Lymedale Business Park
Newcastle Under Lyme, Staffordshire, ST5 9GD
Tel. 01782 677600

Store
P4U HAVANT (717)

28a West Street
Havant
Hants
PO9 1PG

Drawing Title
Existing Layouts

Dwg. no.	Rev.	Paper Size
HLP /P4U 717 /01	C	A3
Drawn	Date	Scale
MF	09/05/12	As Shown

SCALE BAR 1:50

