PERMIT



FRONT ELEVATION EXISTING 1:100

REAR ELEVATION EXISTING

SIDE ELEVATION EXISTING

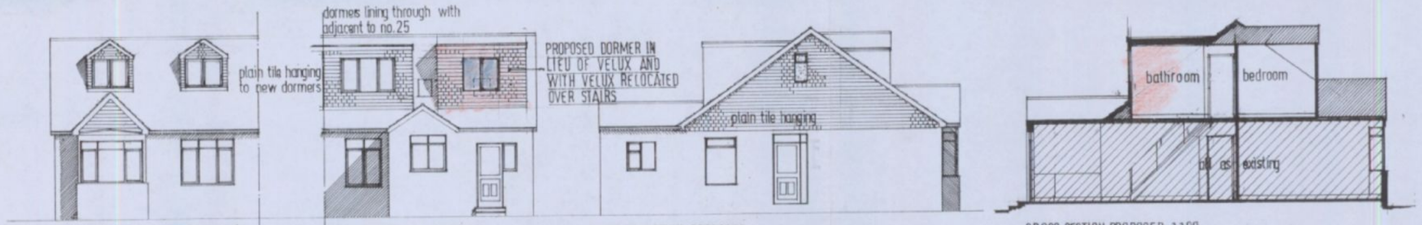

FRONT ELEVATION PROPOSED 1:100

REAR ELEVATION PROPOSED

SIDE ELEVATION PROPOSED

CROSS SECTION PROPOSED 1:100

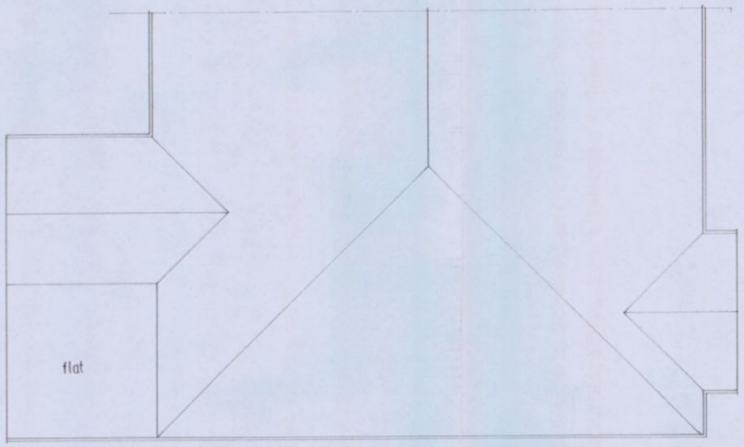

ROOF PLAN EXISTING

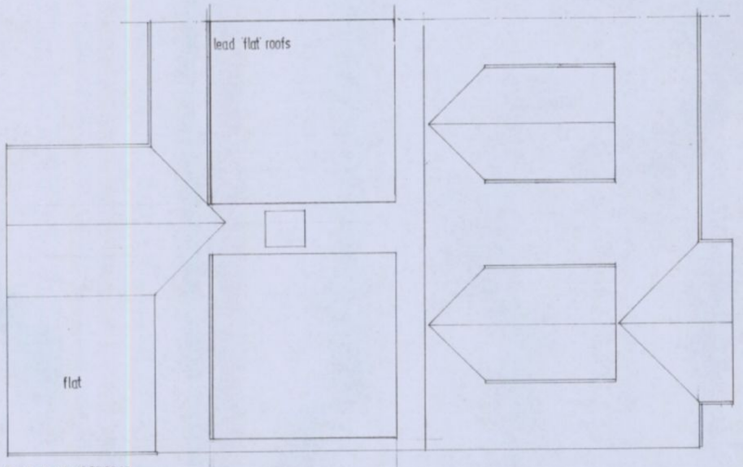

ROOF PLAN PROPOSED

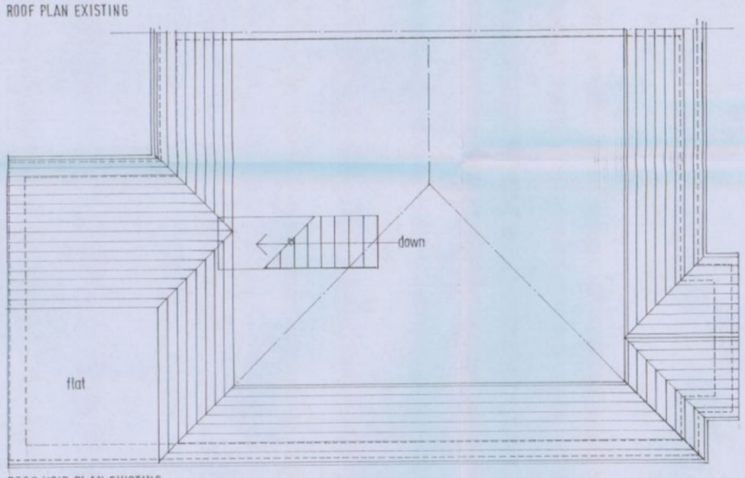

ROOF VOID PLAN EXISTING

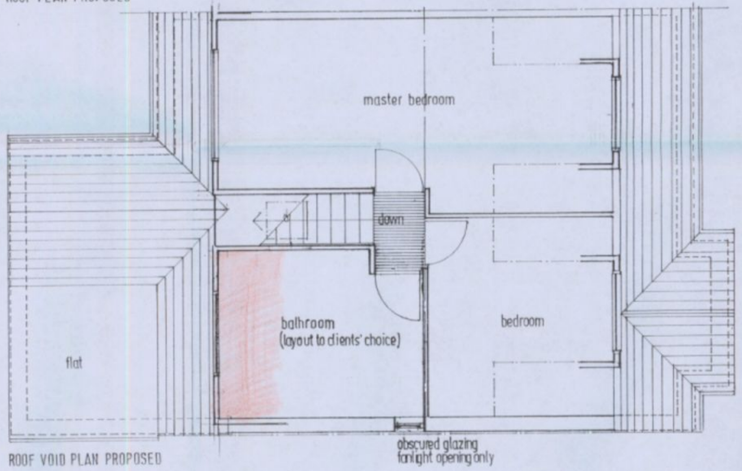

ROOF VOID PLAN PROPOSED

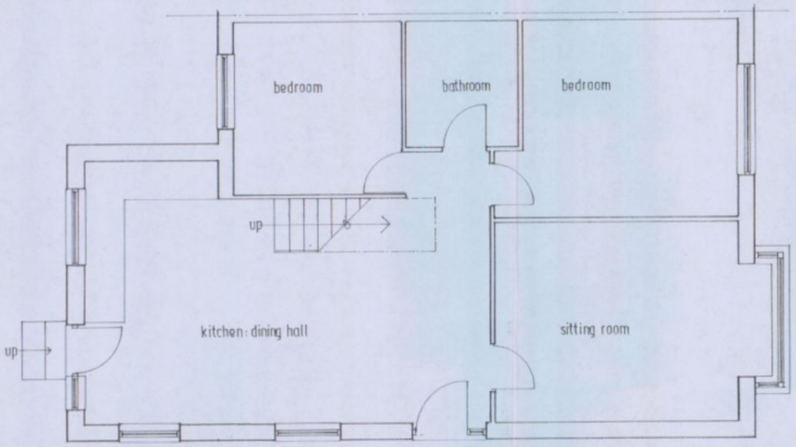

GROUND FLOOR PLAN EXISTING

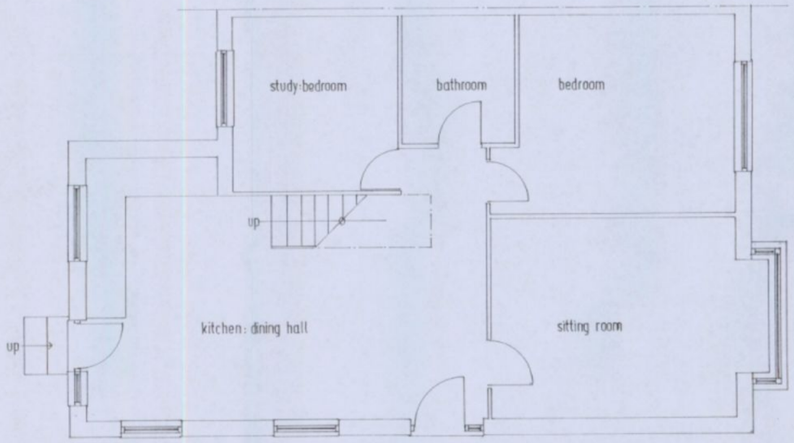

GROUND FLOOR PLAN: NO CHANGE

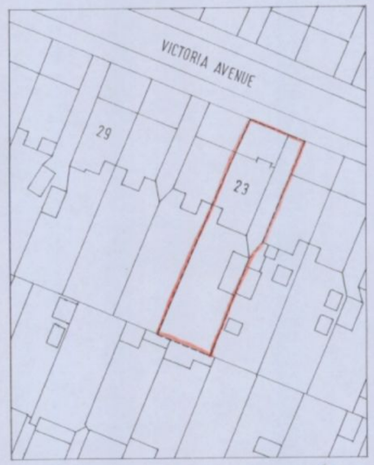

SITE PLAN 1:500

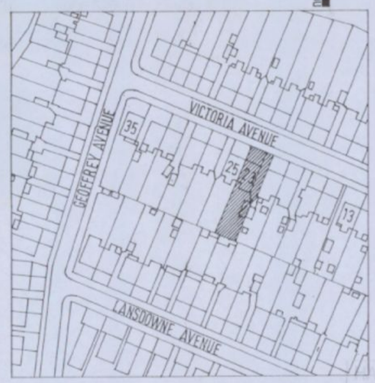

SITE LOCATION PLAN 1:1250
reproduced under OS licence no. 1000 06801

HAVANT BOROUGH COUNCIL
25 NOV 2010

revisions

A	dormer added to bathroom in lieu of 'velux' window	3·11·10

PROPOSED ROOMS IN ROOF: HIPPED END CHANGED TO GABLE AND FORMATION OF DORMERS

AT

23 VICTORIA AVENUE · WIDLEY · WATERLOOVILLE · PO7 5BN

Detailed Planning Application · Building Notice Submission

2142·1A scale: as shown
date: april 2010

Kanavan & Wingfield
CHARTERED ARCHITECTS: INTERIOR DESIGNERS
2 Portland Road, Waterlooville, Hampshire PO7 7TR Tel: (023) 9226 3687 Fax: (023) 9224 0371
Email: architects@kanwing.freeserve.co.uk