PERMIT

EXISTING PLAN

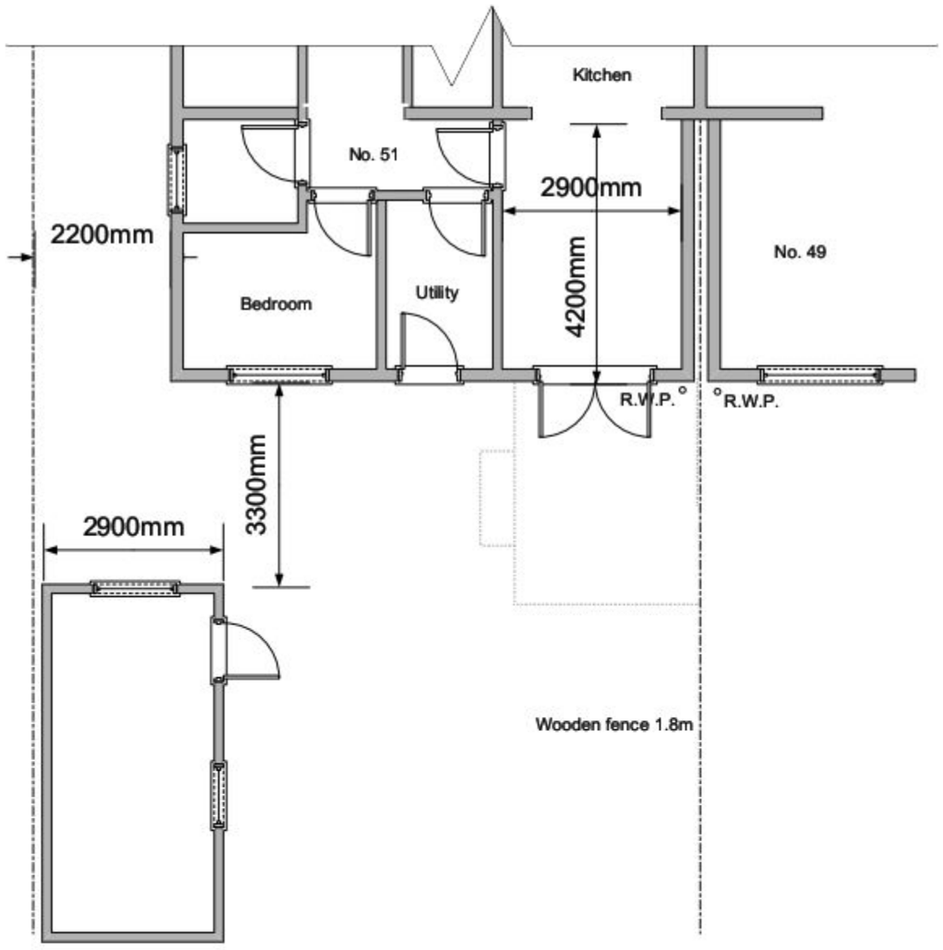

PROPOSED PLAN

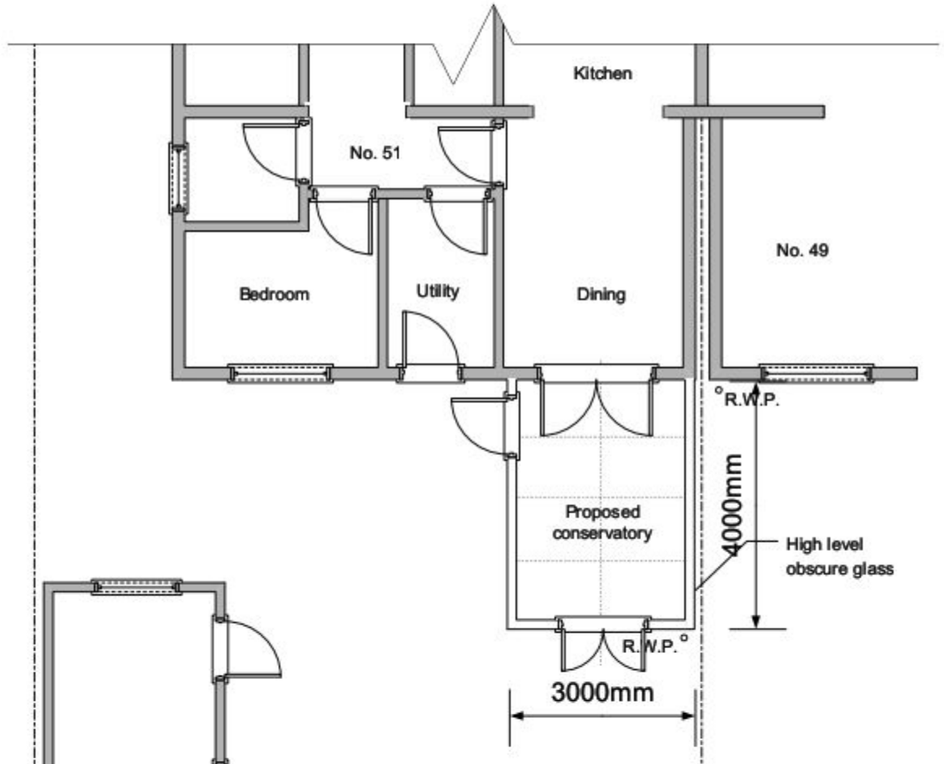

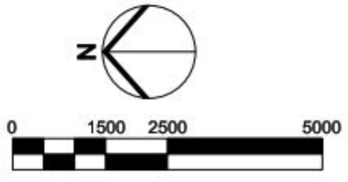

HSB Planning & Design
A Complete Planning Service
tel/ mobile/ info@hsbplanning.co.uk

MR & MRS SACKMAN
51 HAZELTON WAY
HAVANT

PLANS PRODUCED FOR LOCAL AUTHORITY PLANNING APPROVAL ONLY. ALL DIMENSIONS ON SITE TO BE CHECKED BY CONTRACTOR PRIOR TO THE COMMENCEMENT OF WORK

CONSERVATORY	SIZE	FSCM NO	DWG NO	REV
	A3		02	01
15/09/10	SCALE 1:100		SHEET	1 OF 2