


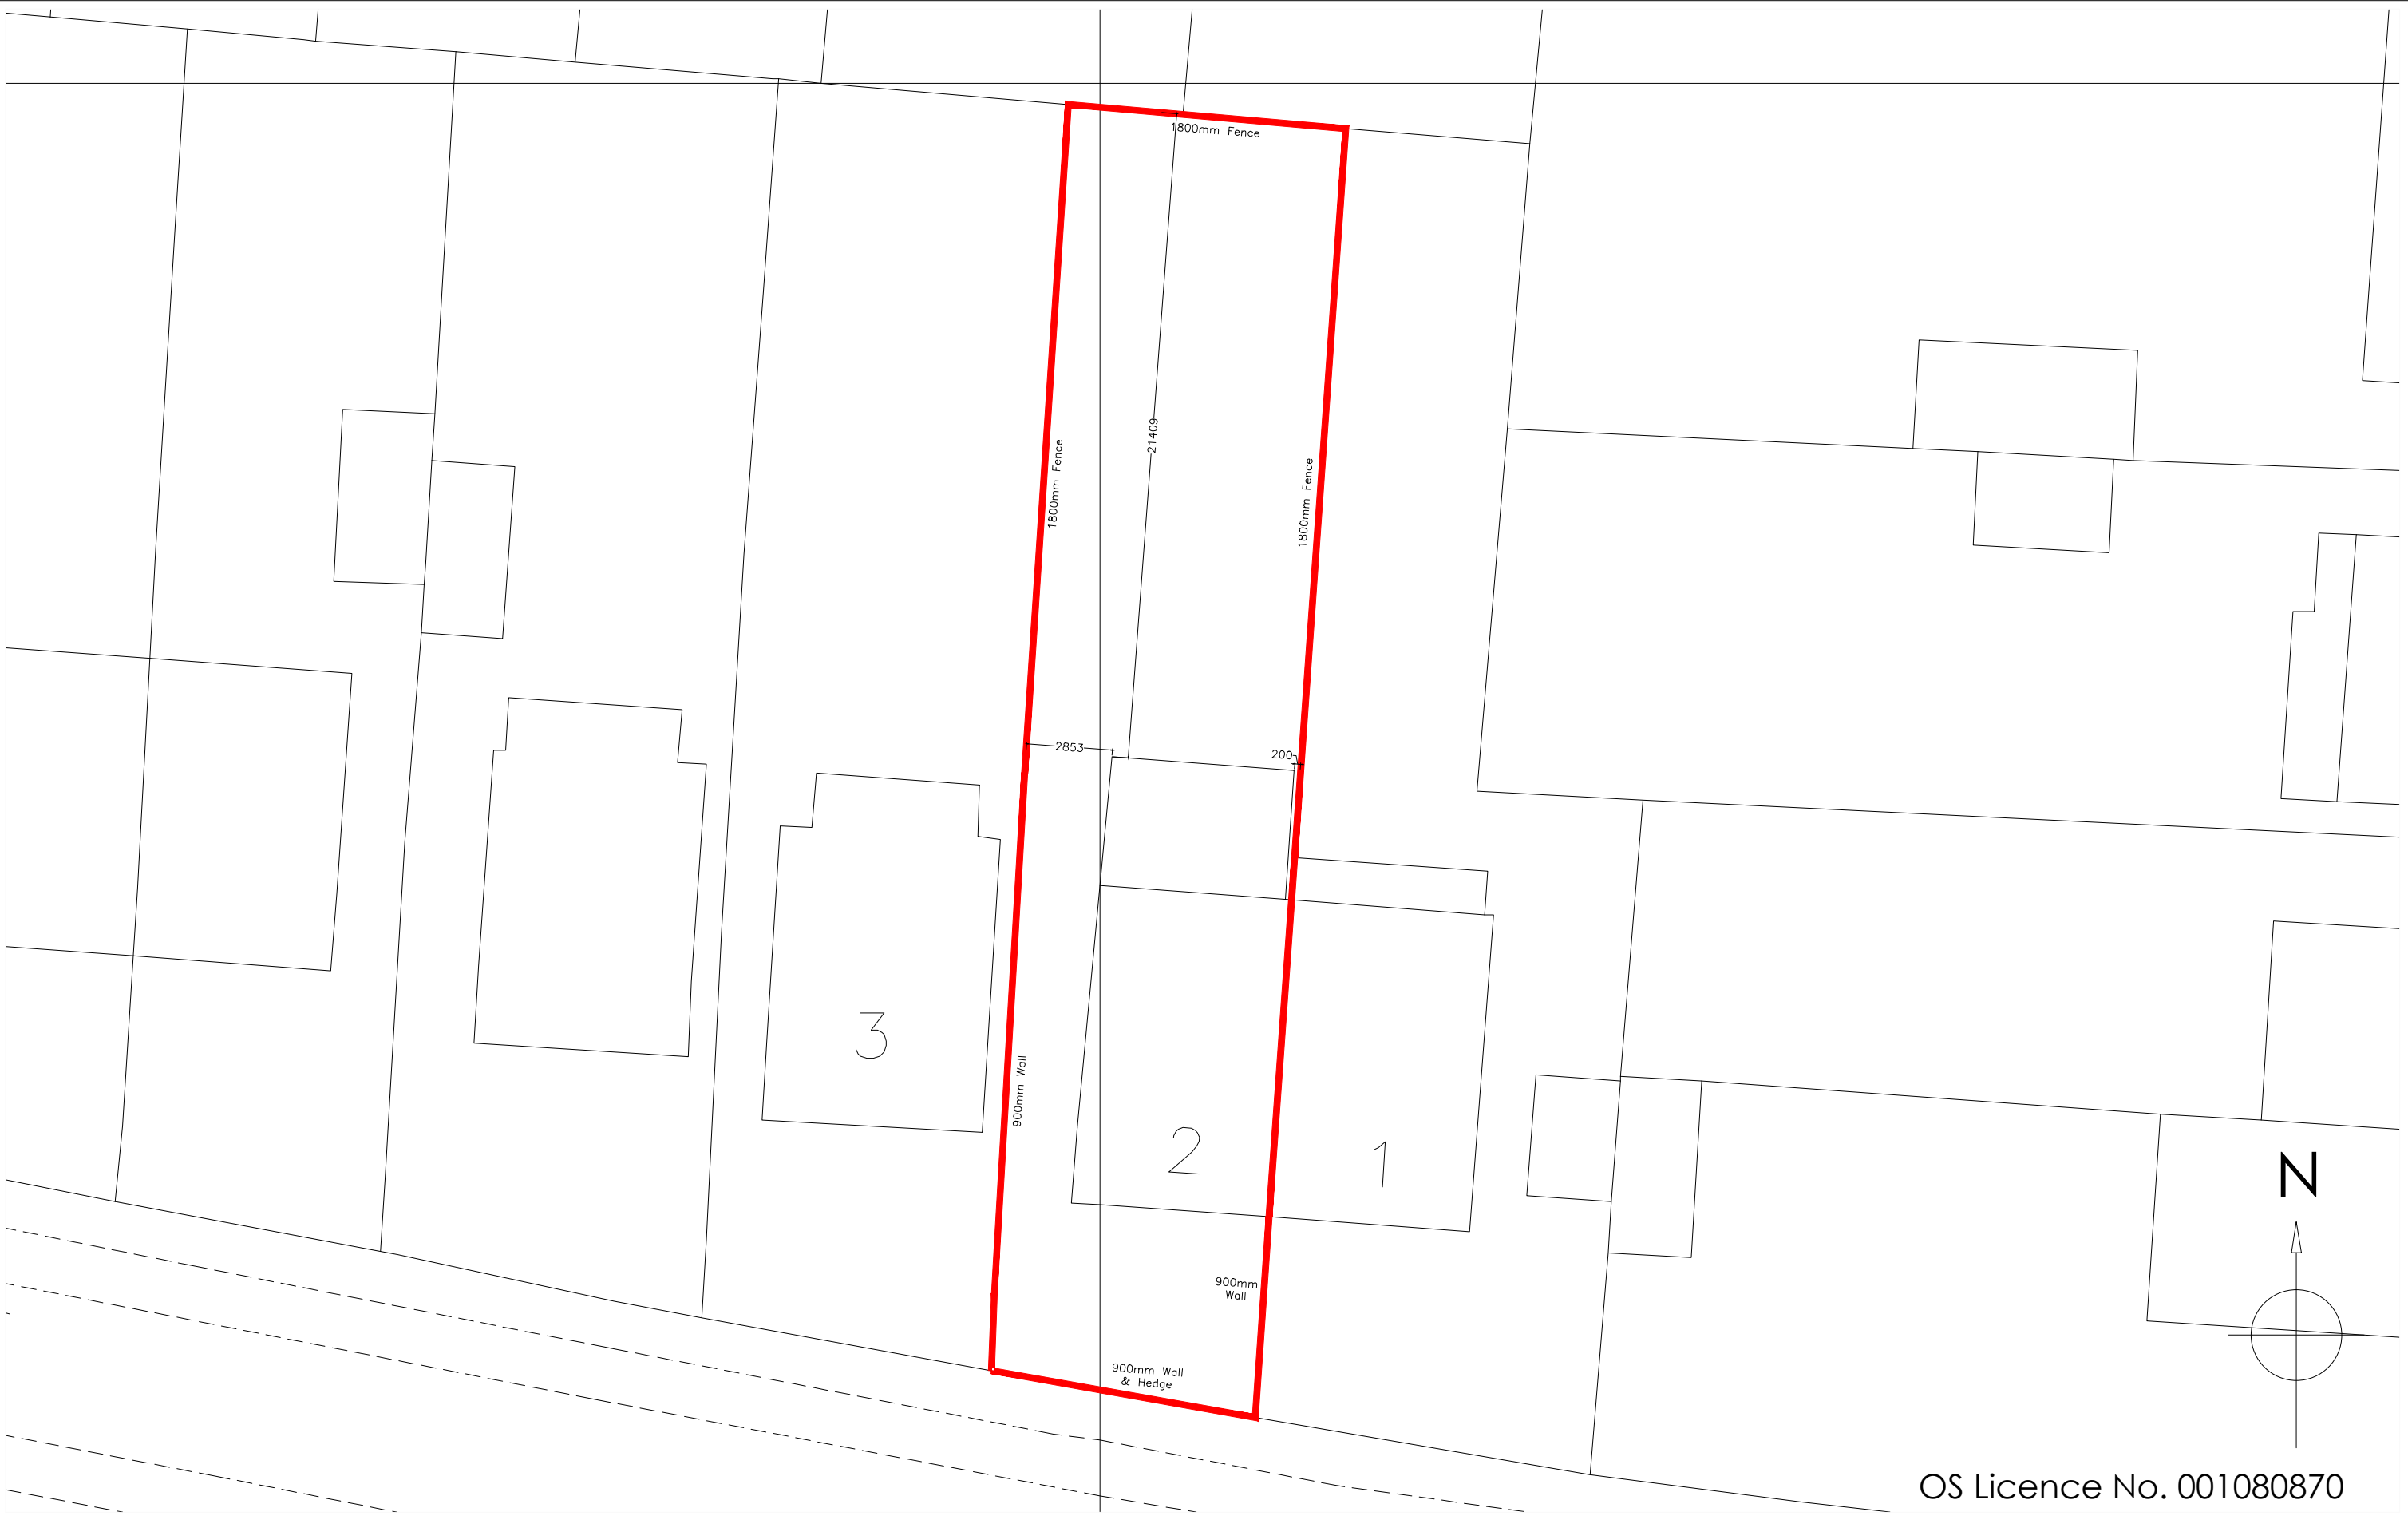

OS Licence No. 001080870

Copyright is reserved by GBS Designs and is issued on the condition that it is not copied or disclosed by or to any unauthorised persons without prior consent in writing from GBS Designs. All dimensions to be checked on site	REV	DESCRIPTION	DRAWN	DATE	Drawing Ref	Rev.	Drawing Title
	-	Initial design	GBS	31.12.12	CHER 06	-	Rear extension to
					Scale at A1	Scale at A3	2 Timberlane
					N/A	1:200	Purbrook
					Date		Waterlooville
					31 Dec 2012		Hampshire
					Drawn by		PO7 5PH
					GBS		



CAD - ARCHITECTURE - DESIGN

6 Shillinglee Waterlooville
Hampshire PO7 5RW
Tel 023 9225 8315
www.gbsimages.co.uk