


24 DELFT GARDENS, EXISTING 1/50

HAVANT BOROUGH
COUNCIL
03 SEP 2012
RECEIVED

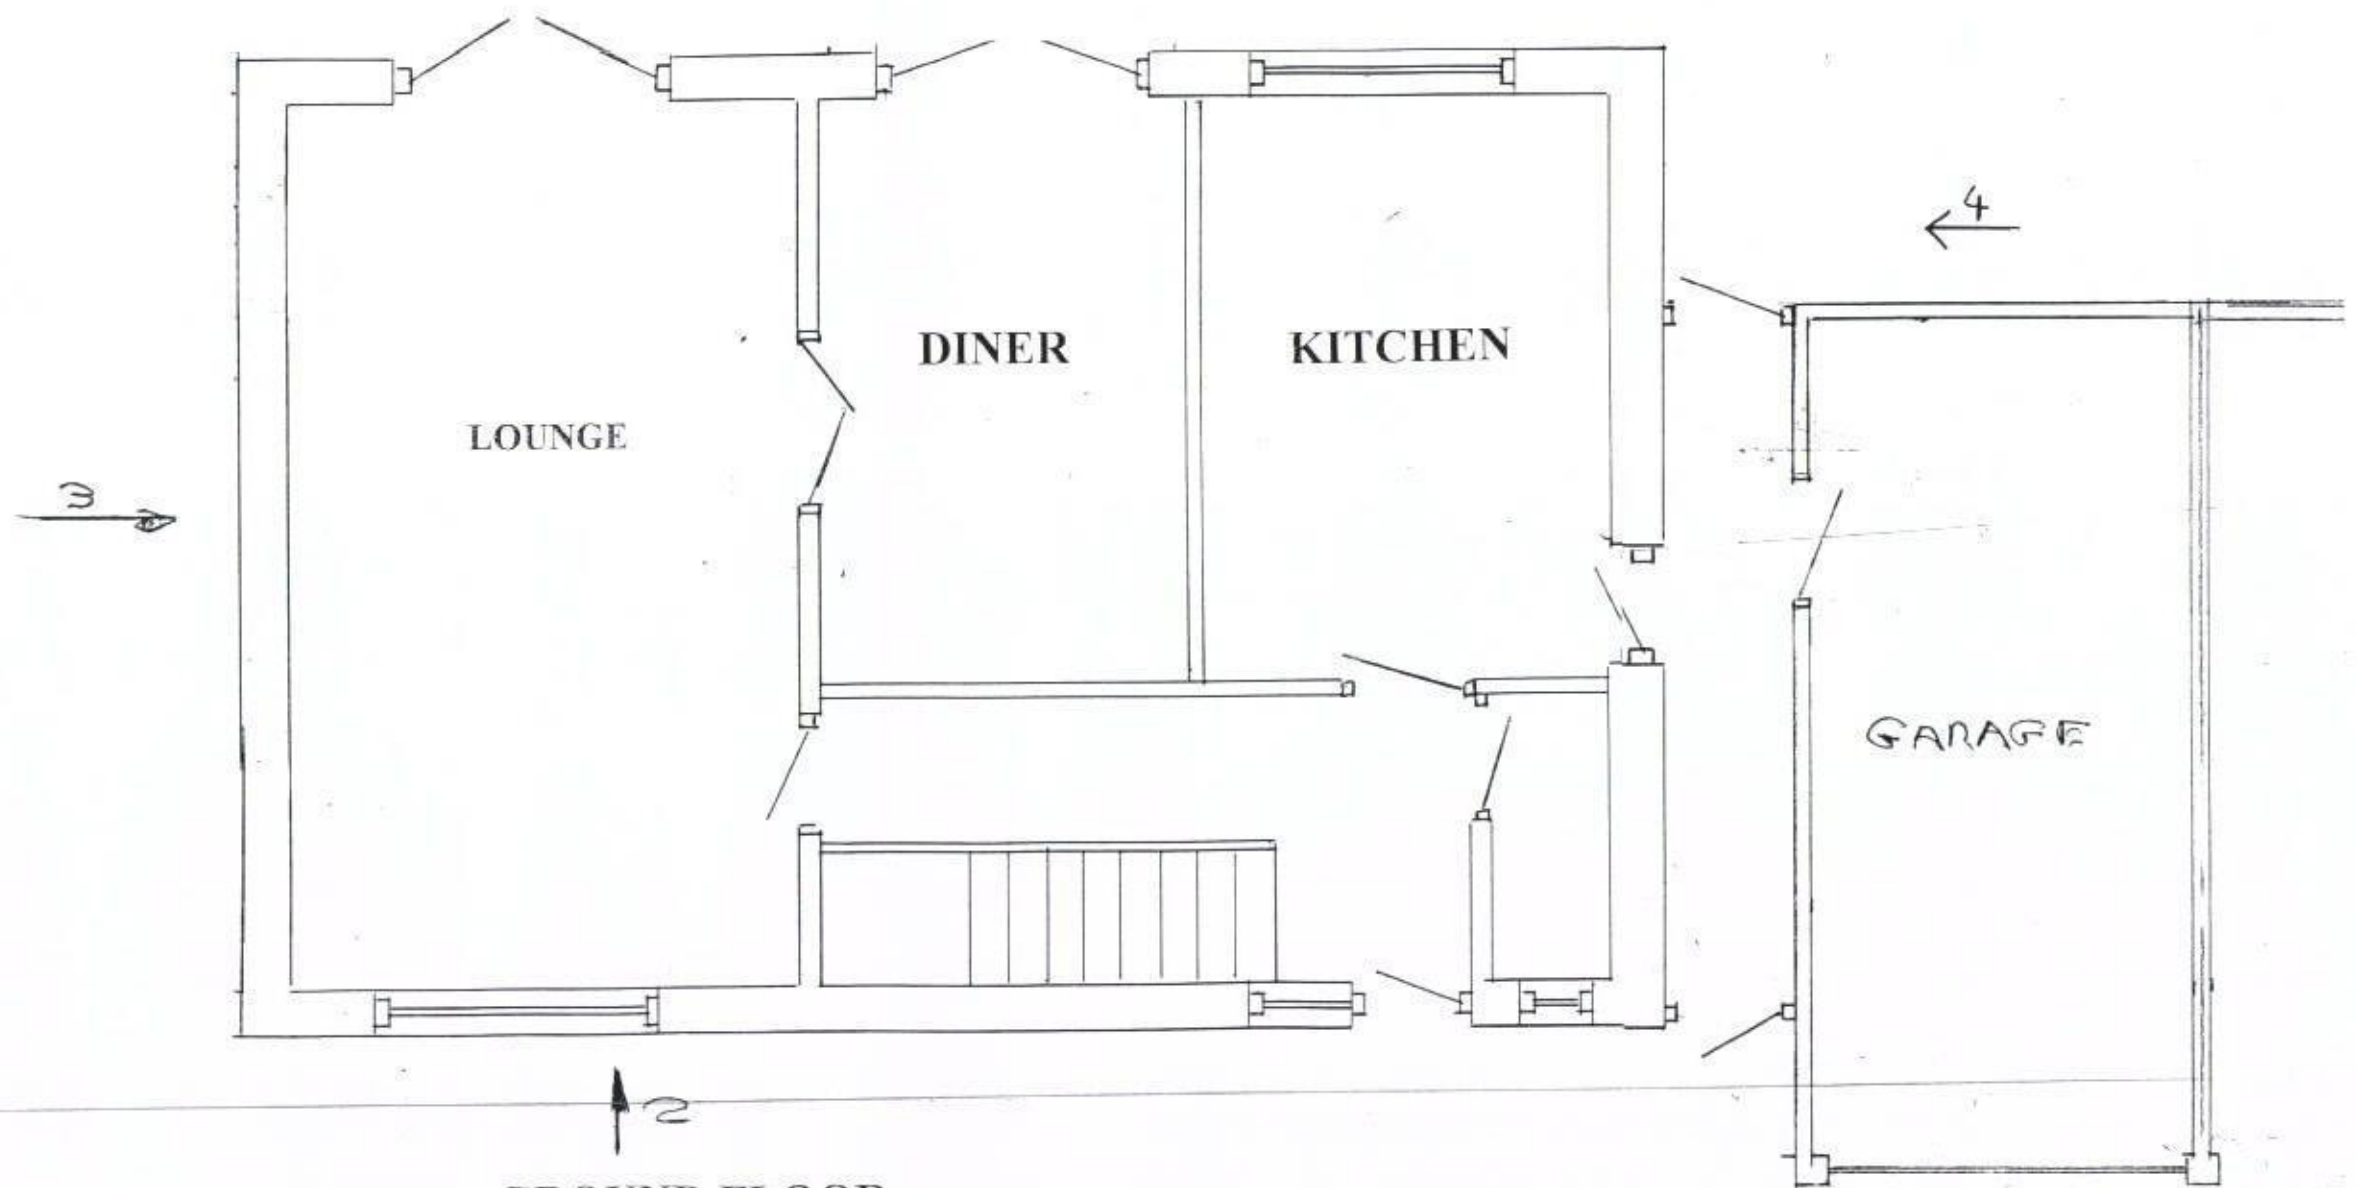

GROUND FLOOR