


HAVANT BOROUGH
COUNCIL
21 SEP 2012
RECEIVED

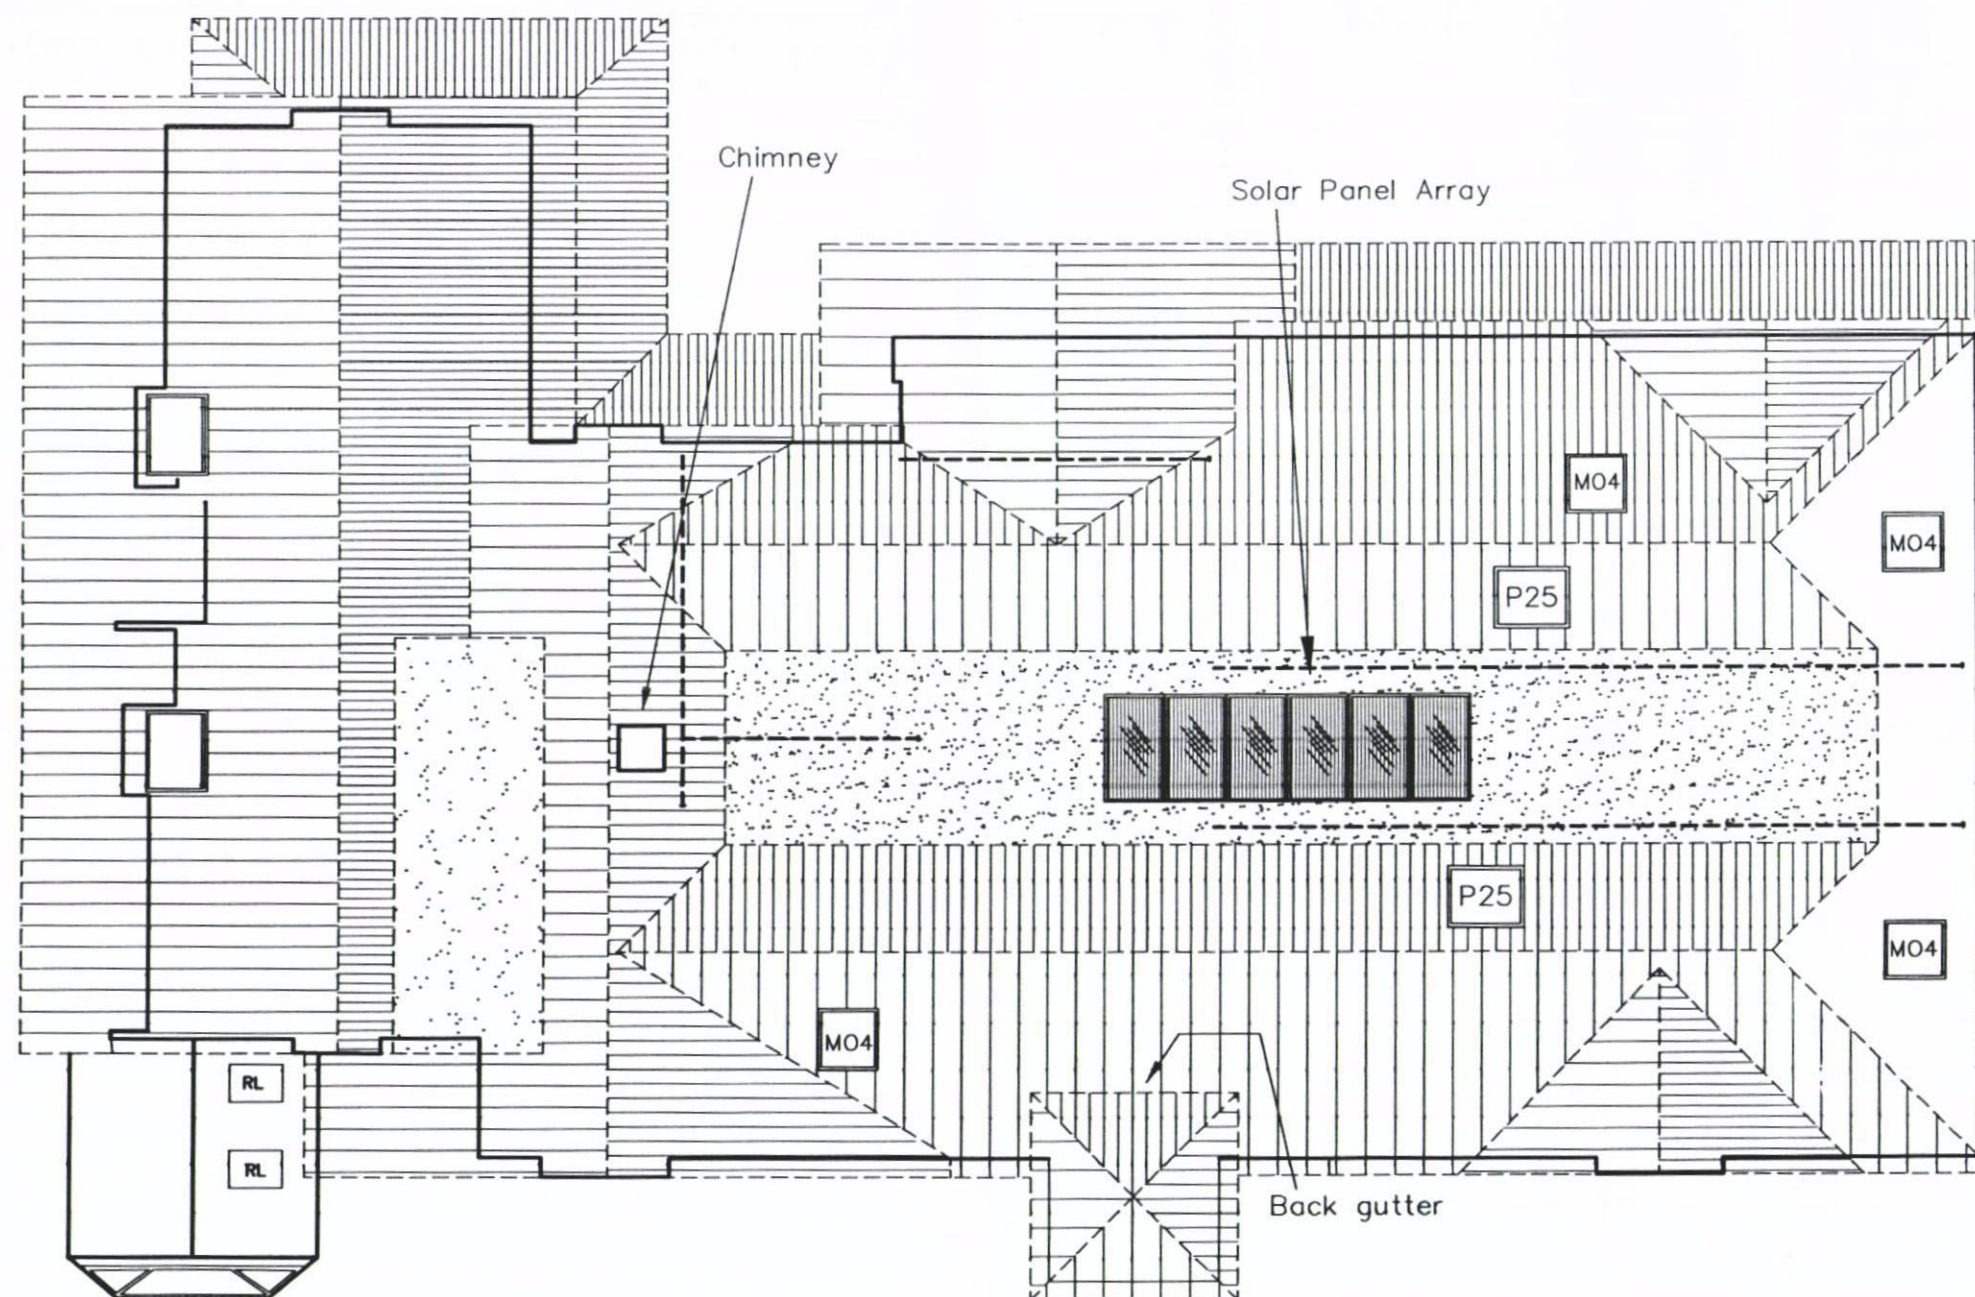

North Corner
Woodgaston Lane
Hayling Island

PROPOSED ROOF PLAN

- Revisions
- A. Minor amendments. 28/07/10
 - B. Solar panels added. 04/08/10
 - C. Velux added. 14/10/11
 - D. Consolidated ridge heights. 28/02/12
 - E. Wide Valley gutter. Rooflight revs. 21/03/12

Martin Critchley
Chartered Architect
7 North Street
Havant, Hampshire, PO9 1PW
023 92 474 919
critchleyarchitect@hotmail.com

Scale A1 = 1:50, A3 = 1:100
Date 22/07/10
Drawn JVC/JHL

0942-307^E

metres 10 20 30