



HAVANT BOROUGH
COUNCIL
16 AUG 2012
RECEIVED

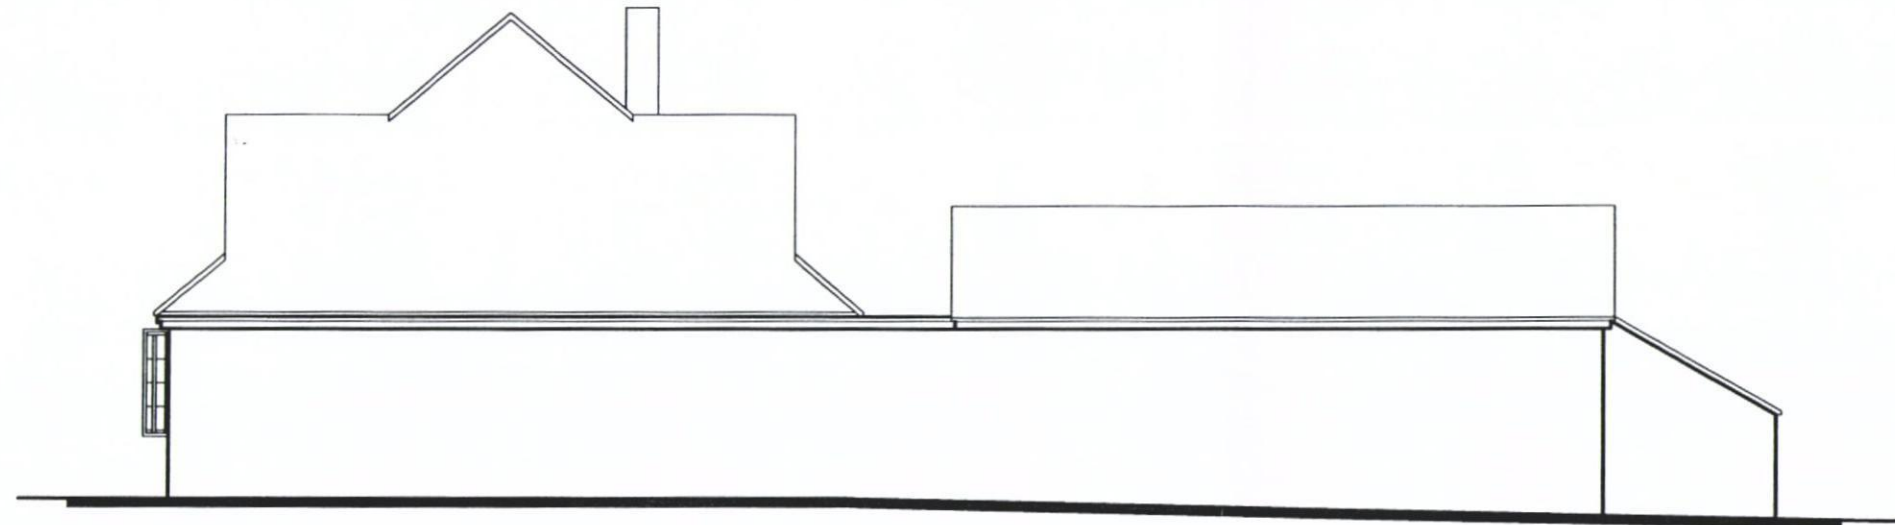

West

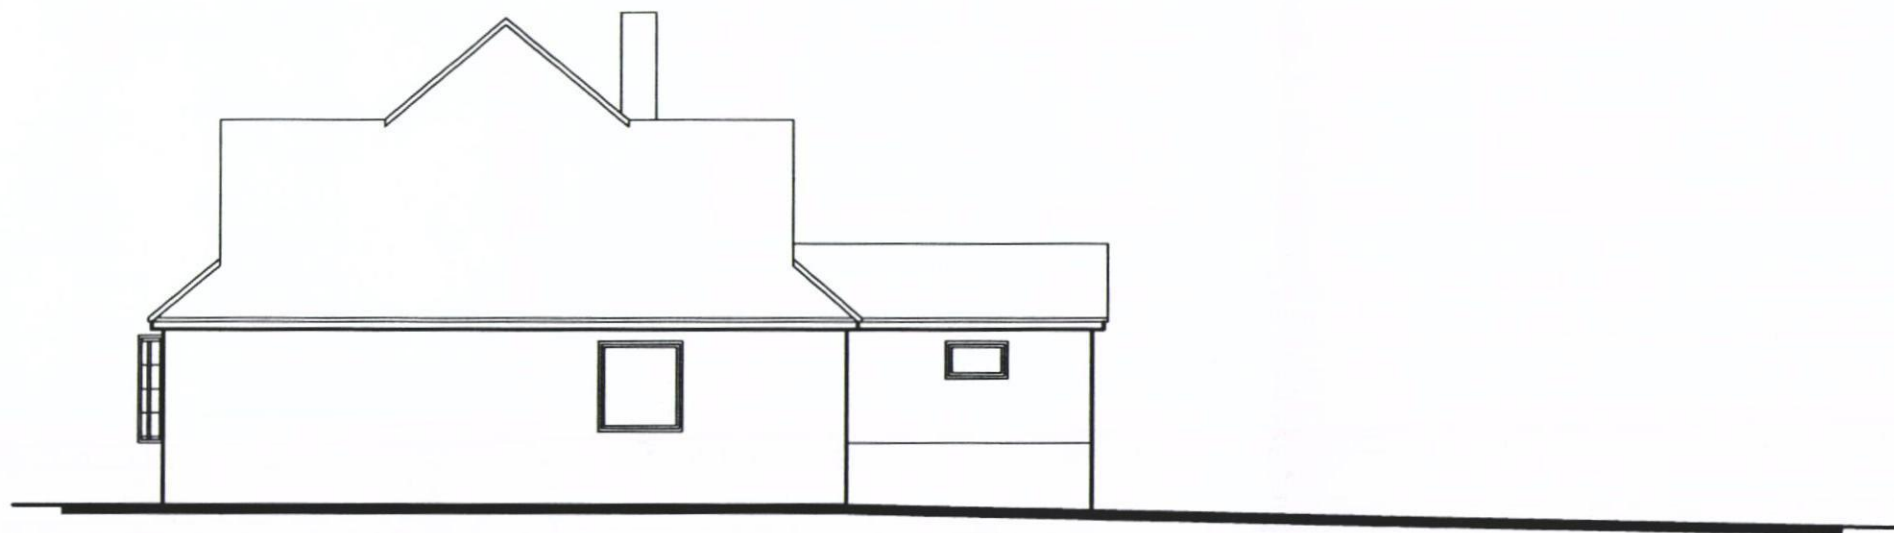

West Interior

Ridgewood
Westbourne Road
**SURVEY
ELEVATIONS**

Martin Critchley
Consultants Ltd.
First Floor, 7 North Street
Havant, Hampshire, PO9 1PW
023 92 474 919
critchleyarchitect@hotmail.com

Scale A3 = 1:100
Drawn JHL
Date 20/06/12

Revisions

A.
B.
C.

1228-404⁰

metres

10

20

30