
PERMIT

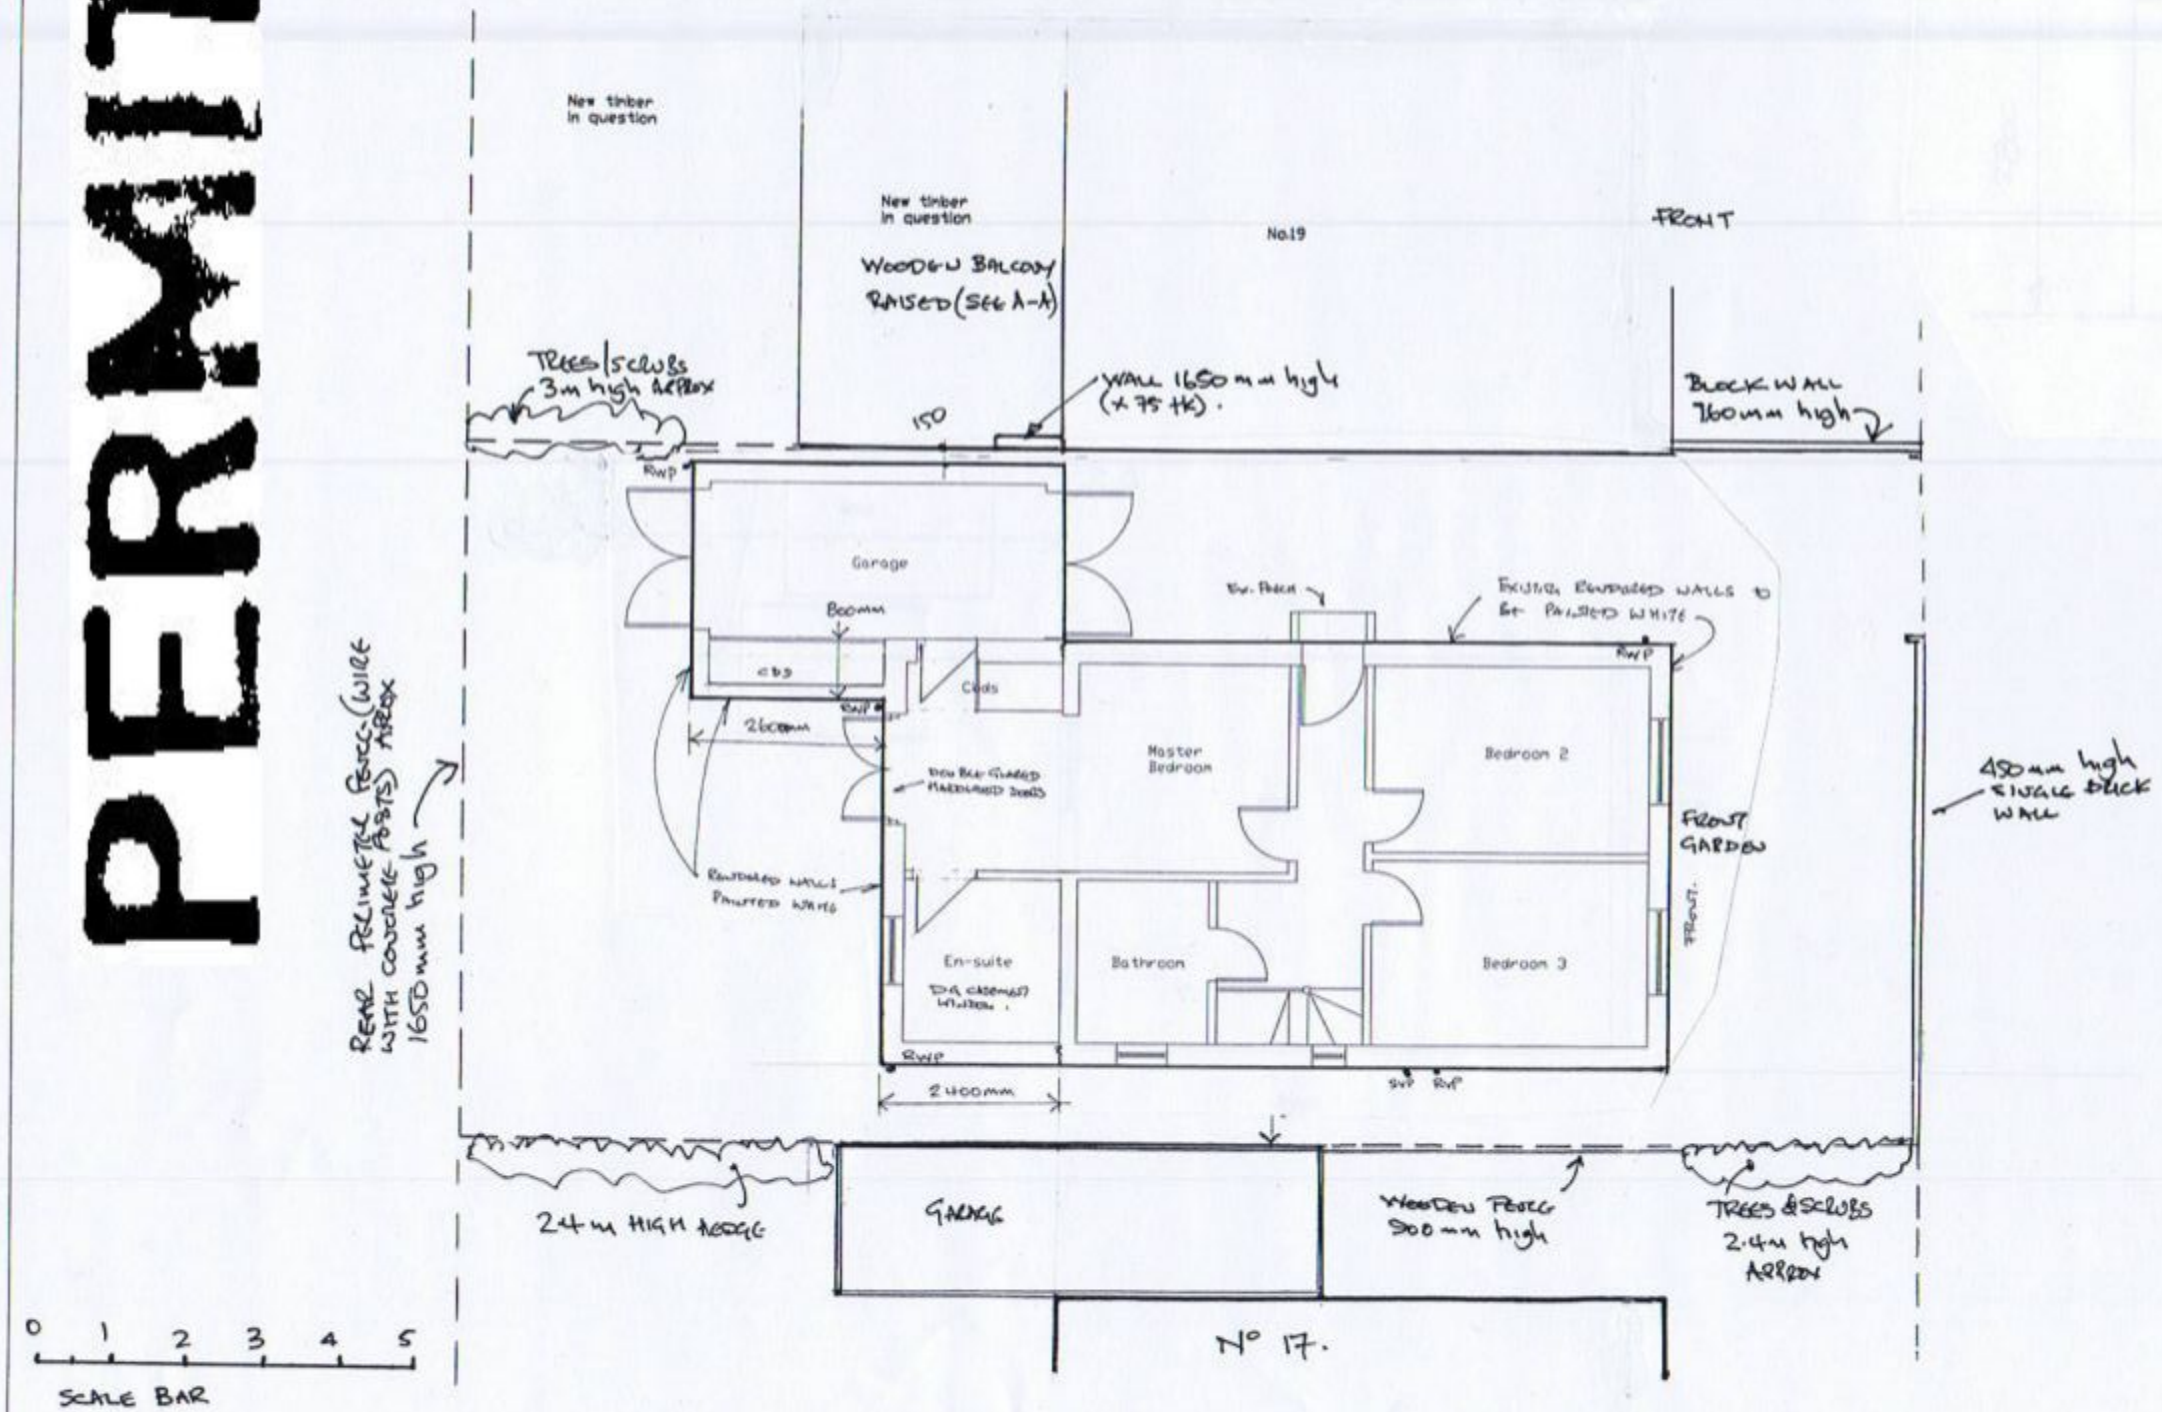

0 1 2 3 4 5

SCALE BAR

A MAY'11 DETAILS ADDED

Ref.	Date	Revision
	Jan'11	Preliminary Drawing

PROPOSED BLOCK PLAN

Drg. No. BP-02 Rev. A

Job No. 210262

Scale 1:100 @ A3

Drn. By R.D.

Chkd. By M.F.

Client
John Stone.

Project
18 Sandy Beach Estate, Hayling Island Hants
P0119RG.

FIDLER ASSOCIATES LTD
STRUCTURAL ENGINEERS, SURVEYORS
& PROJECT MANAGERS
31 Hillside Road, Northwood, Middx HA6 1PY
Tel : 01923 840482 Fax : 01923 840483
Email : mike@fidlerassociates.co.uk