
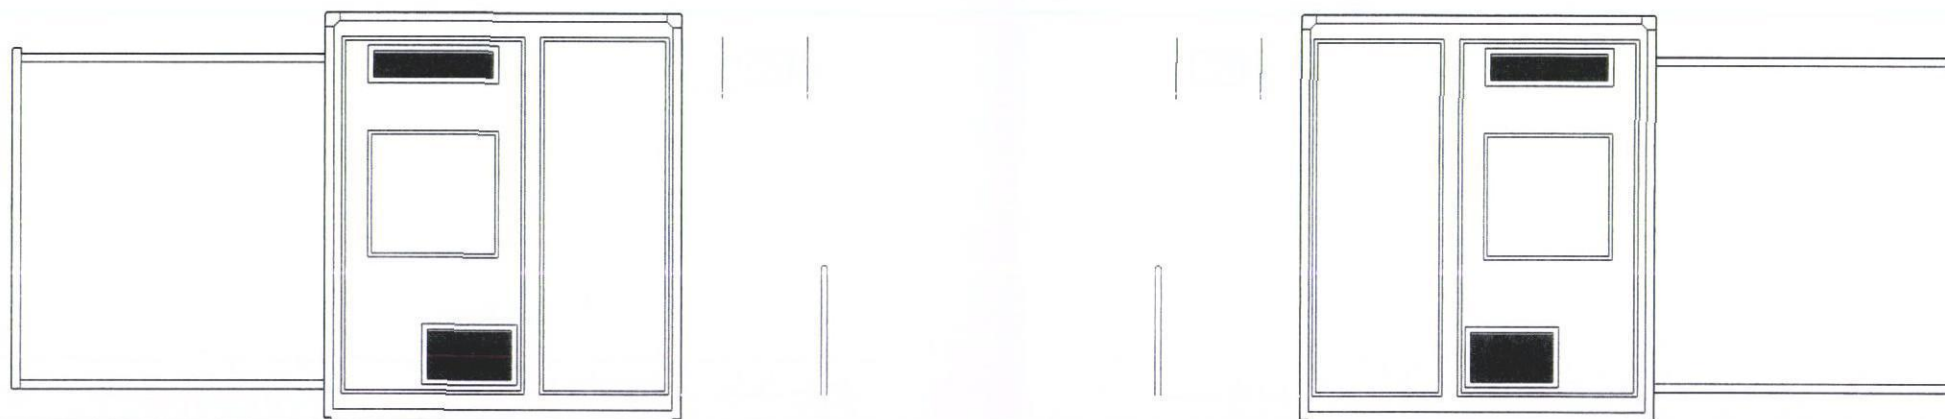
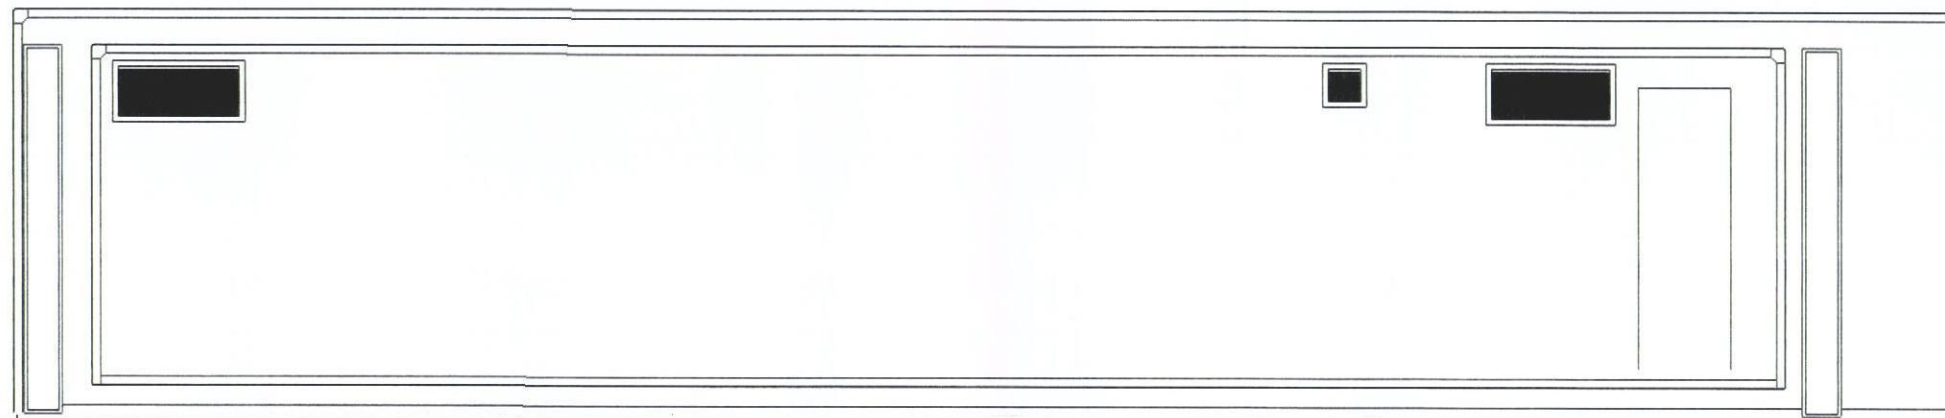


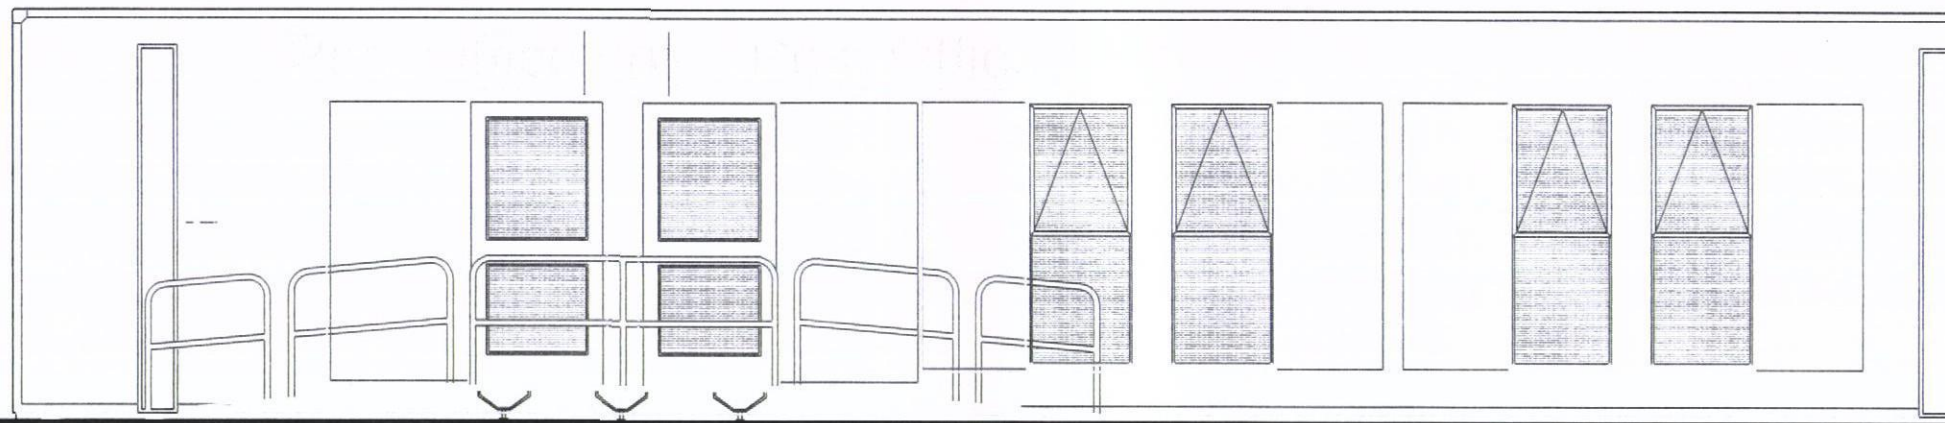

RECEIVED
 06 FEB 2013
 HAVANT BOROUGH
 COUNCIL

EXTERNAL ELEVATIONS.

+ A3

Keith 05.08.09 1:25 at A1 ... 1:50 at A3
 Demountable Post Office 2312.A.02
 Four Position
 Post Office Counters Ltd