
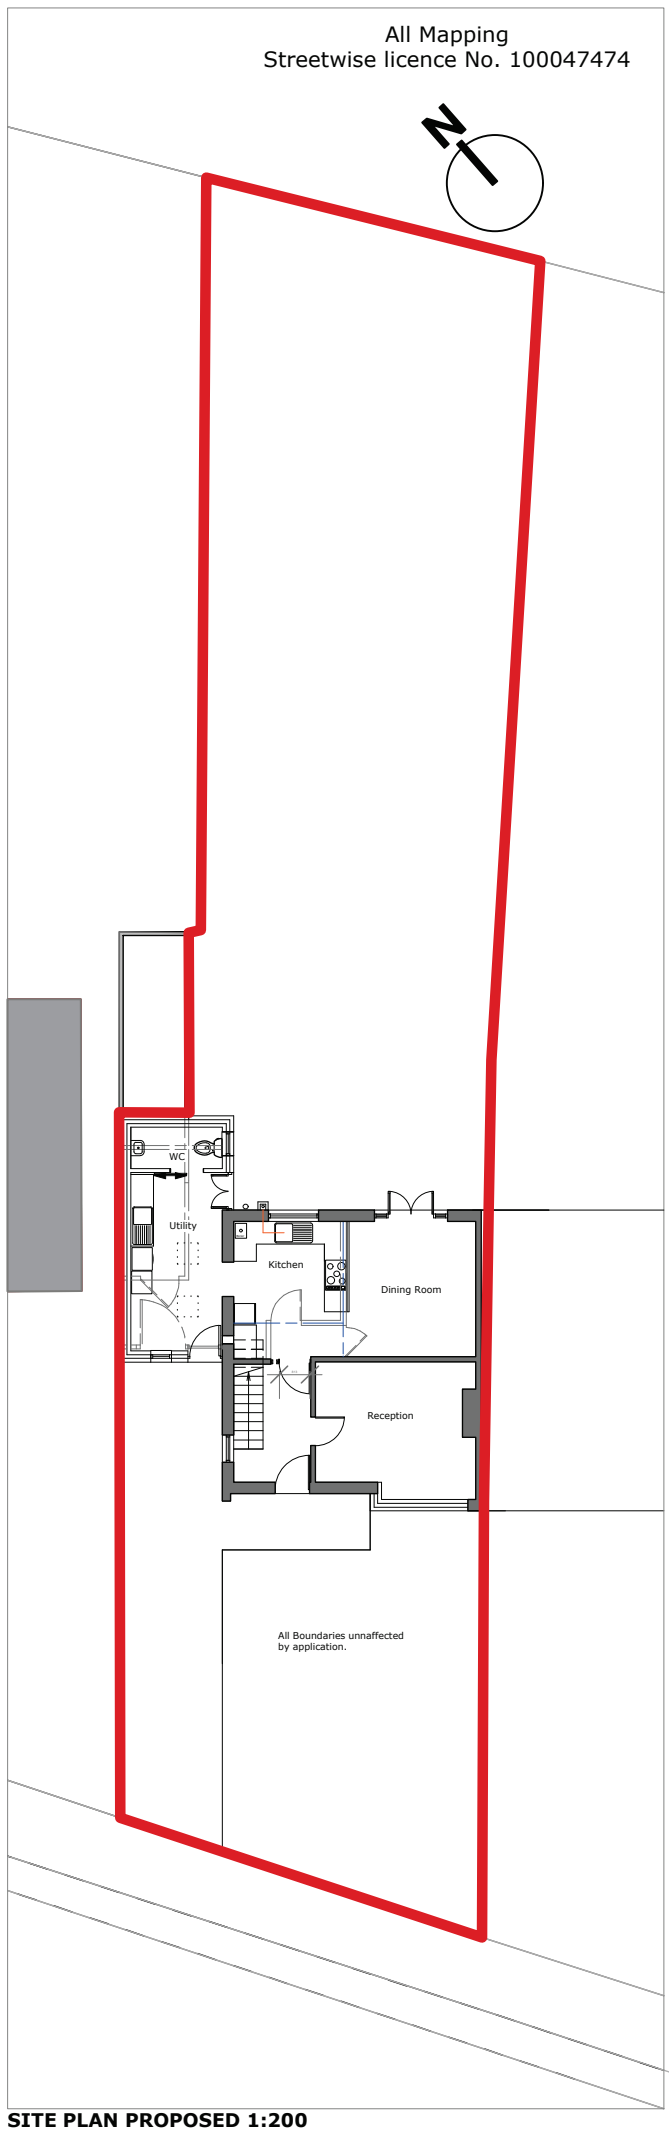
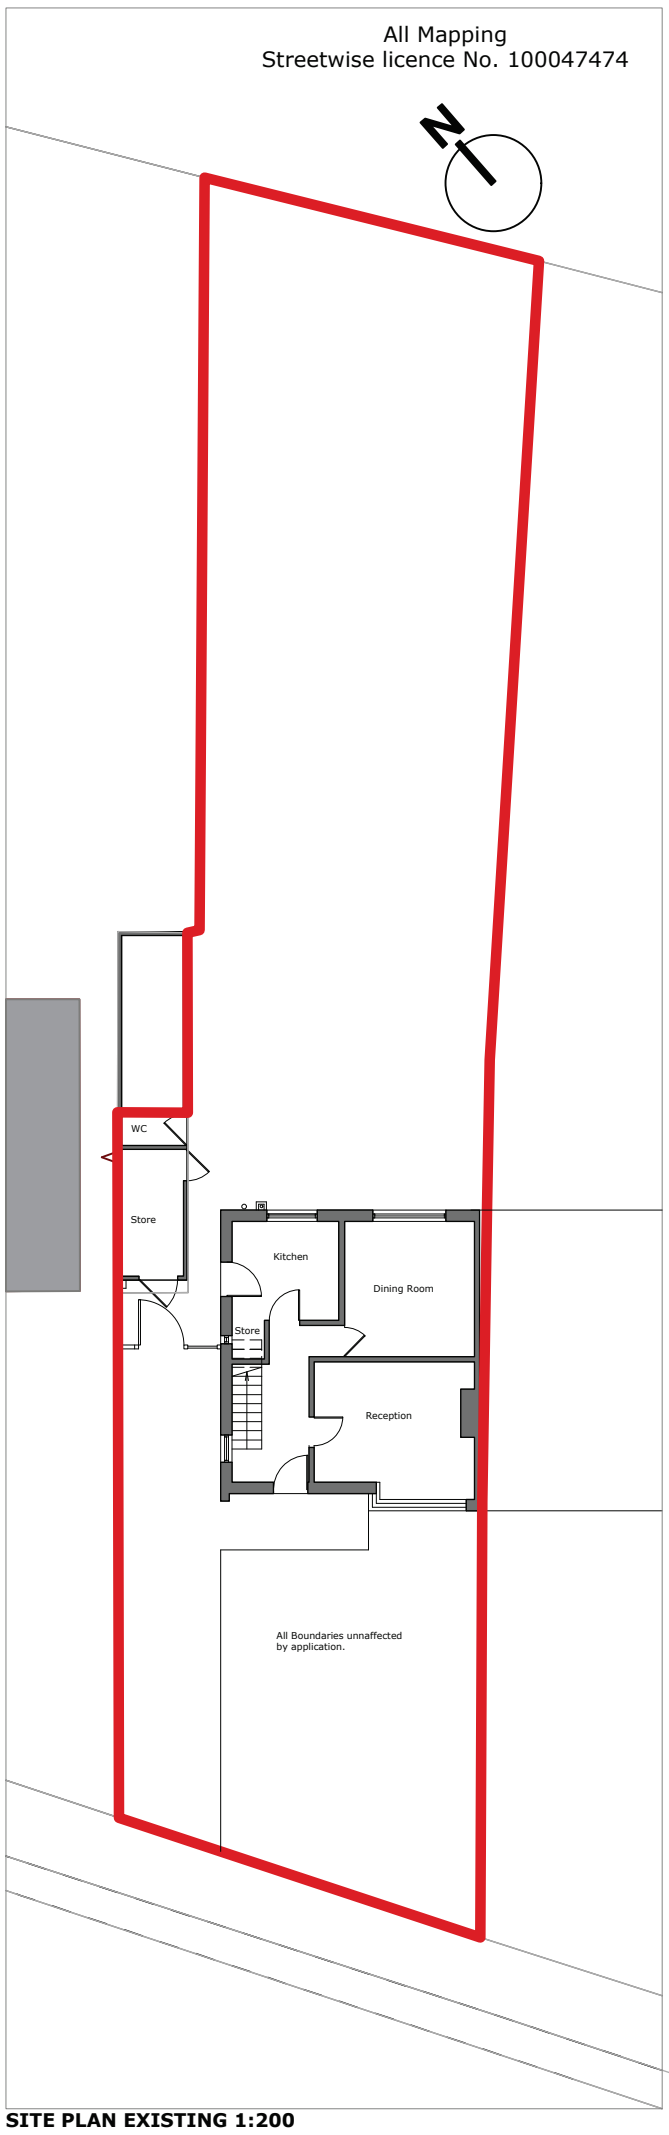
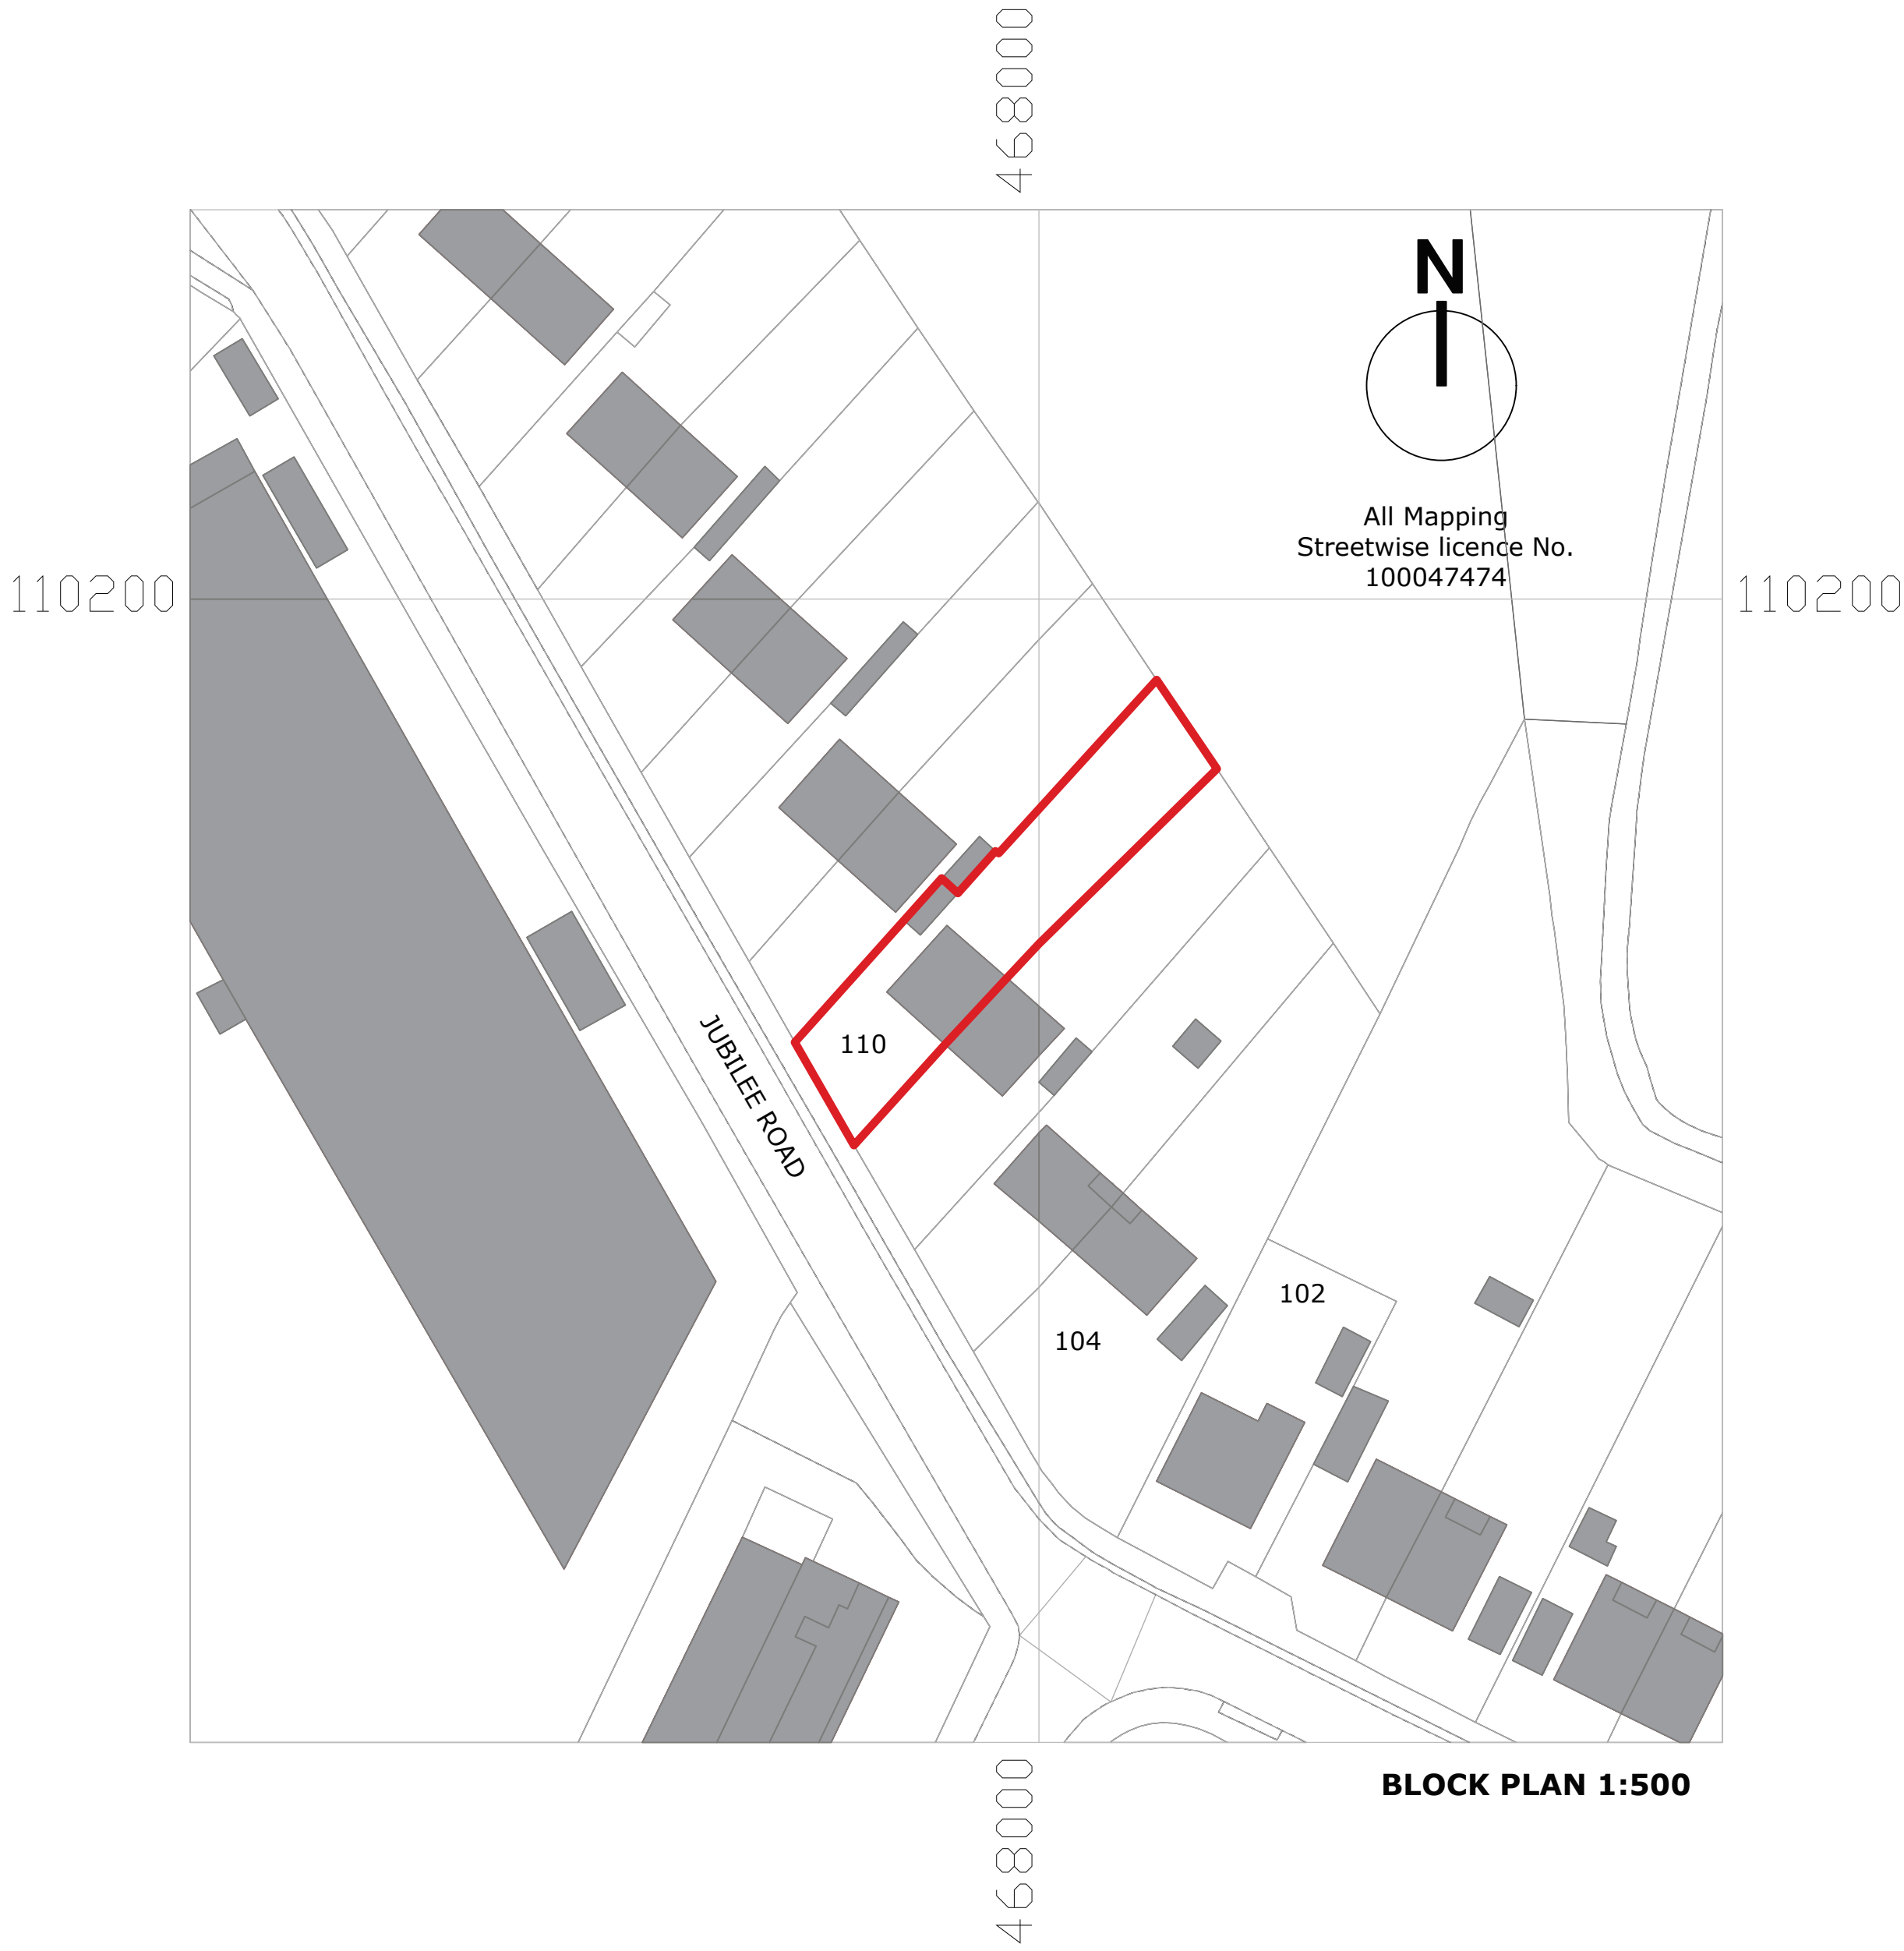


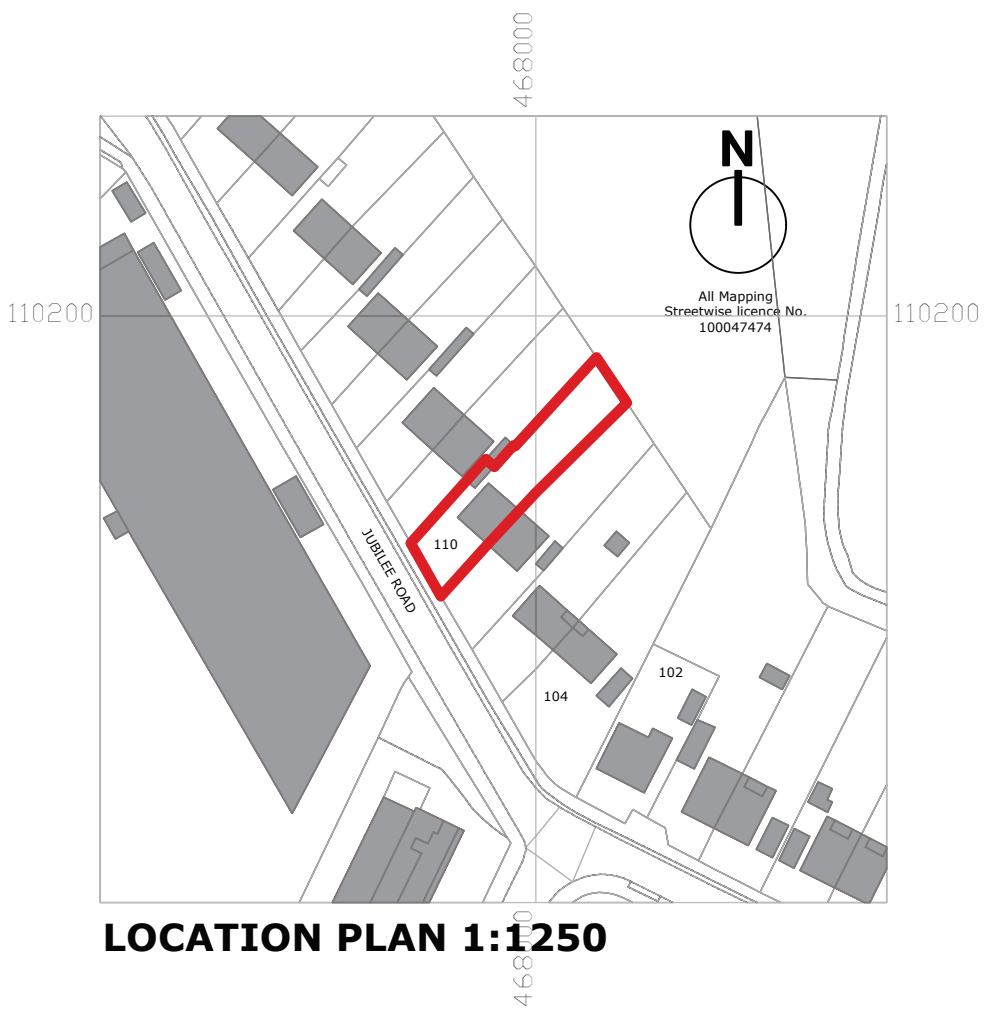

Notes
Use only Figured Dimensions
Always check dimensions on site and report any discrepancies to the Architect.
Not for construction unless marked for this purpose.

B	Bike port omitted, roof light omitted	SWR	16/10/12
A	Extension moved, roof lowered	SWR	08/10/12
REVISION	DESCRIPTION	DRAWN BY	DATE

SWR ARCHITECT SWR Architect 5 Furze Meadow, Nyewood Petersfield, Hants GU31 5JB T: 01730 821072 E: swr.architect@gmail.com			
TITLE Location /Block/Plans 110 JUBILEE RD WATERLOOVILLE, PO7 7RG			
DRAWING NUMBER	REVISION	STATUS	DATE
1003/100	B	Planning	Sept 2012
DRAWN BY	SWR		