


Joinery Plan below sill 1:20




Joinery Plan above sill 1:20

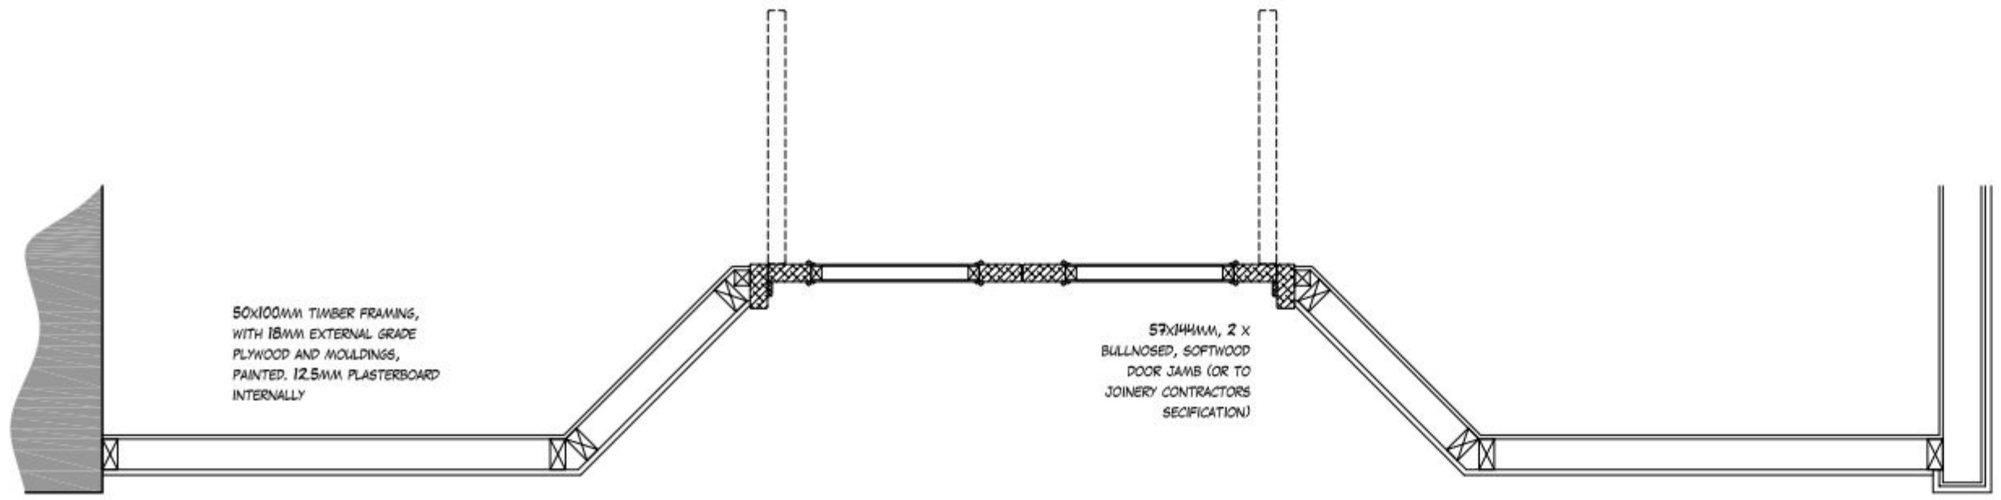


Joinery Plan at fanlight 1:20

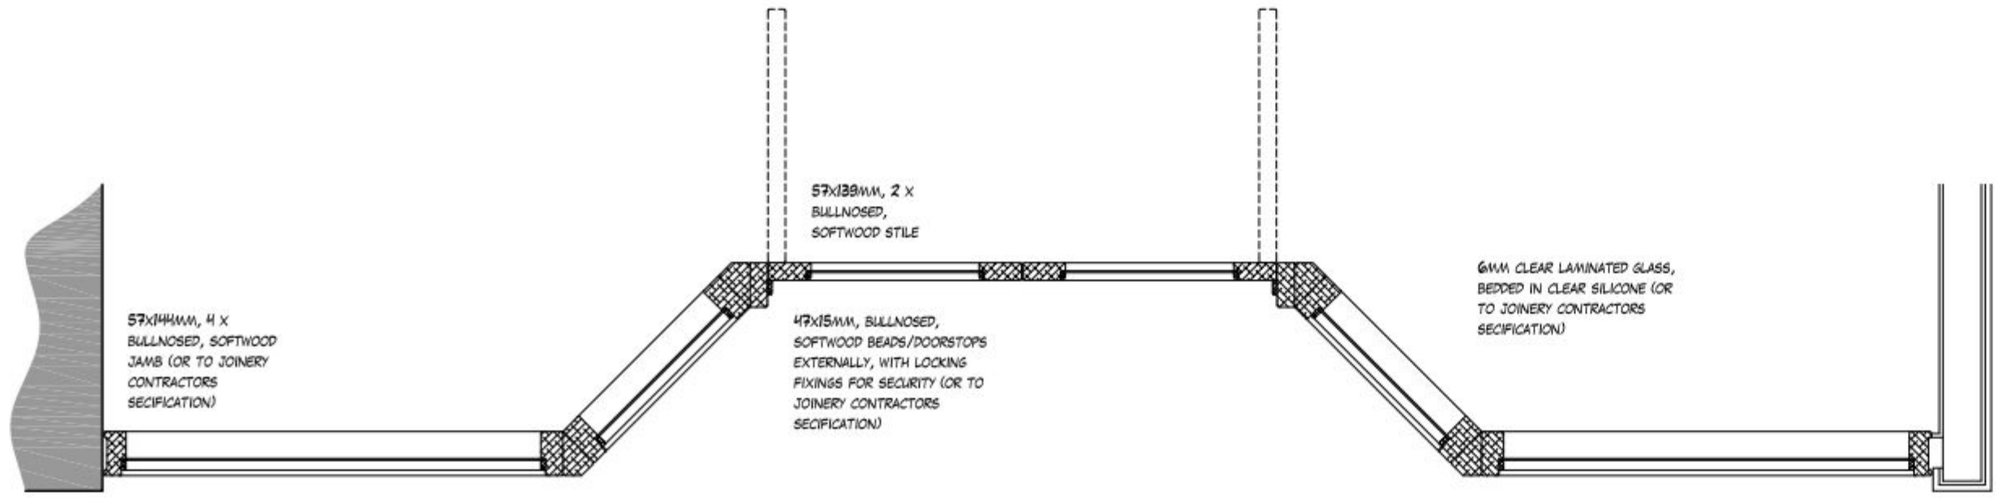


Joinery Section through window 1:20

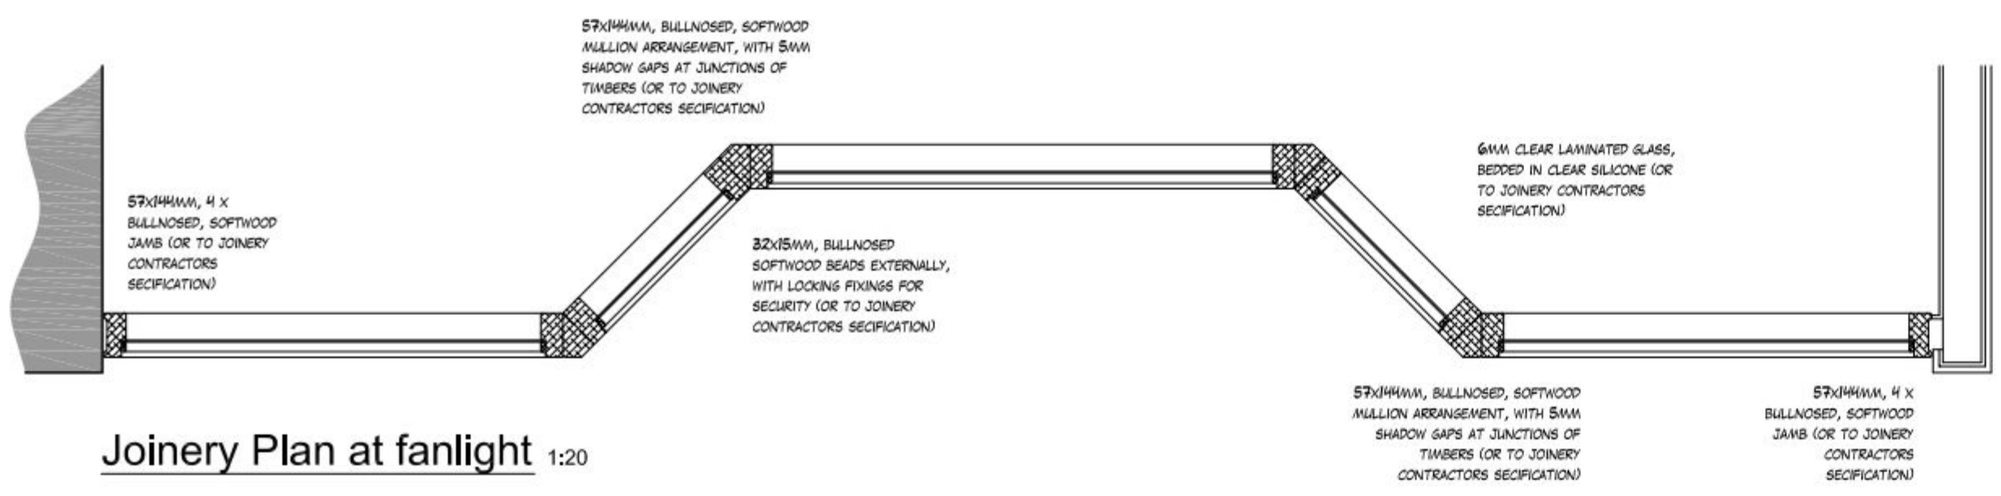


Joinery Section through door 1:20

Drawn by: KPL

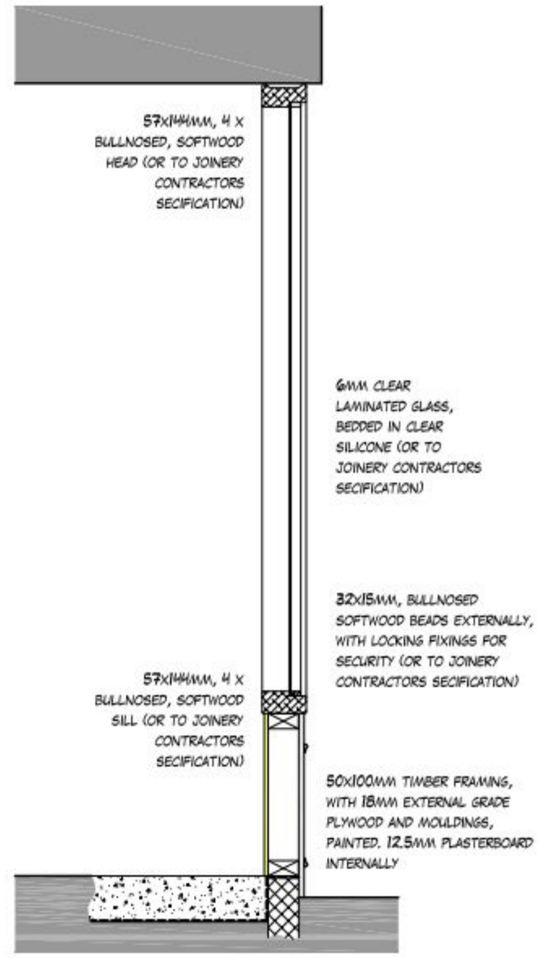Checked by: DJK

This drawing has been produced for a particular purpose. To ensure that this purpose is fulfilled and a high quality project is achieved, please observe the following:

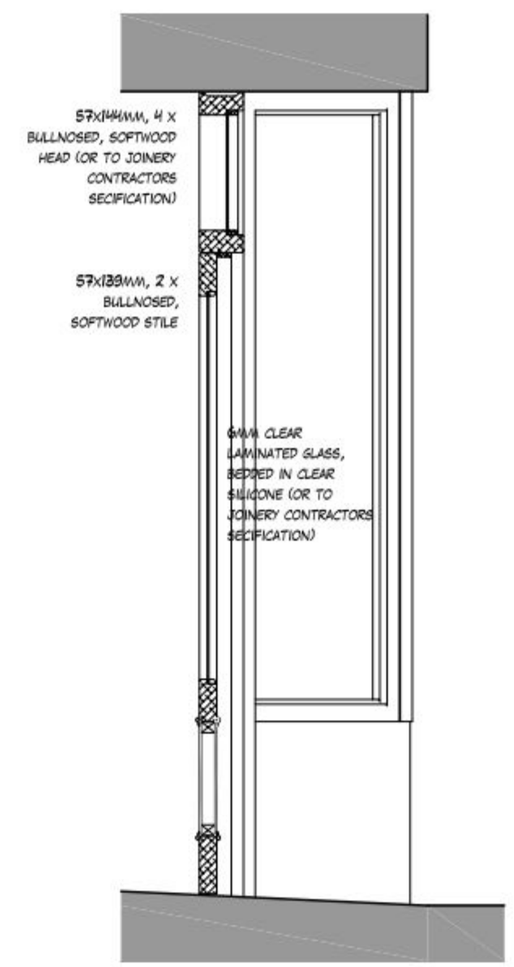- All dimensions shown are to be checked on site before work commences.
- Any discrepancies or errors found on this drawing MUST be reported to its originator immediately, to comply with any insurance or guarantees.
- All goods, materials and workmanship are to comply with the current Building Regulations and any other requirements as the local/statutory authorities' enforcement officer may consider necessary.

IF IN DOUBT ABOUT ANY ELEMENT OF THIS DRAWING, CALL SPITFIRE

Revisions:

Client: South Alliance Investments

Project: Proposed conversion to two flats 6 West Street, Havant

Drawing: Joinery Details as Proposed

Drawing No: 1202.15

Scale: As shown @ A2

Date: December 2011

© Copyright Spitfire Architectural Consultants Ltd.

22A Cornfield Road, Eastbourne, BN21 4QE - 01323 431 892 - www.spitfirearchitecture.co.uk

SPITFIRE ARCHITECTURE