
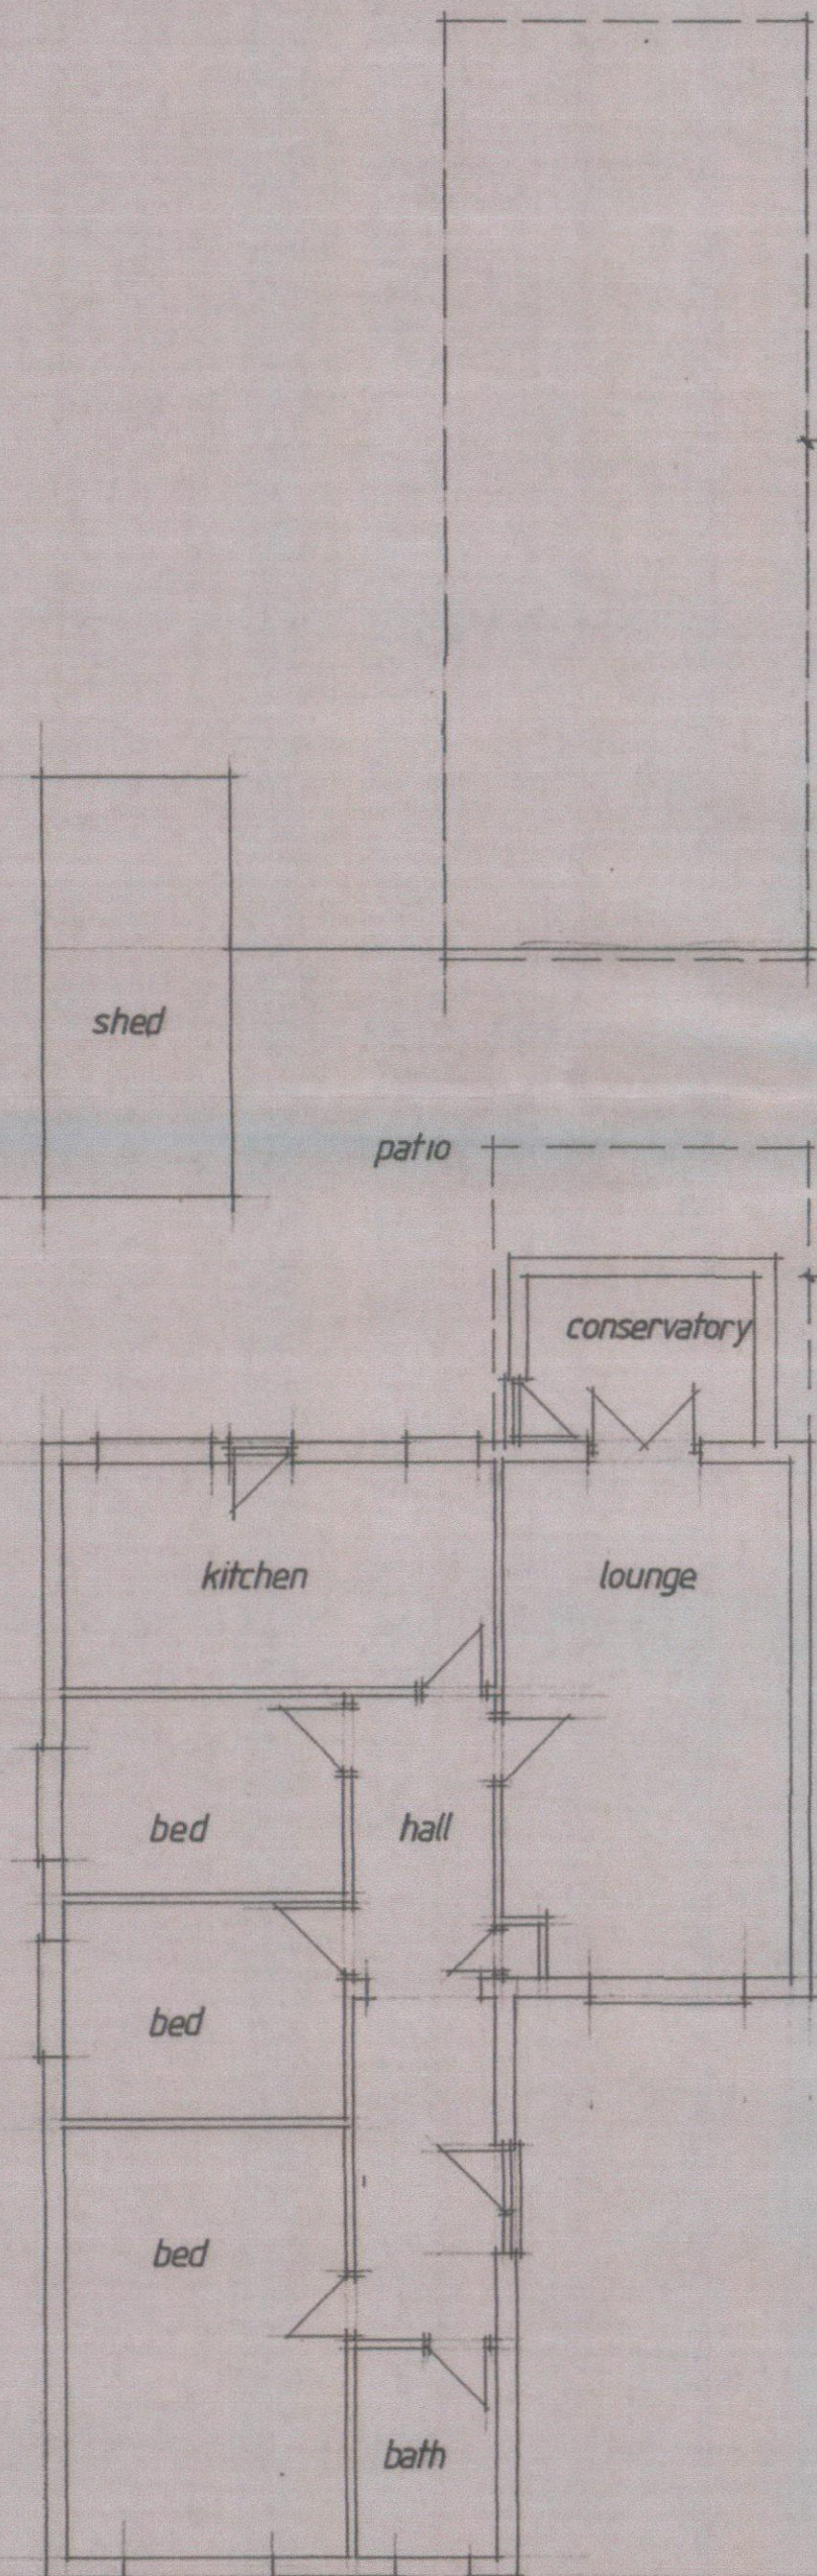
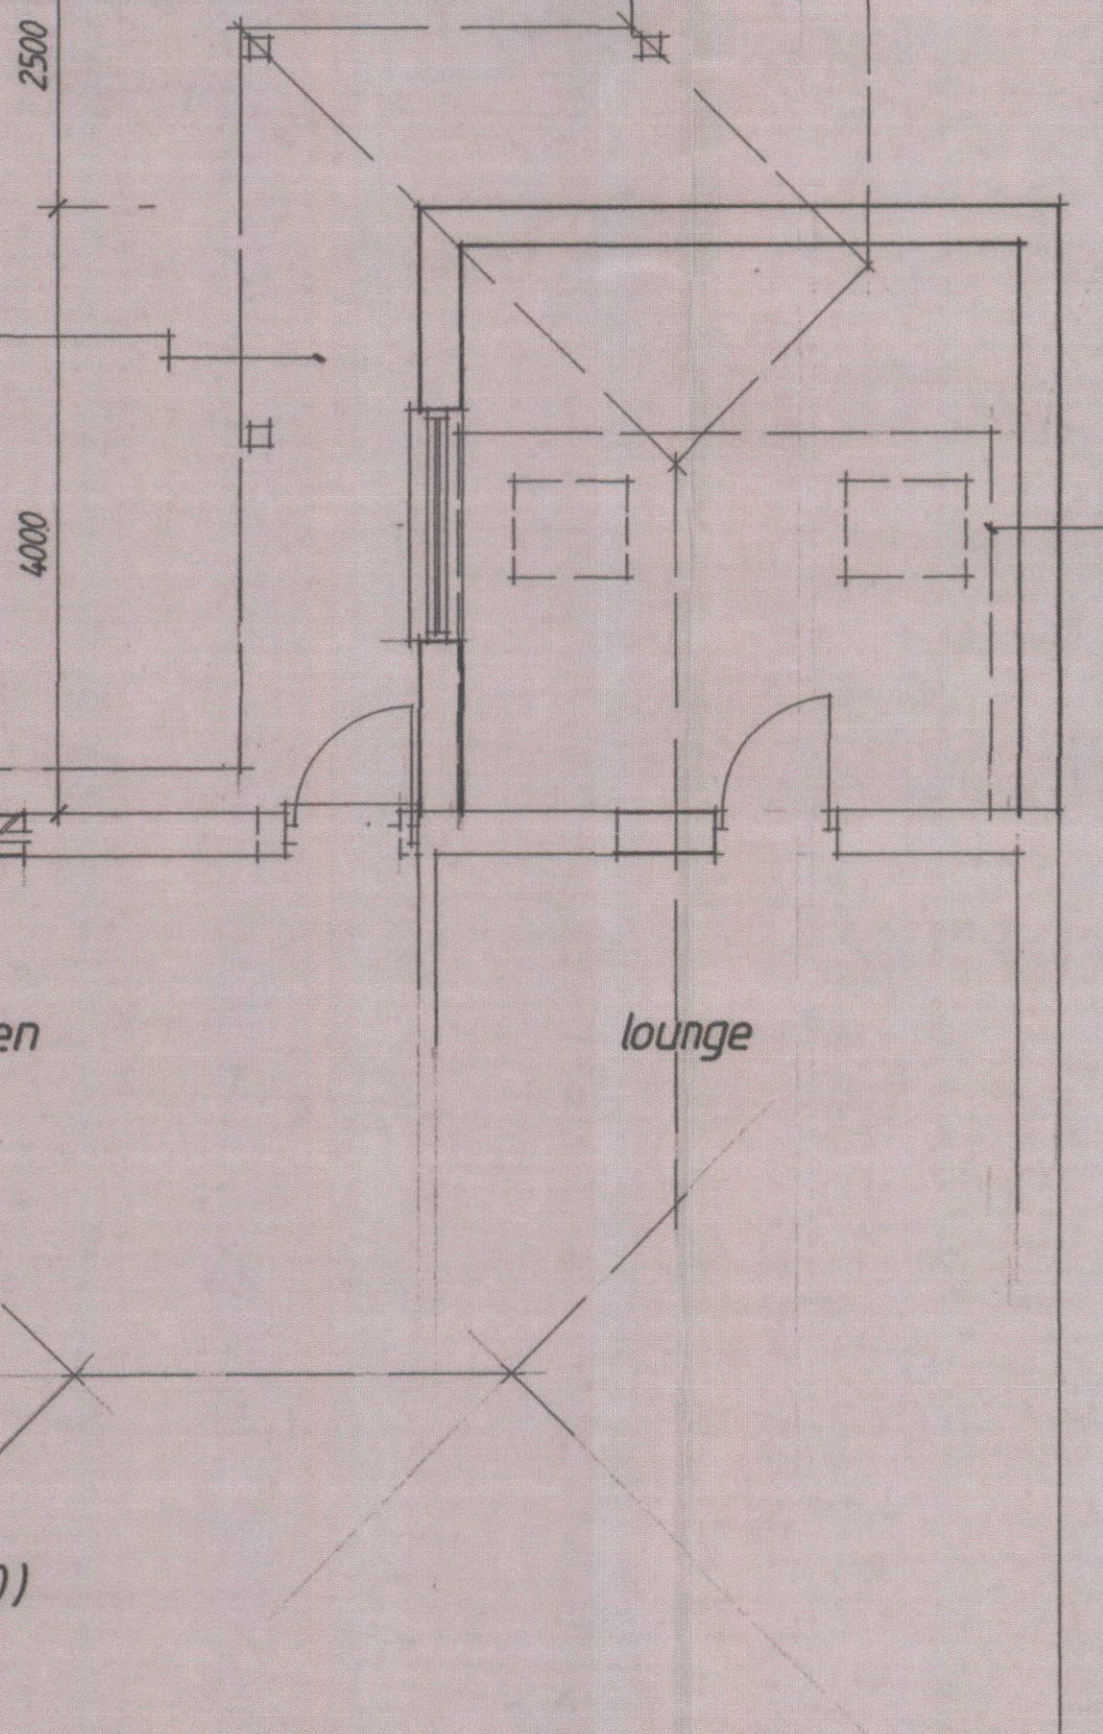



Notes:
All dimensions must be checked on site

*matching materials

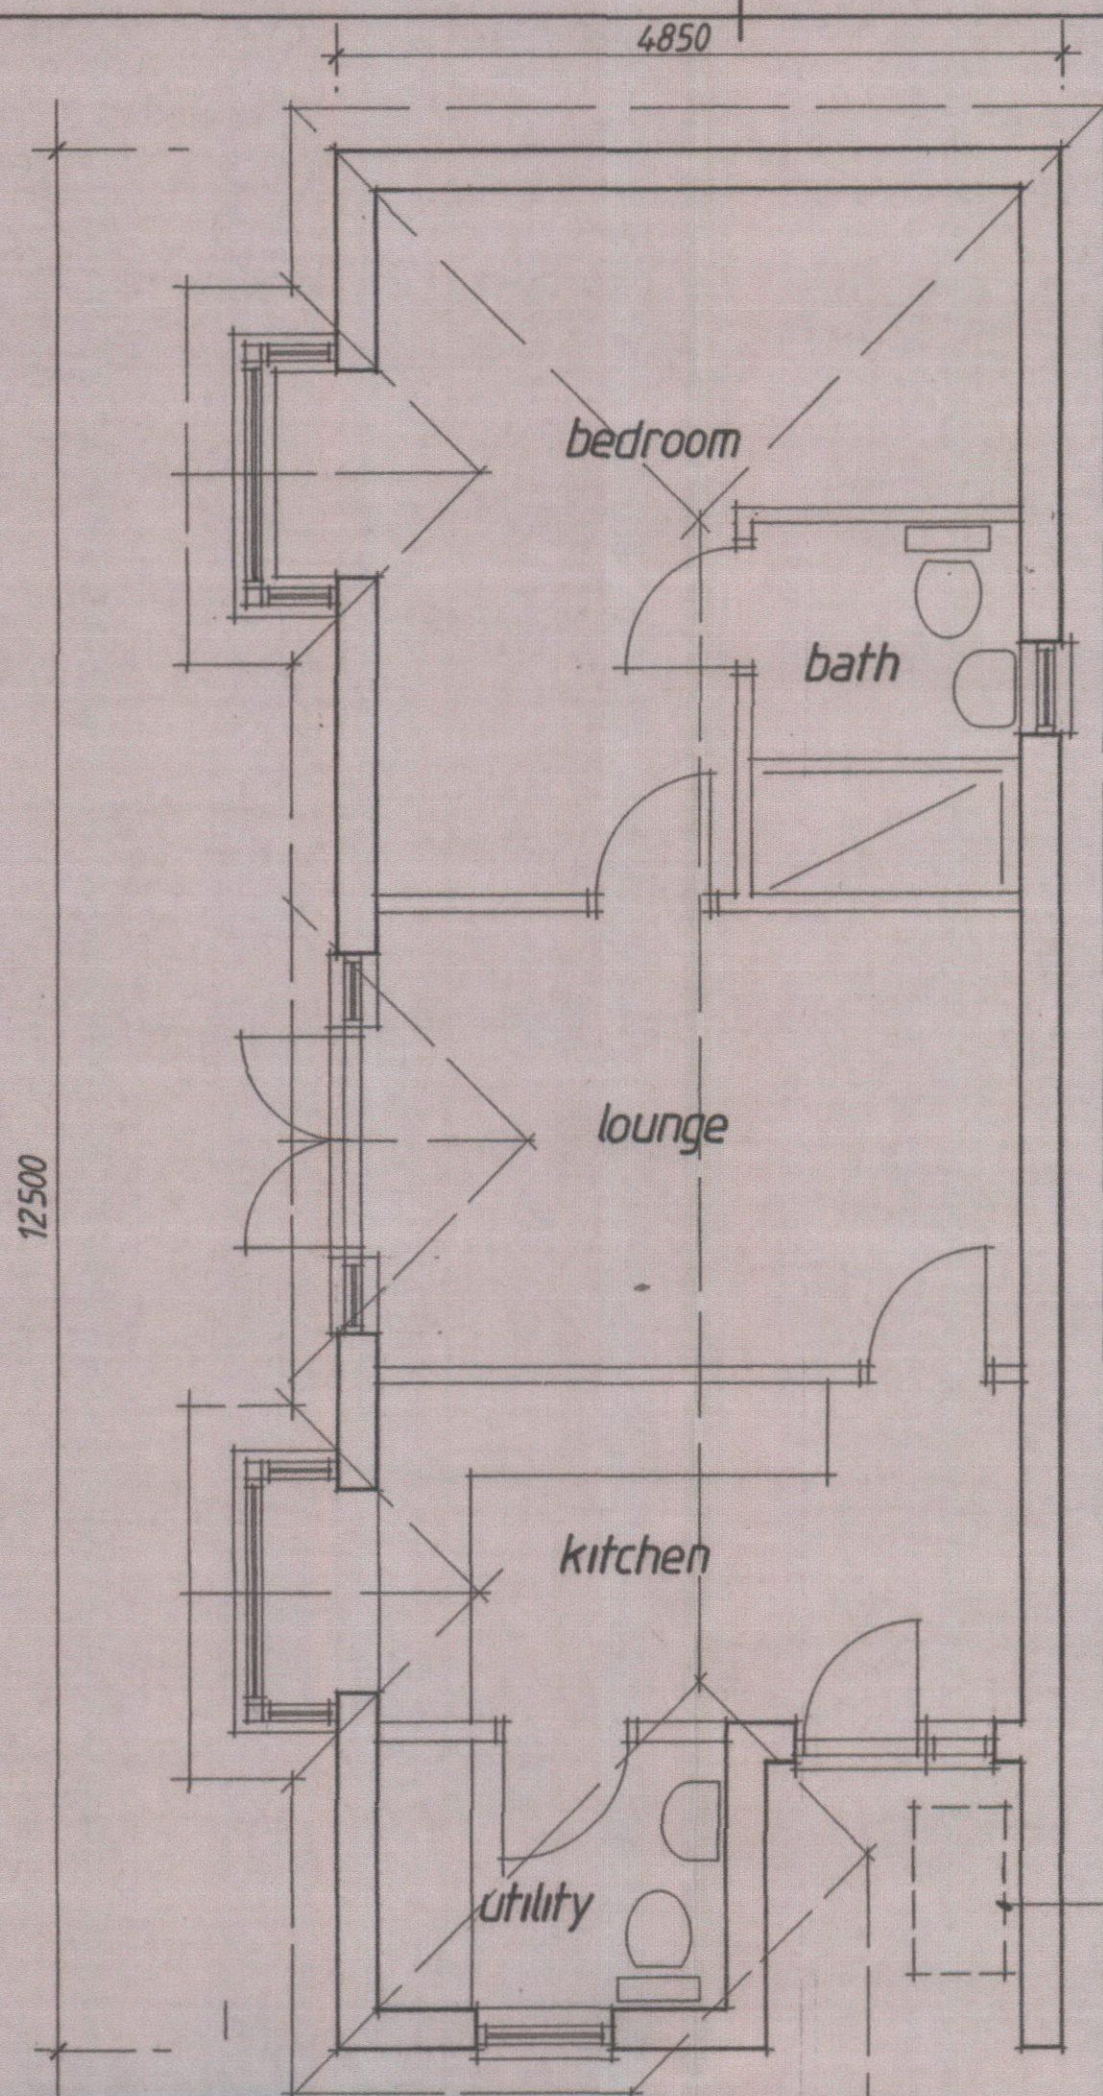


existing layout (1:100)

proposed layout (1:50)

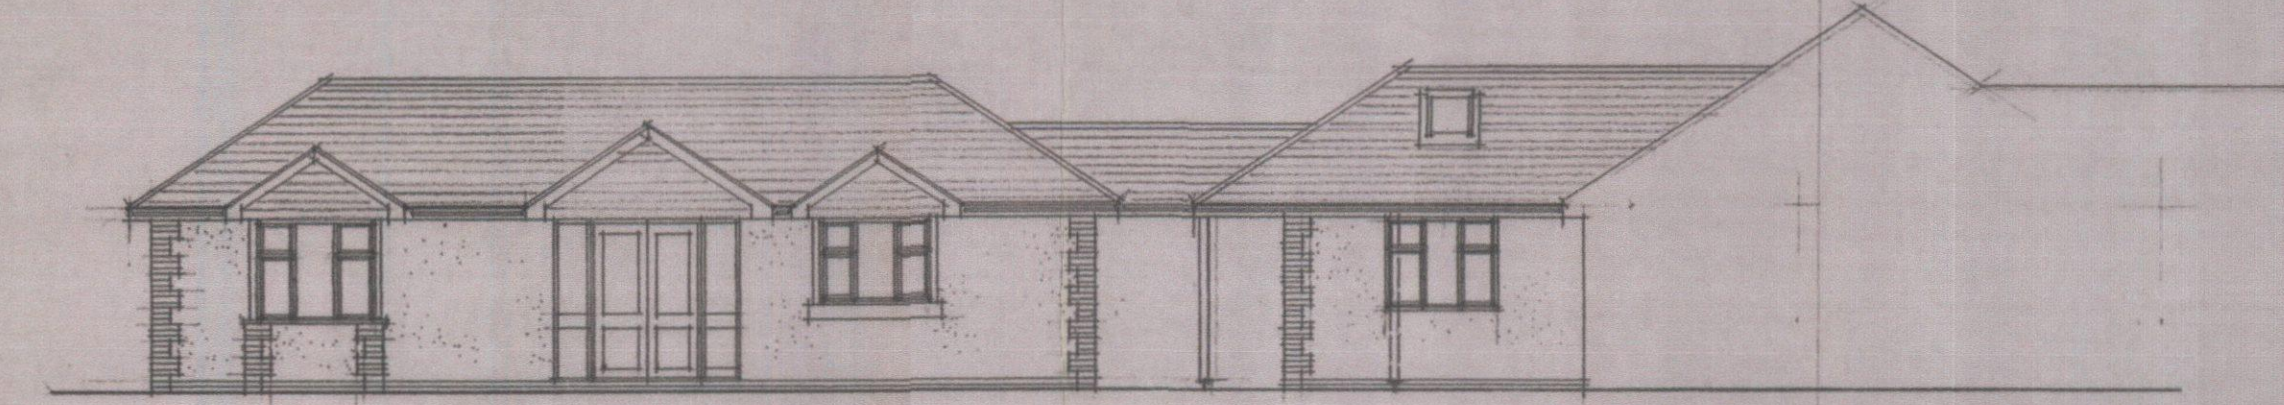


front

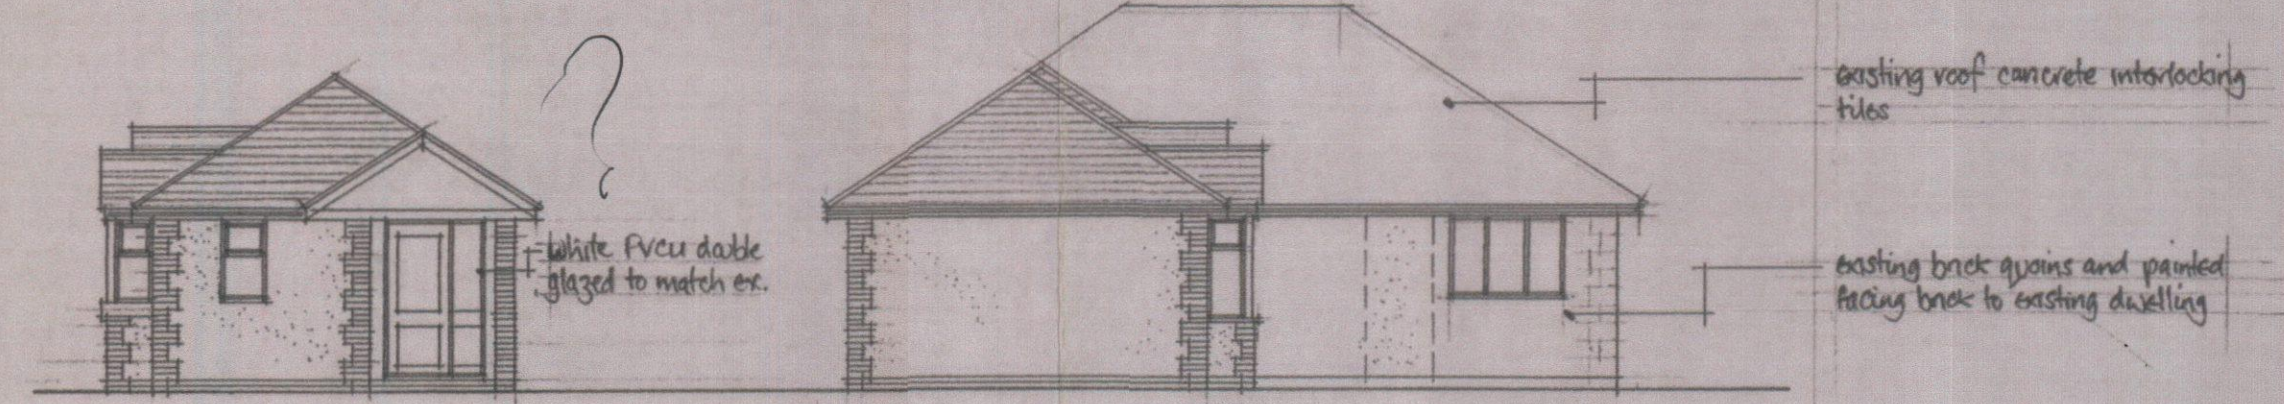

side

side


No full length.

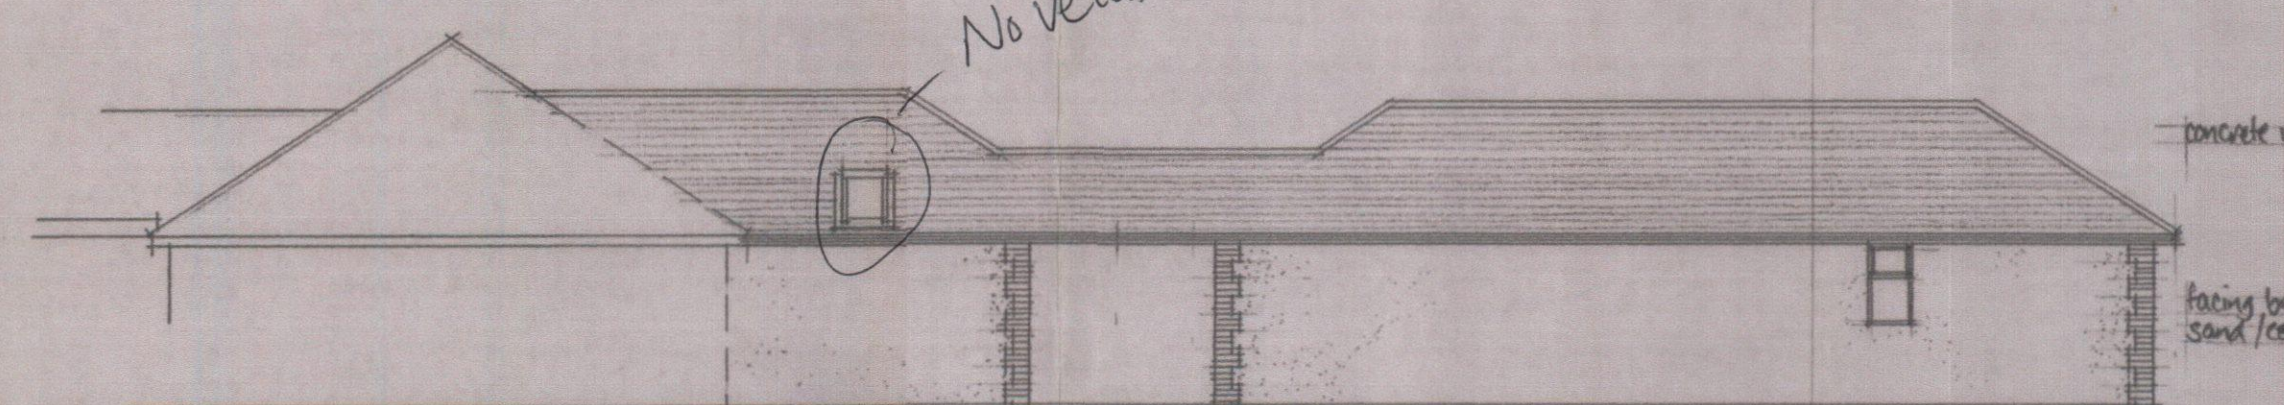

rear

covered parking for mobility scooter


Existing

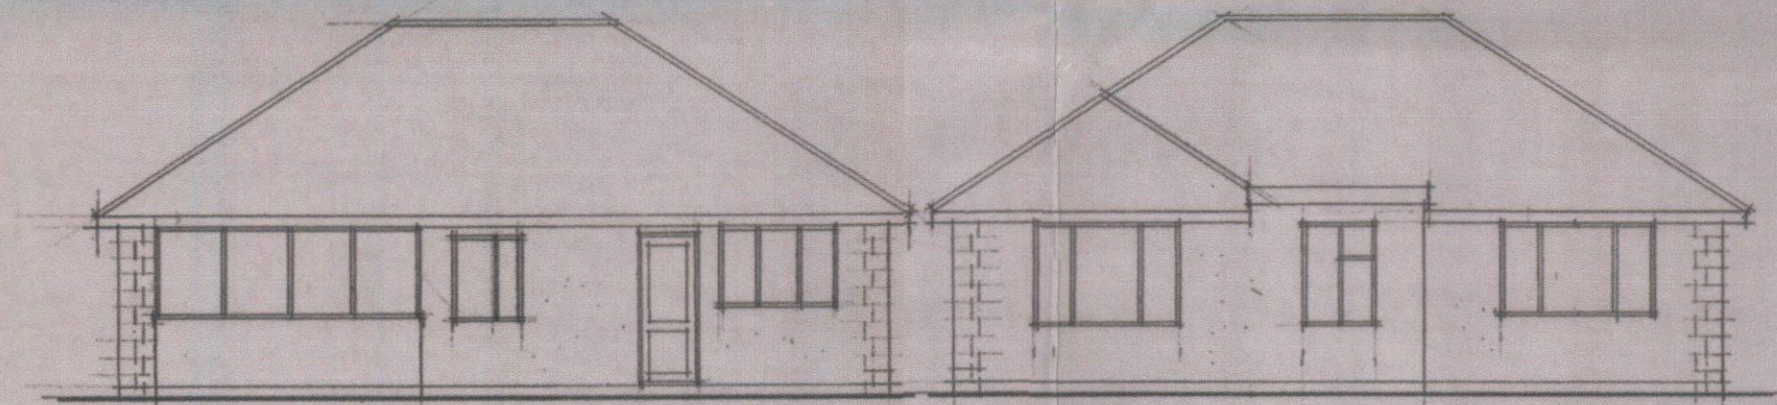


rear

front

broken line indicates extent of existing conservatory to be demolished

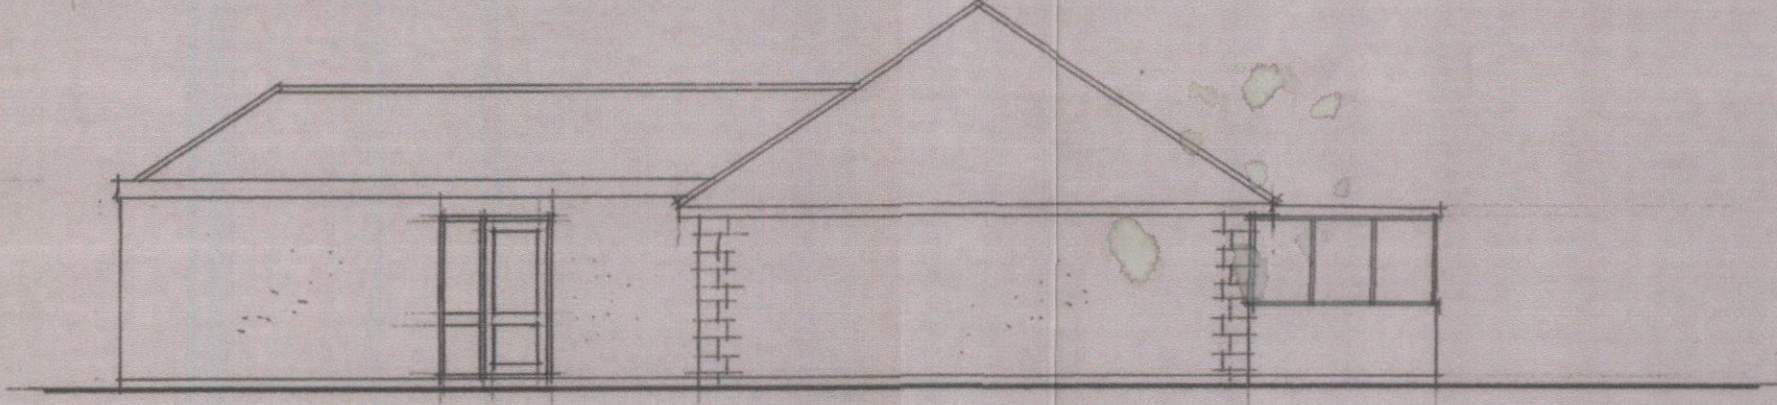

side

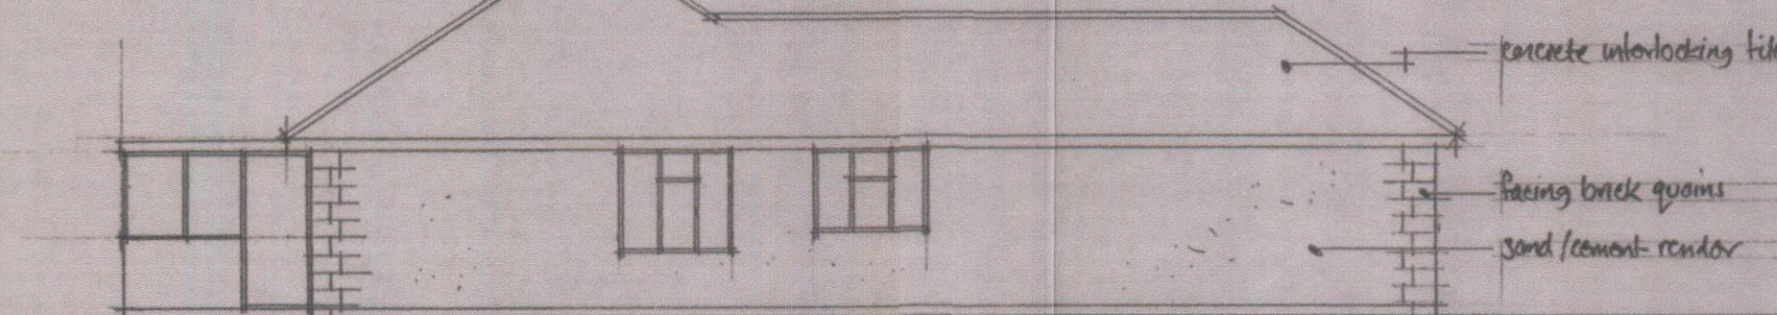

side

Side elevation
pink Block plan

HAVANT BOROUGH COUNCIL
09 JUL 2008
RECEIVED

Materials Schedule

- Roof - concrete interlocking tiles to match existing
- Walls - facing brick quoins, painted sand / cement render to match existing
- Windows / doors - white PVCu double glazed to match existing
- Rainwater goods - PVCu goods to match existing

Client

Job Title

Proposed demolition of existing conservatory and construction of bedroom and annexe

Drawing Title

Hightrees
Manor Road
Hayling Island

Scale 1:50 1:100

Date May 08

Drawn by

Orig. No.

Rev.

05/8/1

A