

GROUND FLOOR

EXISTING LAYOUT/PROPOSAL



Proposal

• REMOVE THE SERVICE CUPBOARD

• REMOVE SMALL STUD WALL UNDERSTAIRS AND CREATE SMALL STORE CUPBOARD.

• INSTALL FREE STANDING FURNITURE & SEATING

• INSTALL SMALL SERVING COUNTER.

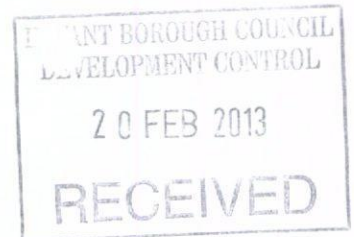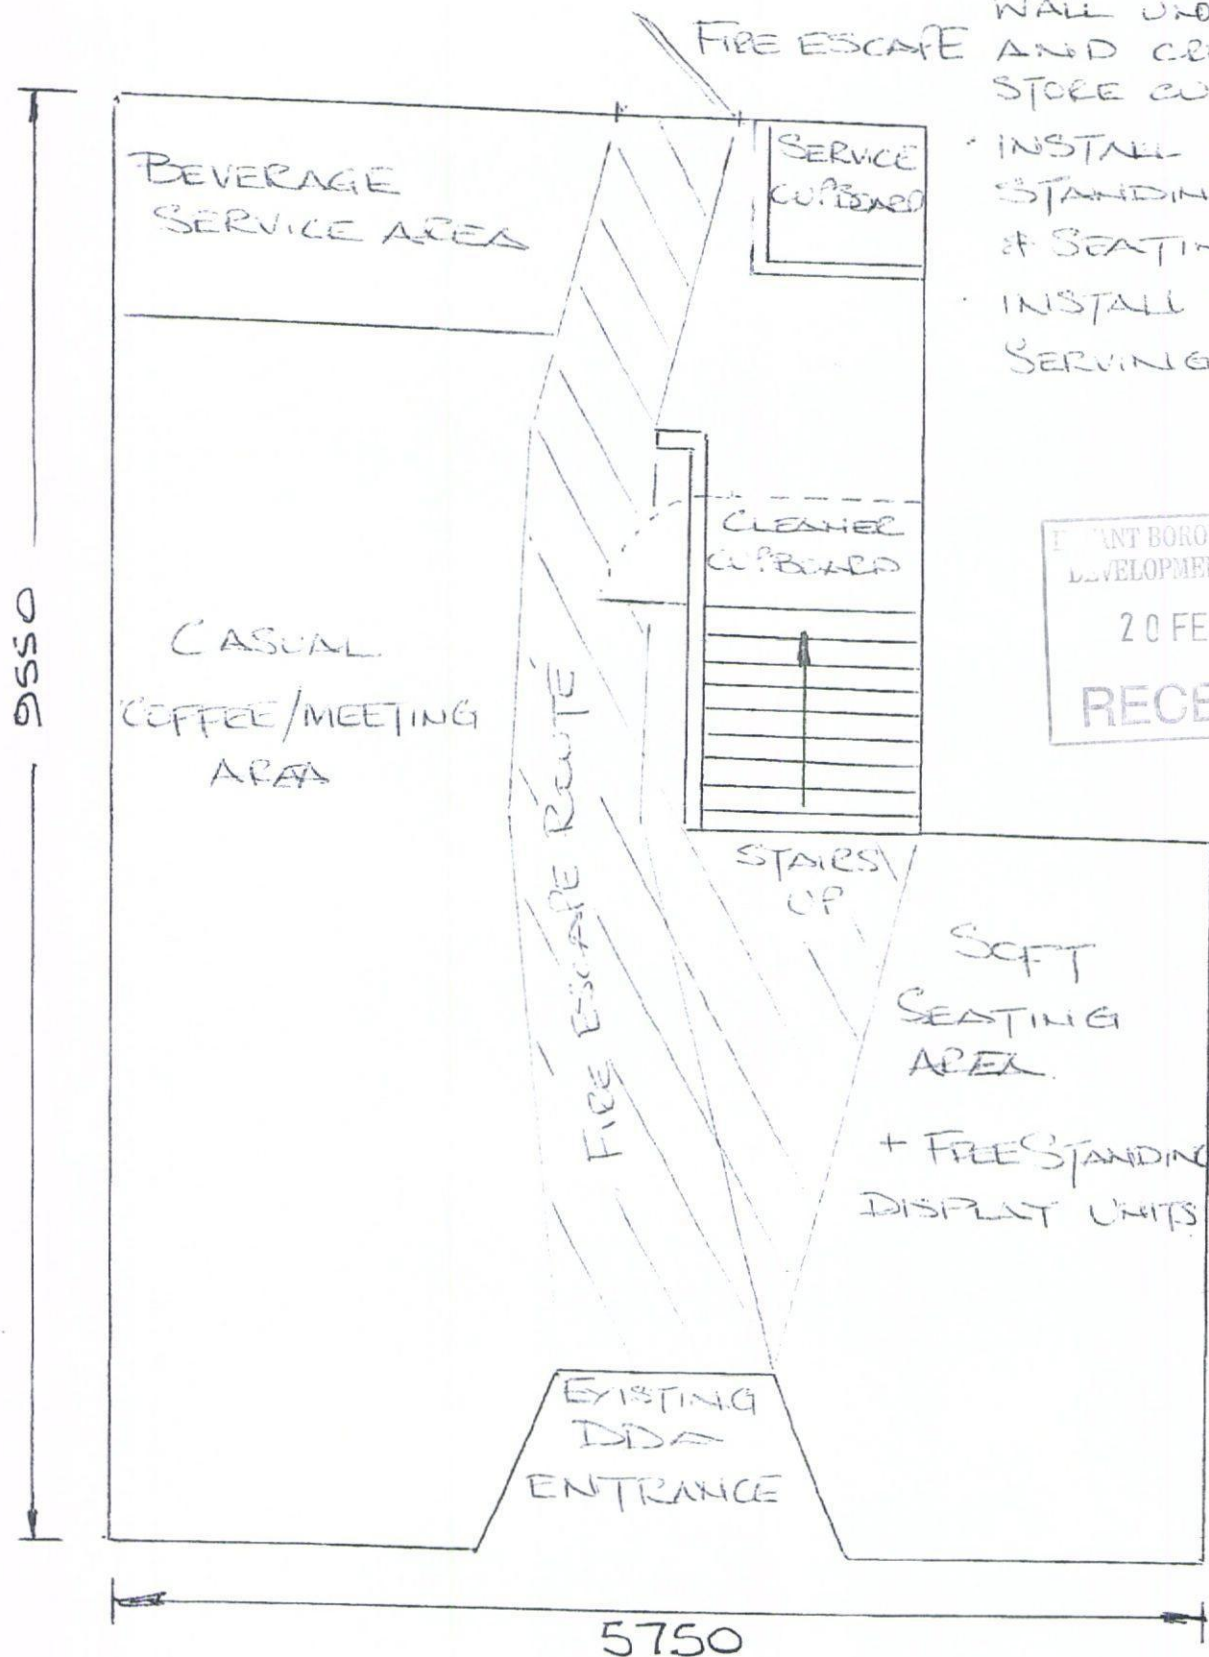

NOT TO SCALE