



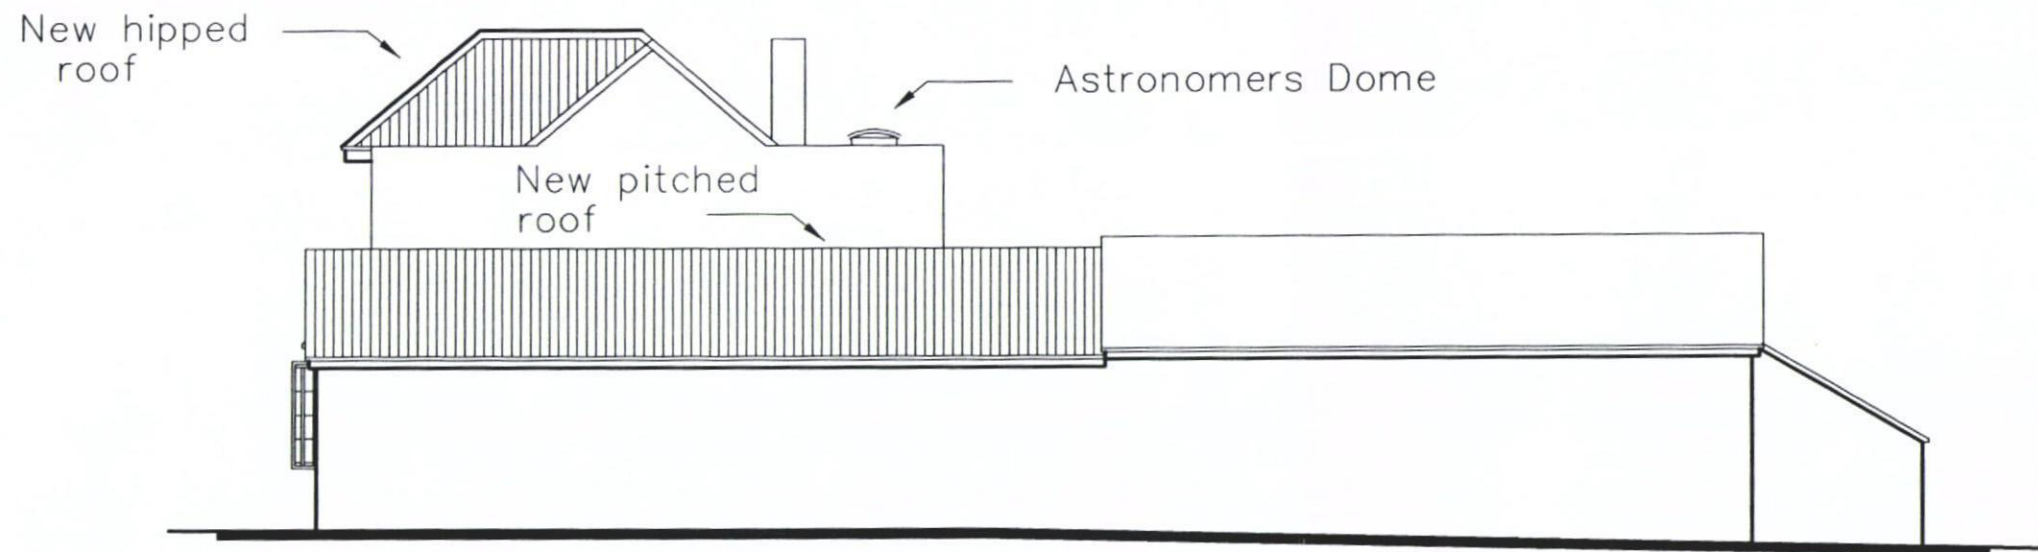

West

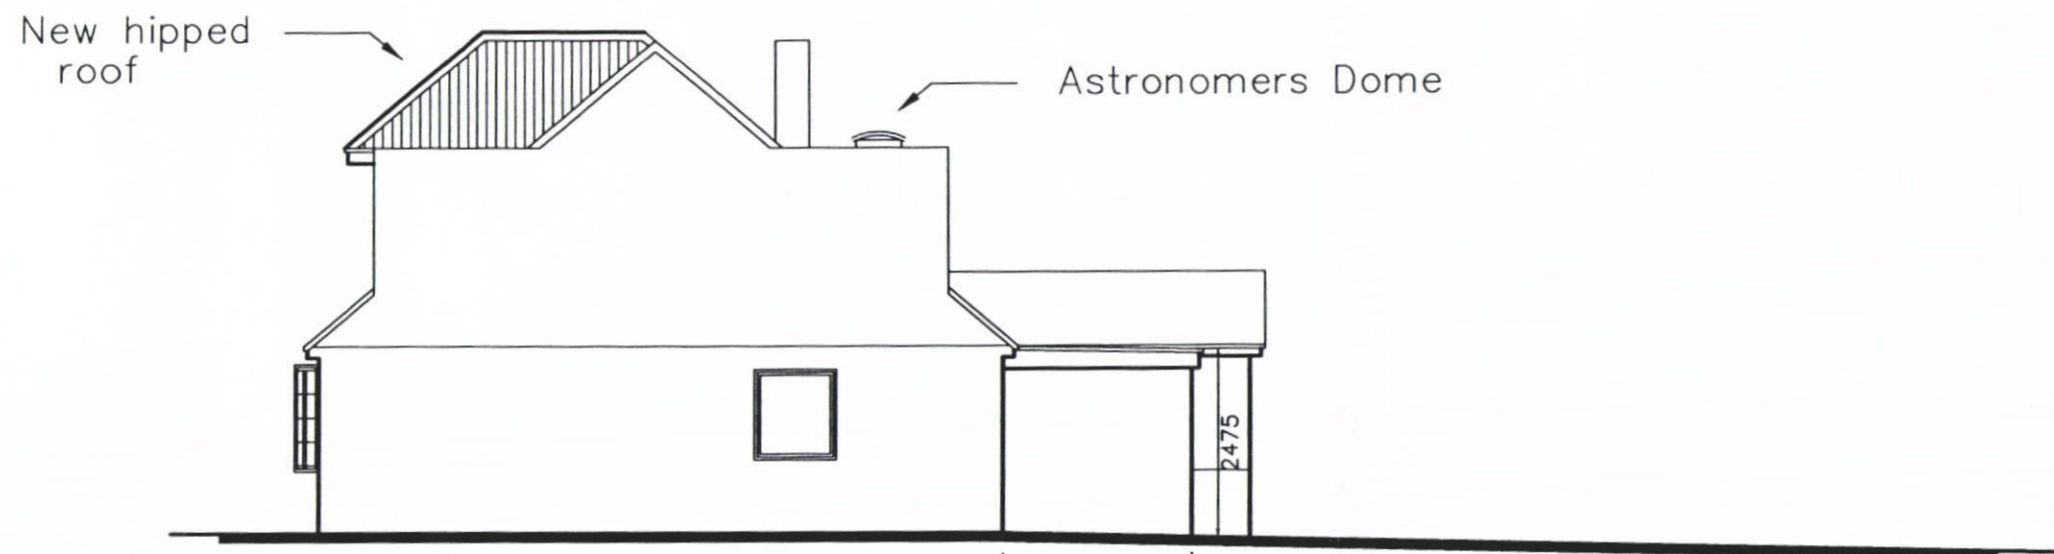

West Interior

PROPOSED ADDITION

Ridgewood
Westbourne Road

**PROPOSAL
ELEVATIONS**

Martin Critchley
Chartered Architect
7 North Street
Havant, Hampshire, PO9 1PW
023 92 474 919
critchleyarchitect@hotmail.com

Scale A3 = 1:100
Drawn JHL/ JSC
Date 02/08/12

Revisions

A. Minor amendments. 15/08/12

1228-403^A

metres

10

20

30