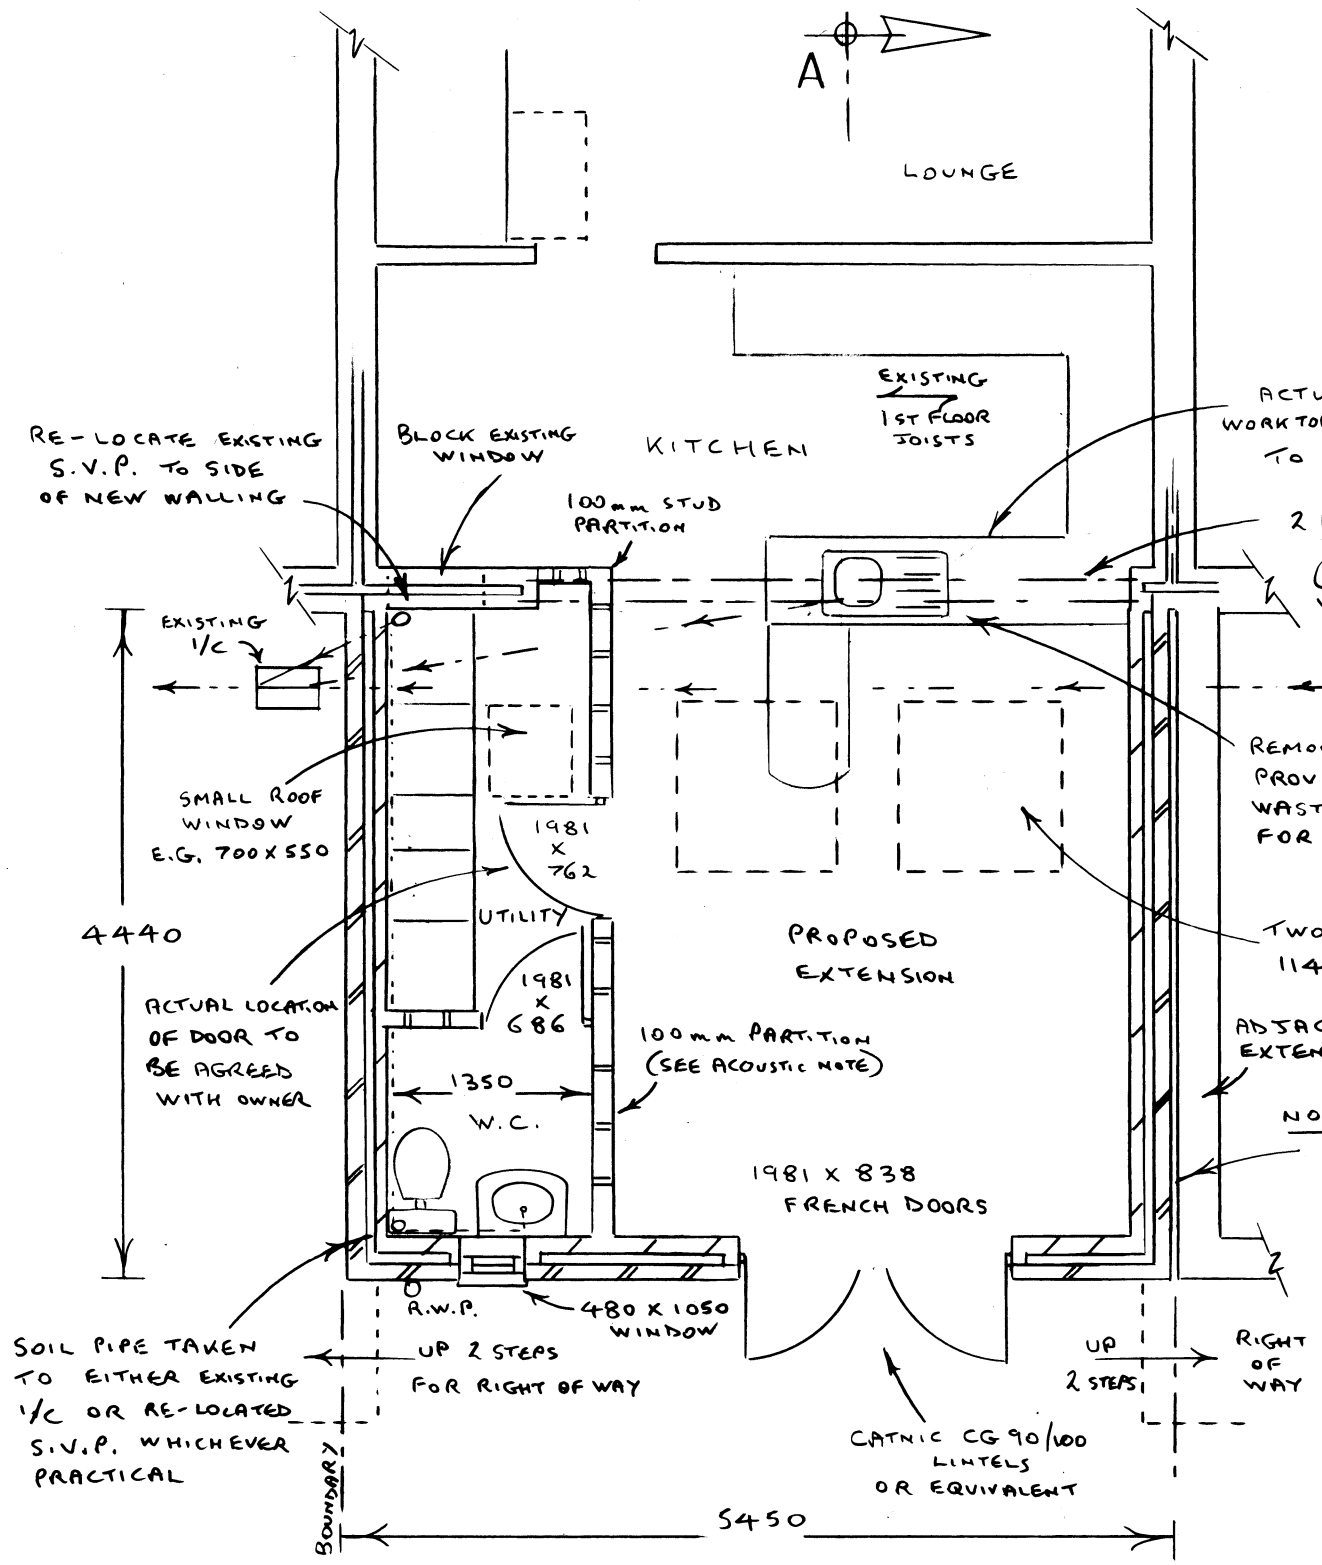

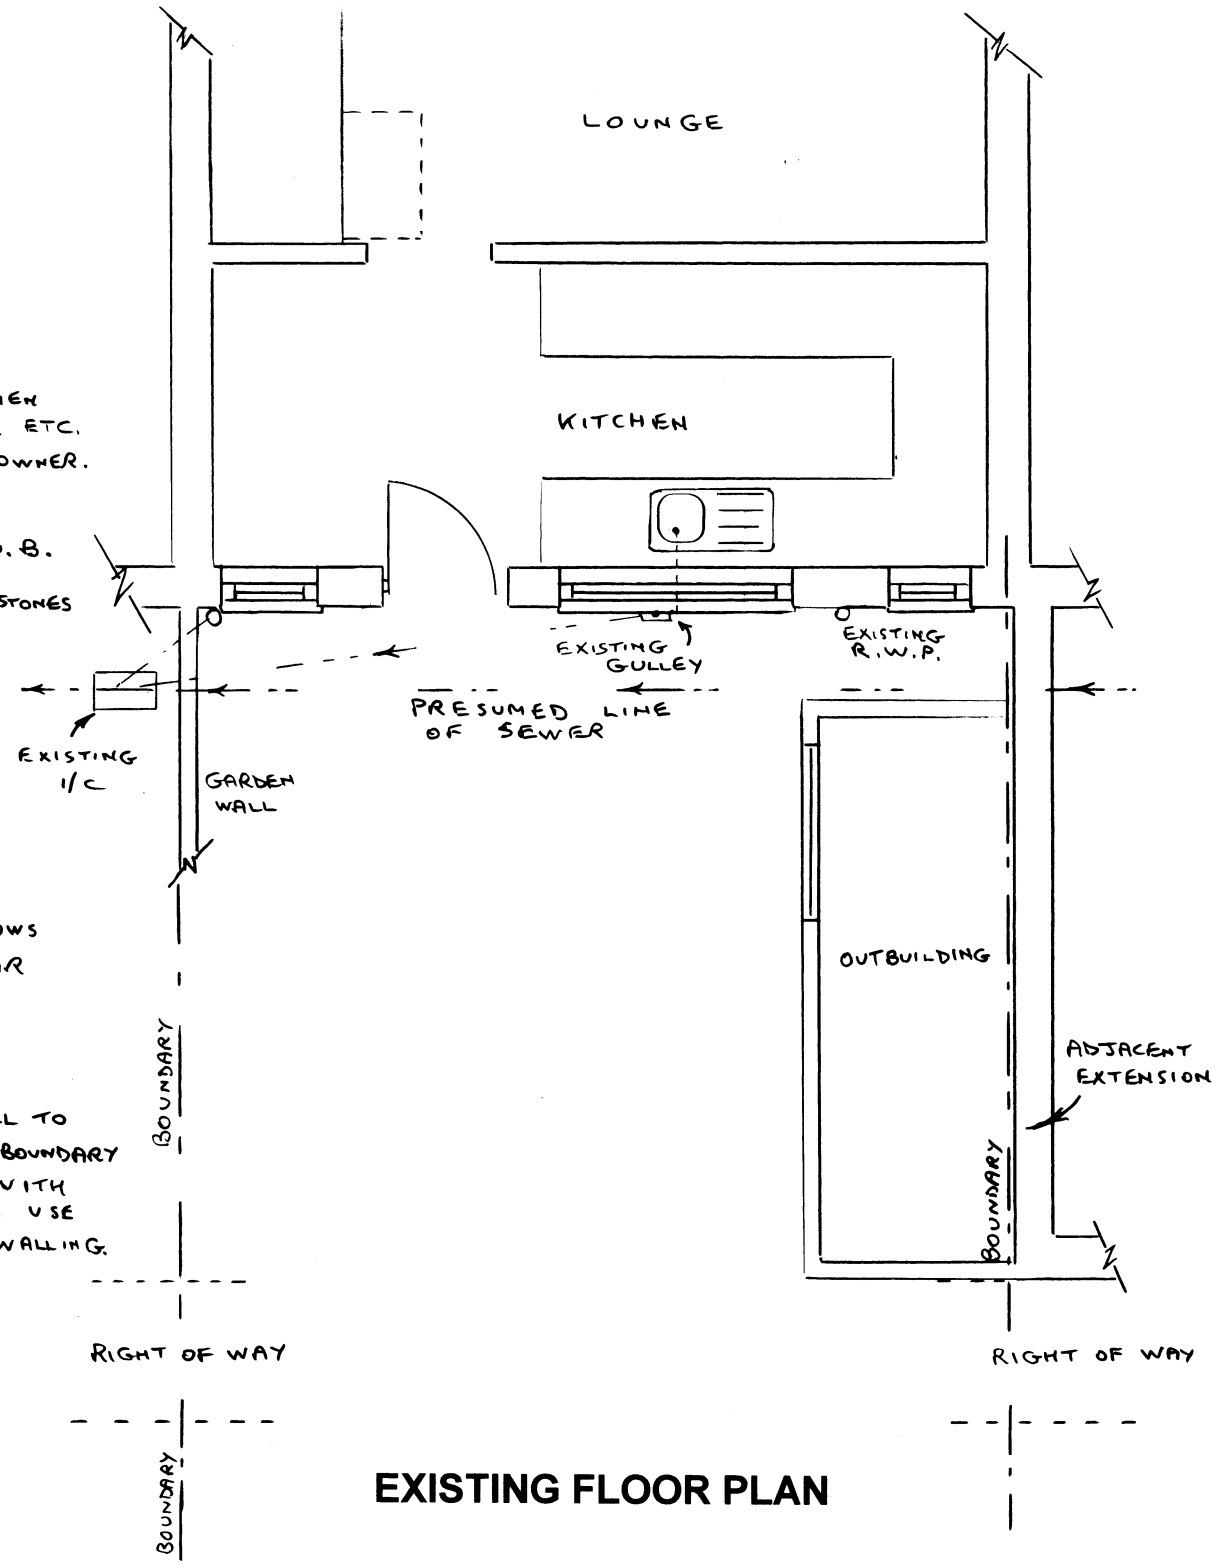

PROPOSED GROUND FLOOR 1:50

EXISTING FLOOR PLAN

ROGER CLARK (ARCHITECTURAL SERVICES)
Tel: 023 9237 3841

PLAN No: 24358 / 1

Drawing : Floor Plans

Scale : 1:50

PROPOSED EXTENSION
126 LOVEDEAN LANE
LOVEDEAN