


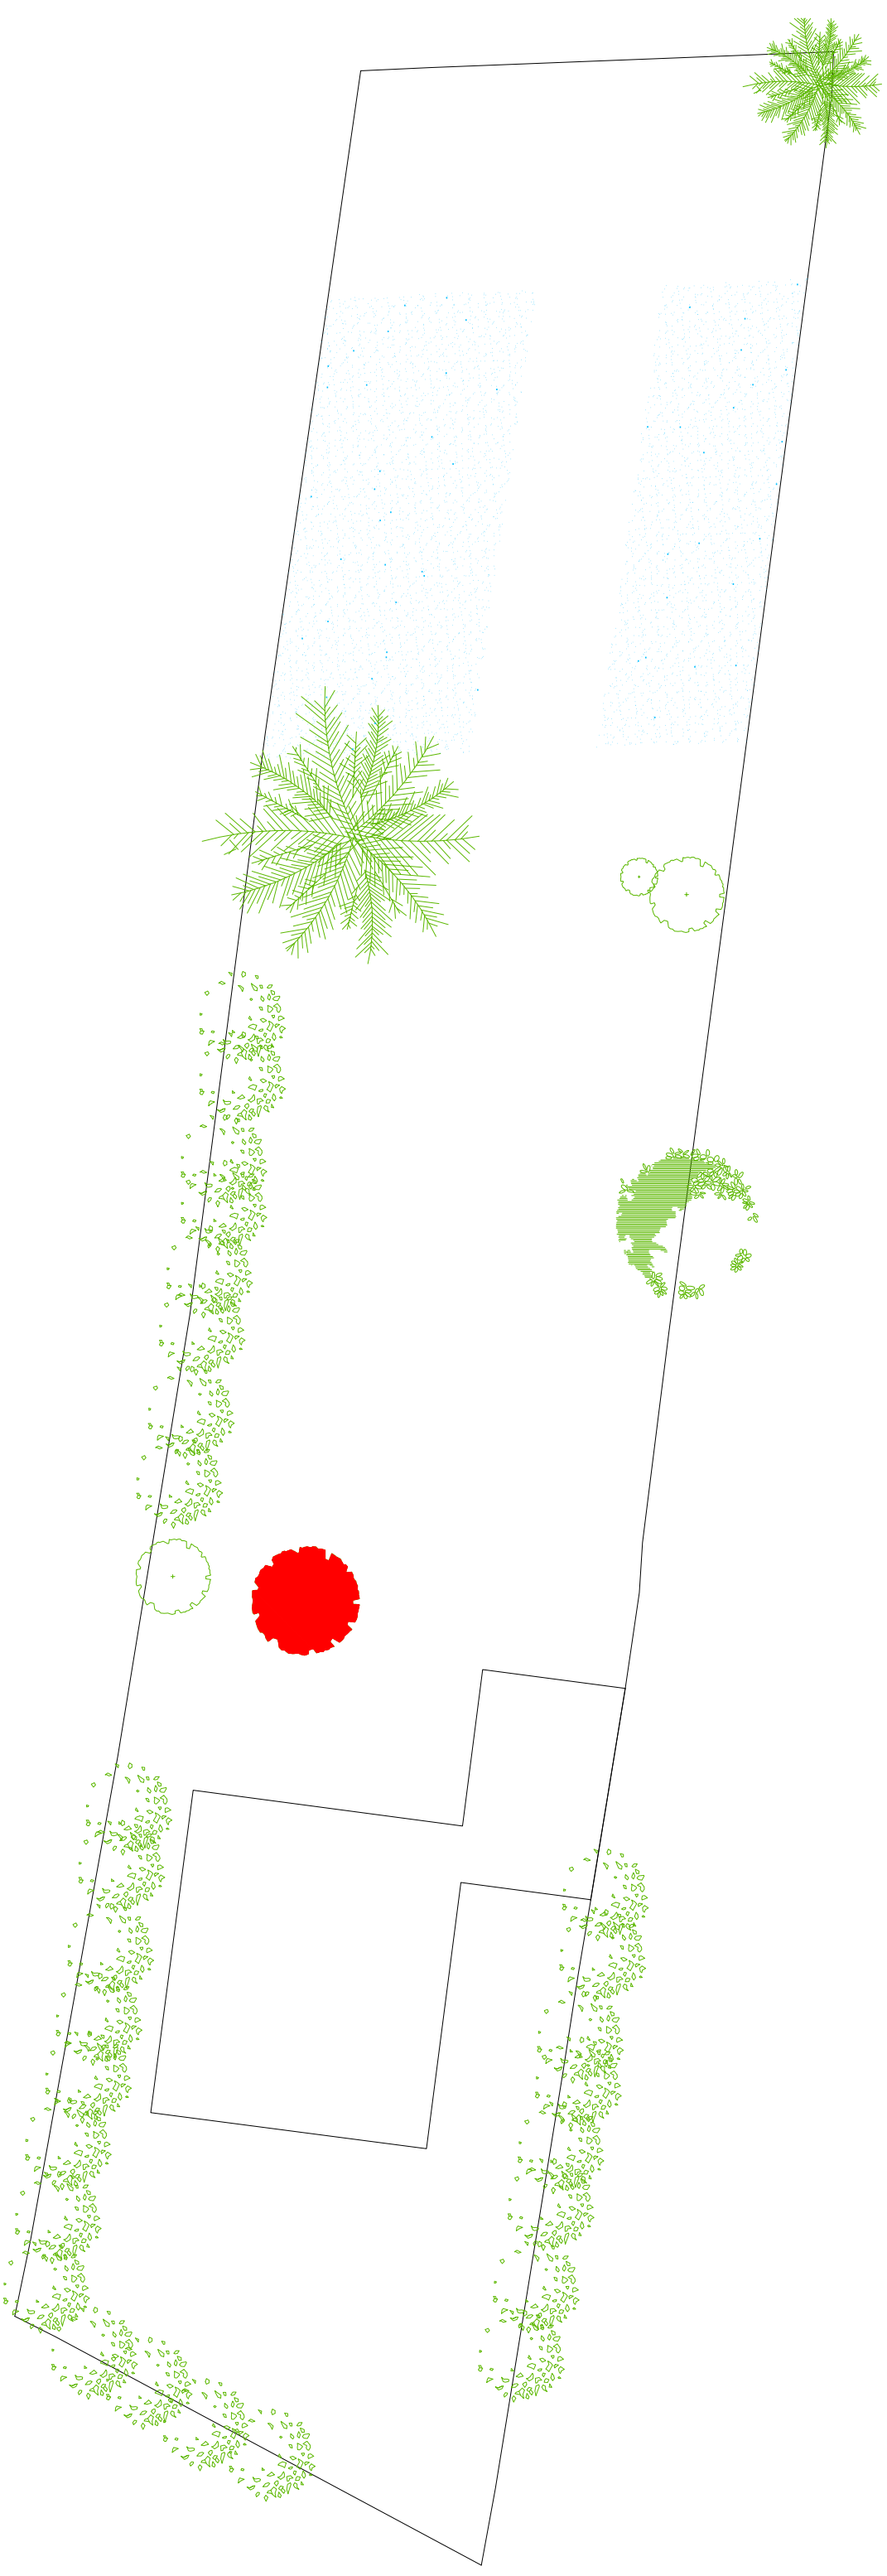

Plot Plan

Scale 1:200


11 Frogmore Lane


Tree Plan

Tree legend

 = Tree to be removed

 = Tree / Hedge to be retained and protected

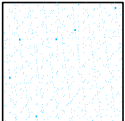 = Area available to plant trees

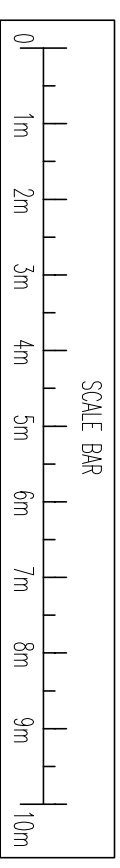

For: Dawn & Mike Etherington 11 Frogmore Lane Waterlooville PO8 9QN	<table><tr><td>Date: Jan 2013</td><td rowspan="3"><table><tr><td>No</td></tr><tr><td>L001 P0</td></tr></table></td></tr><tr><td>Scale: AS SHOWN</td></tr><tr><td>Drawn: GB</td></tr></table> Tree Plan	Date: Jan 2013	<table><tr><td>No</td></tr><tr><td>L001 P0</td></tr></table>	No	L001 P0	Scale: AS SHOWN	Drawn: GB
Date: Jan 2013	<table><tr><td>No</td></tr><tr><td>L001 P0</td></tr></table>	No		L001 P0			
No							
L001 P0							
Scale: AS SHOWN							
Drawn: GB							
ARTchitects 6 Falcon View Winchester, SO22 4EP Tel 07864 635362							