



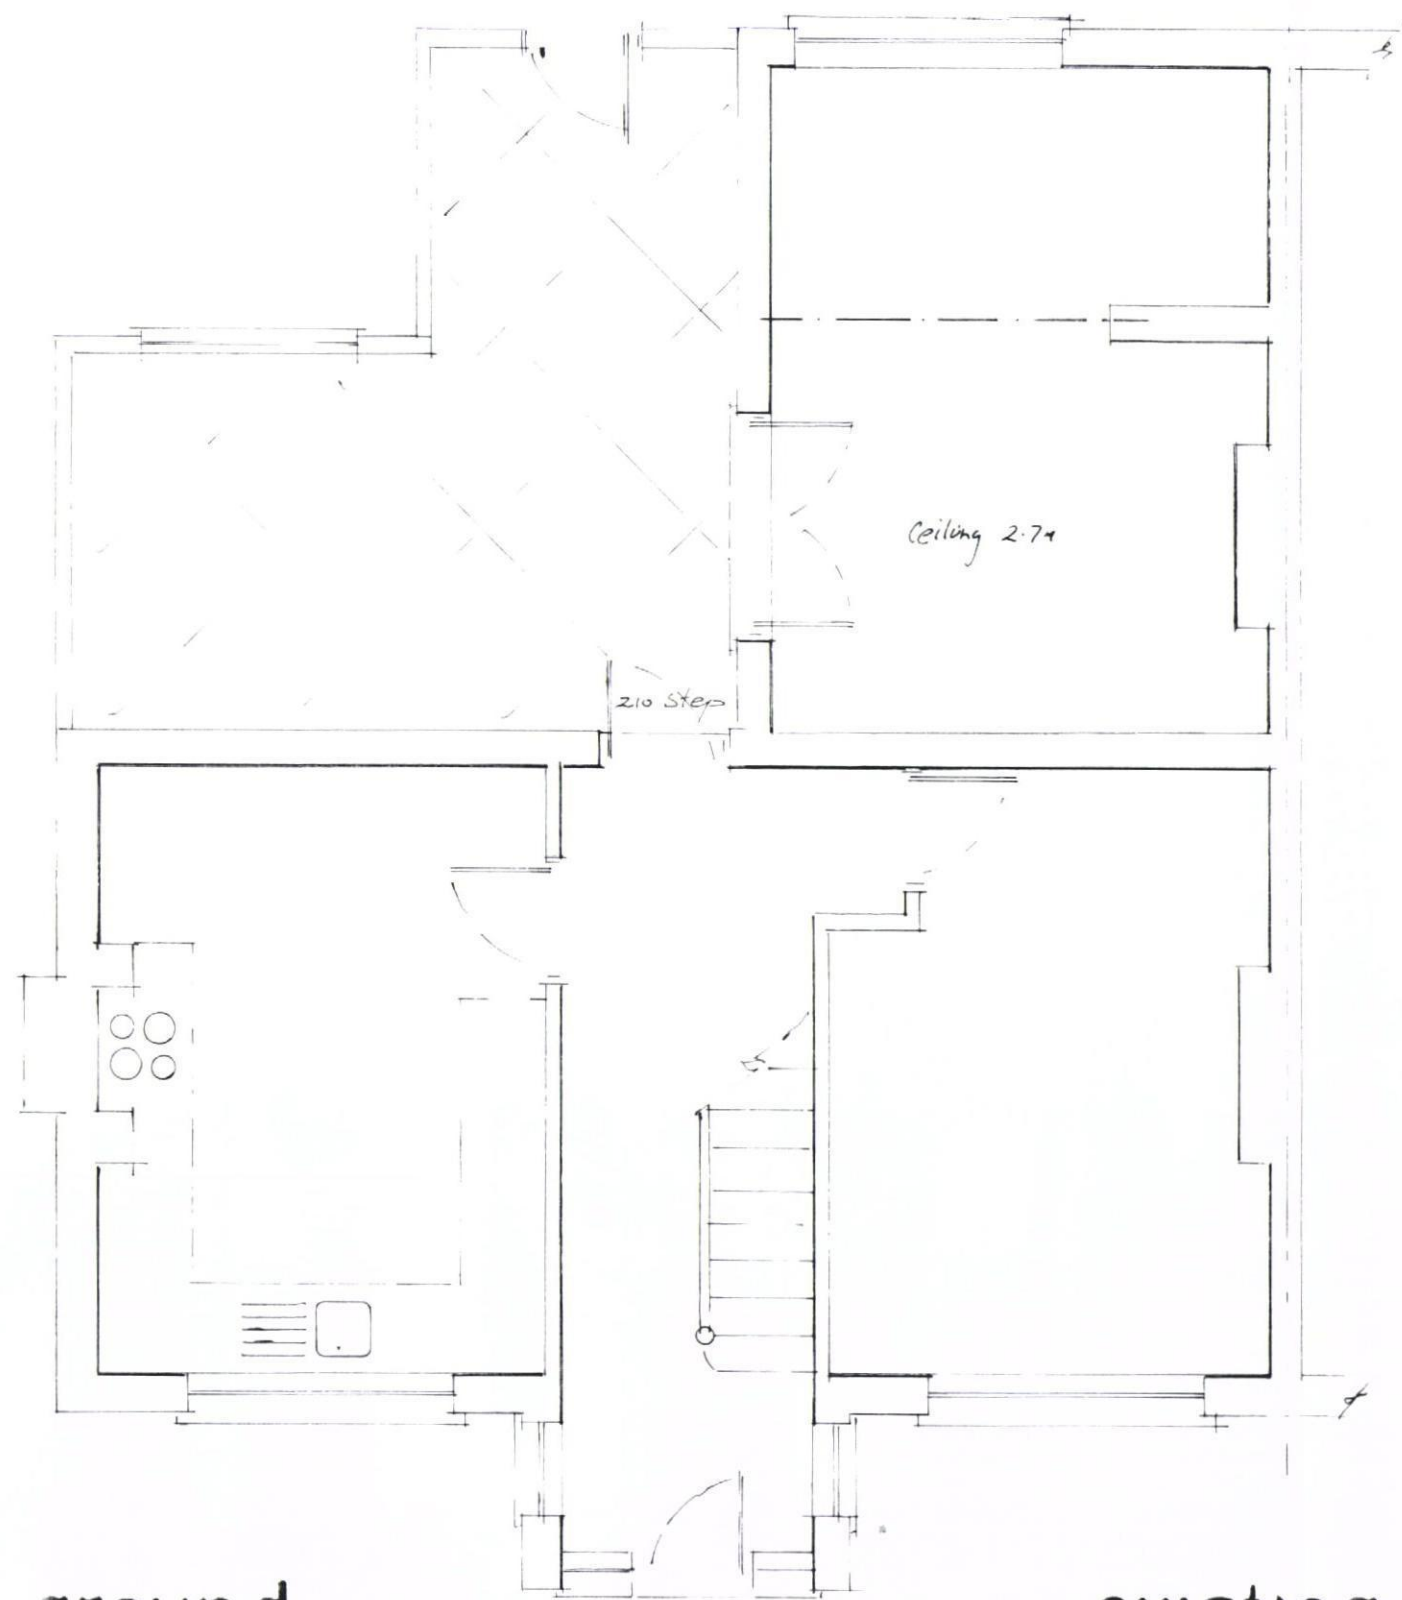

ground

existing

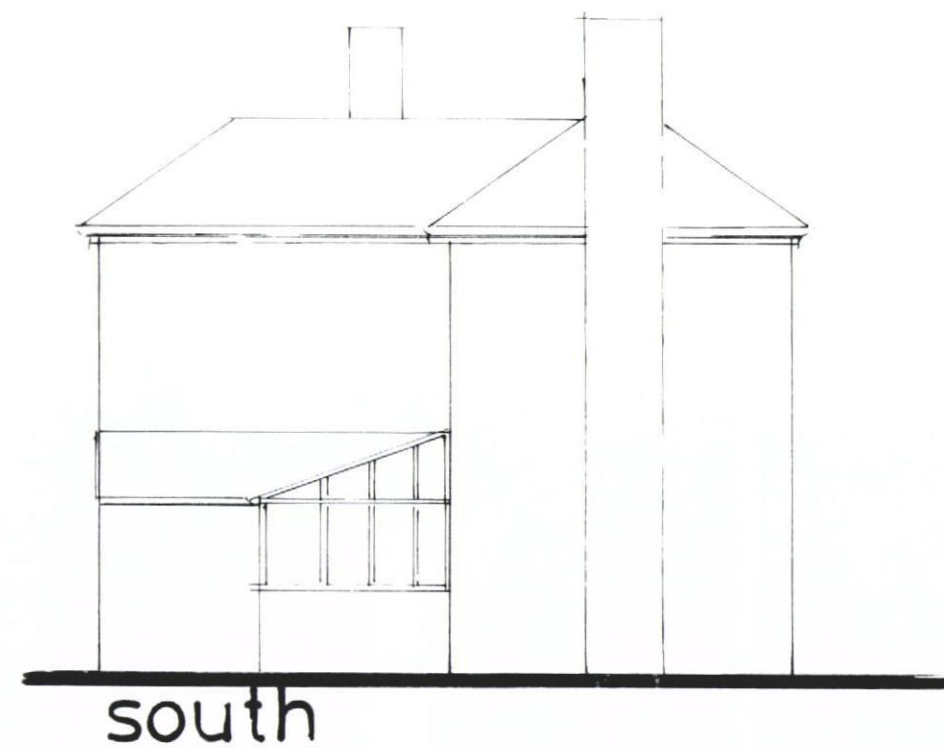

11 London Rd

1/50

