
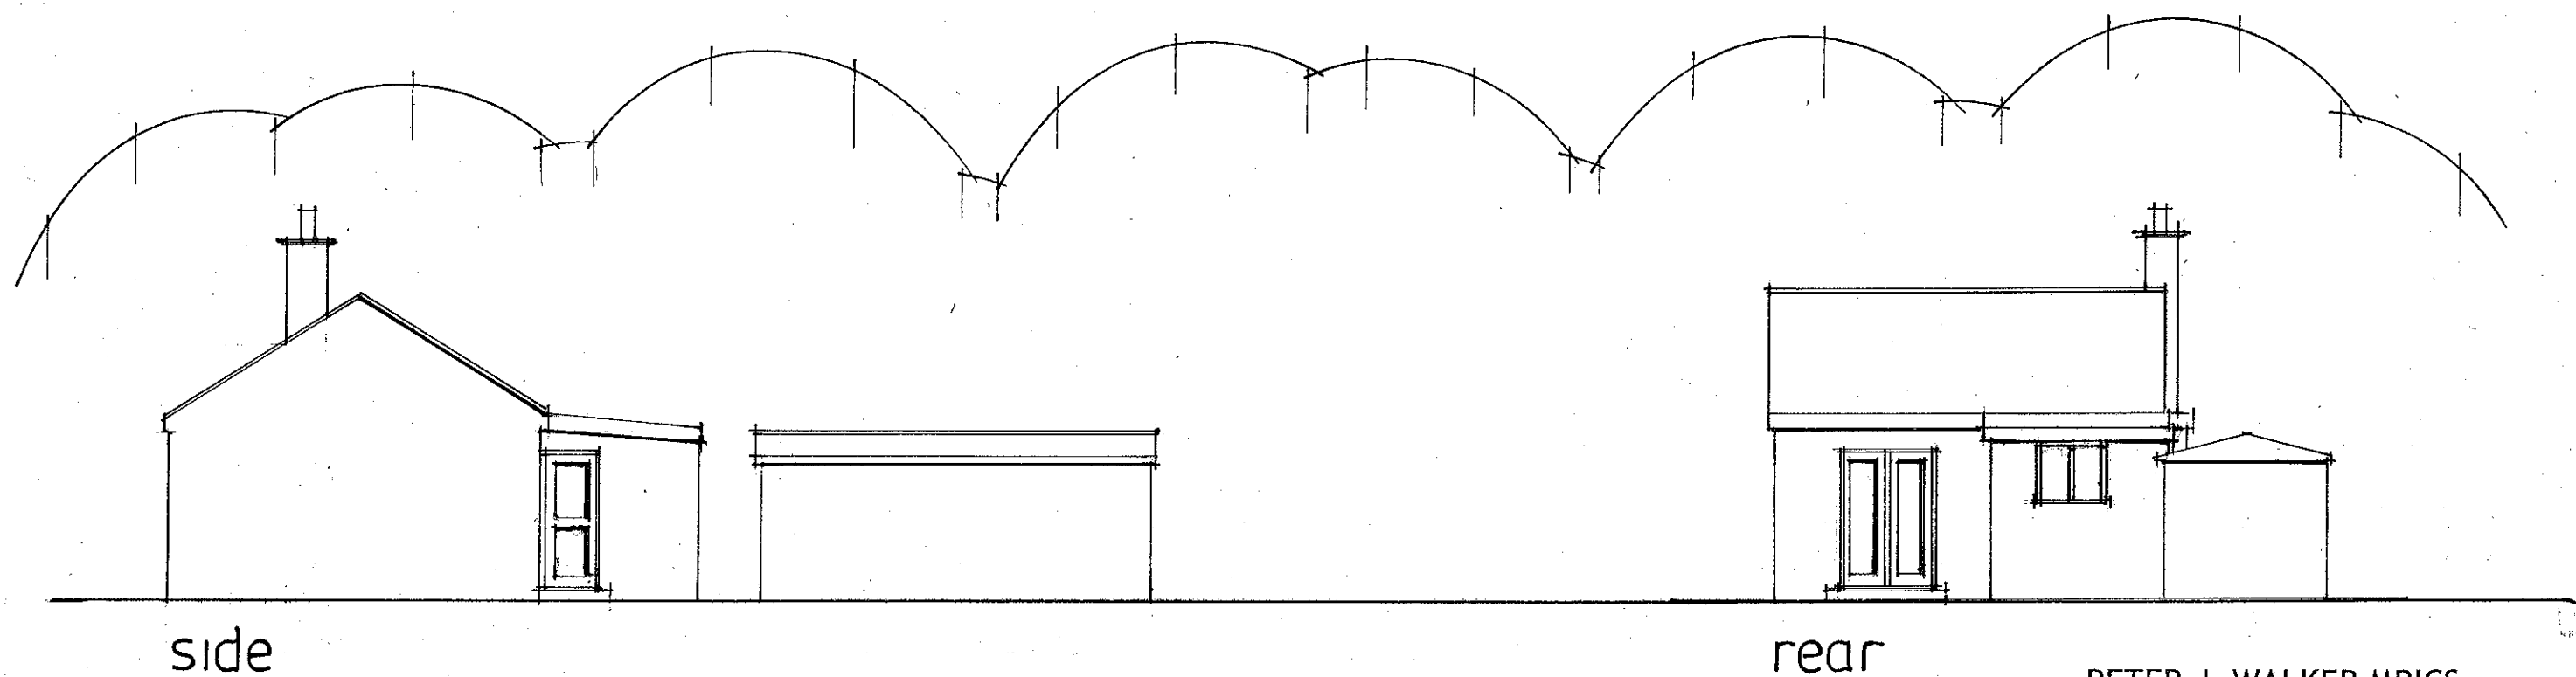


**PROPOSED SINGLE STOREY SIDE/REAR ADDITION.
76, SEAFRONT ESTATE, HAYLING ISLAND, HANTS.
FOR B. MINTER.**

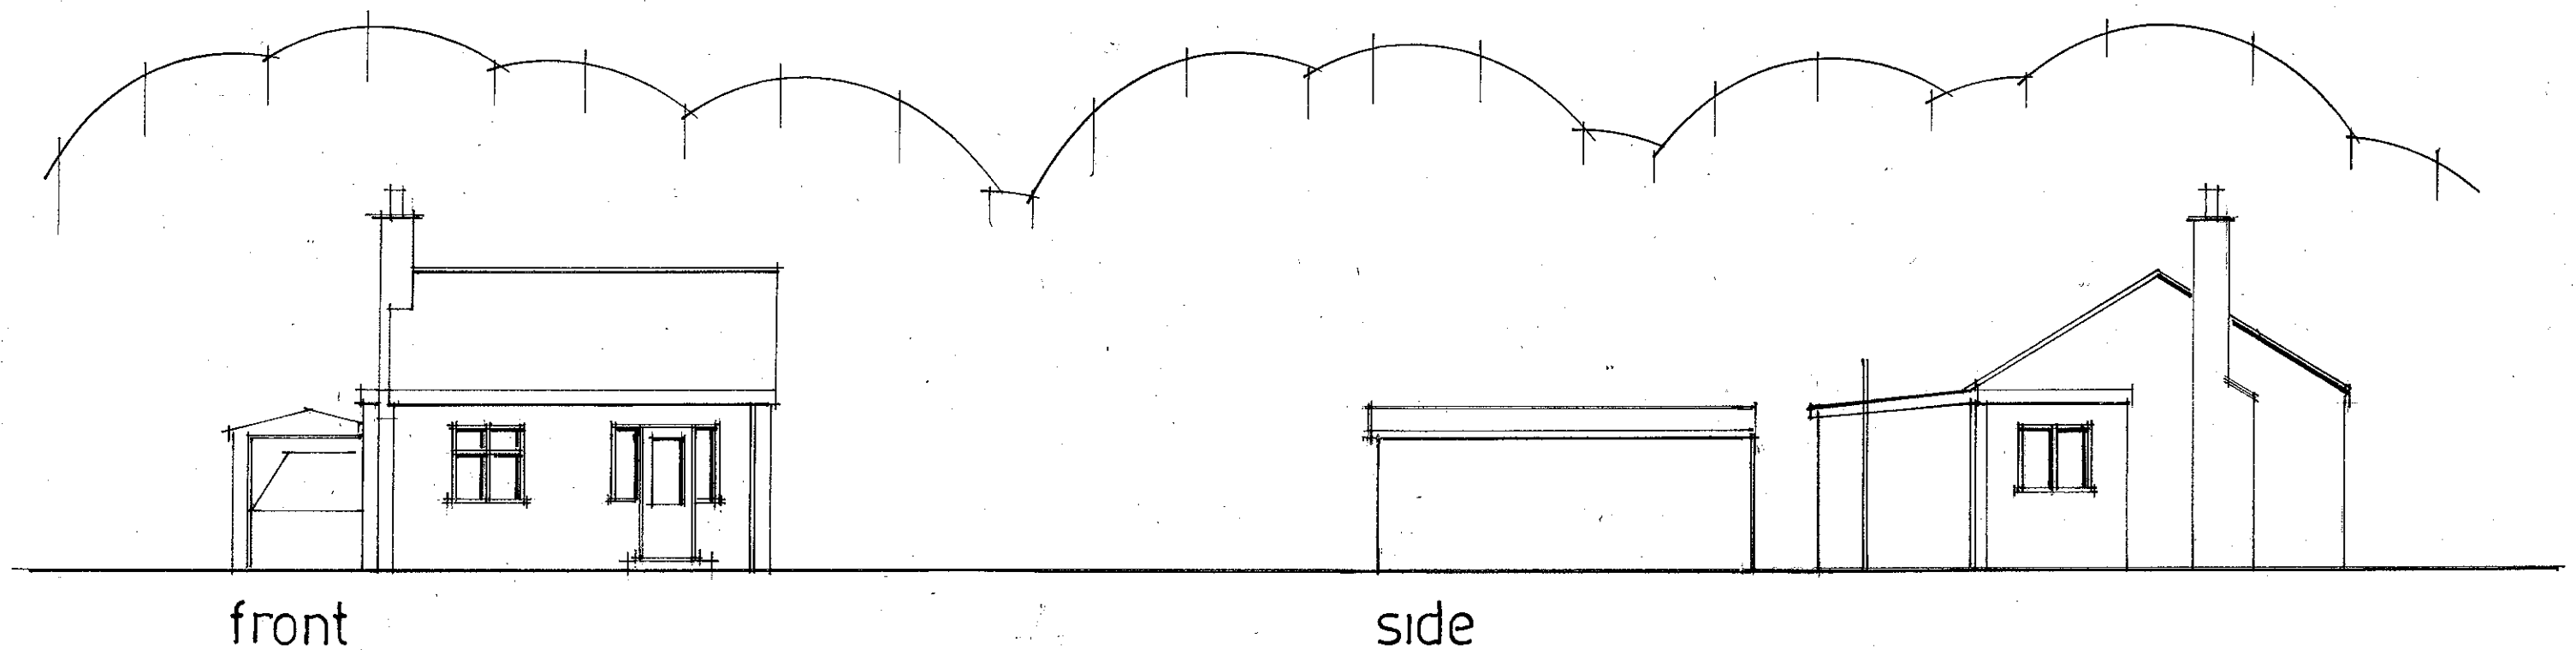

date dec 2012
scale 1:100

EXISTING ELEVATIONS

PETER J. WALKER MRICS
CHARTERED SURVEYOR
182 SEAFRONT, HAYLING ISLAND, HANTS
PO11 9 AN

TEL: 02392 467571