



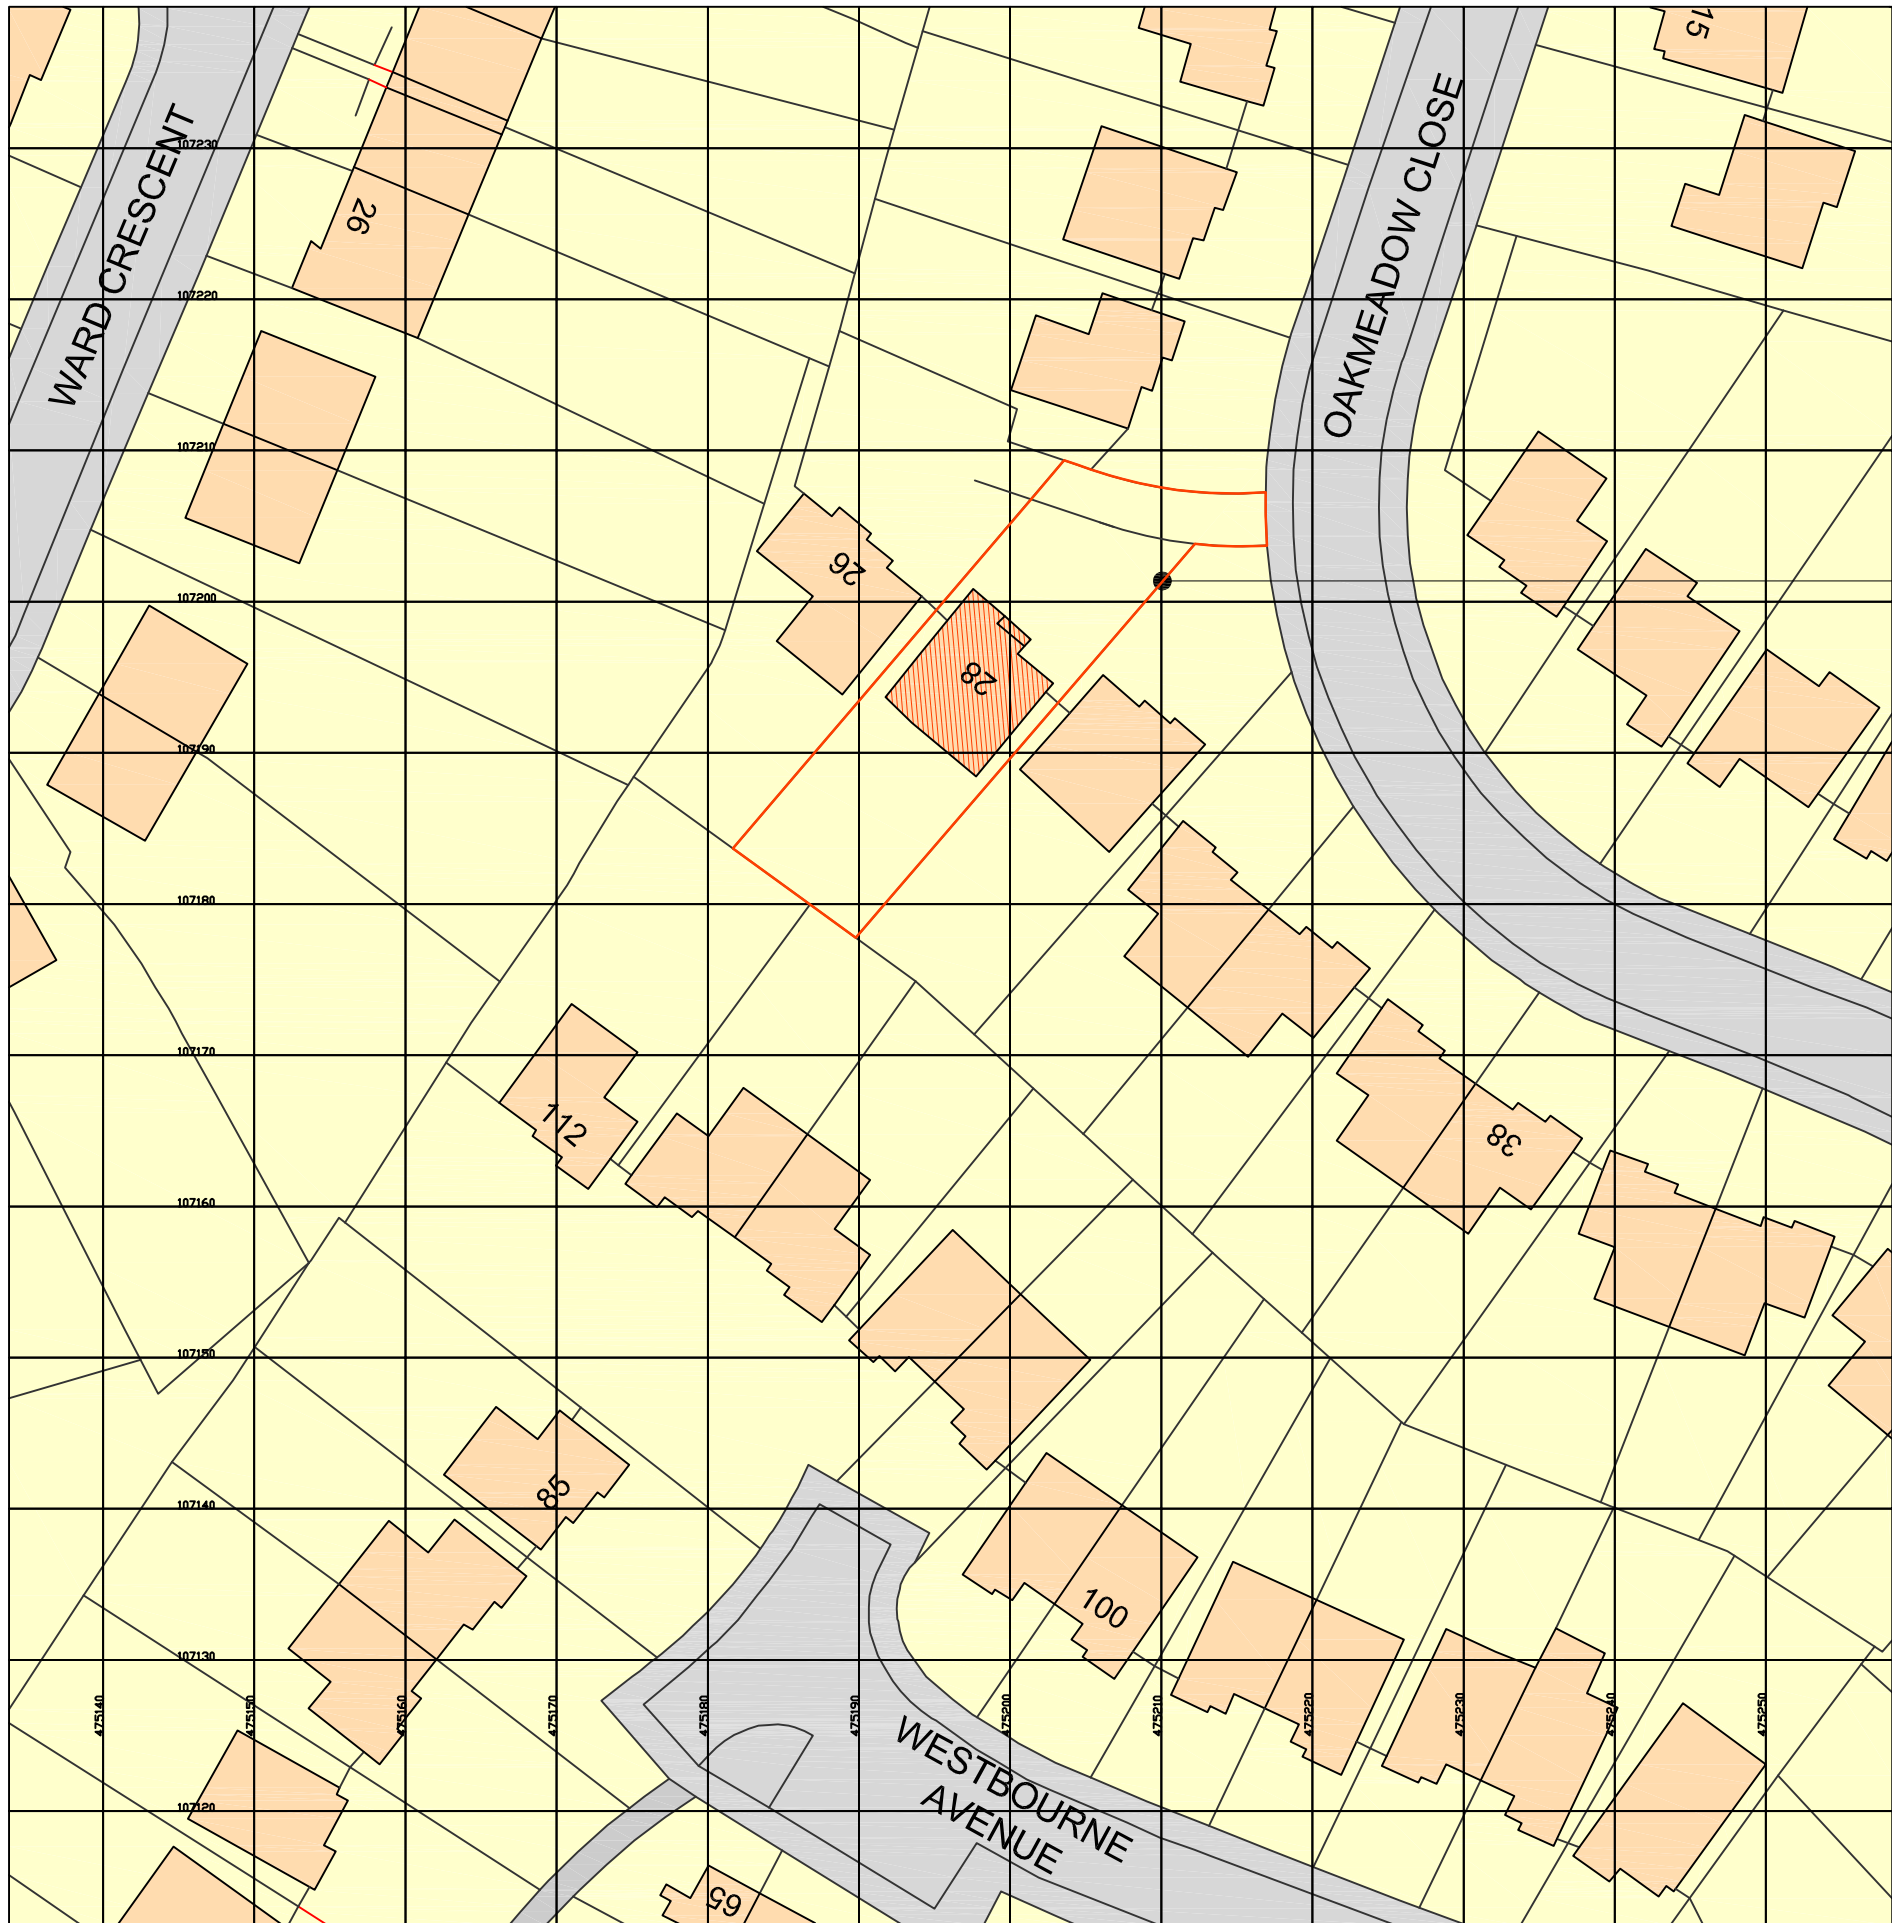

Ordnance Survey, (c) Crown Copyright 2013. All rights reserved. Licence number 100020449

block plan scale 1:500

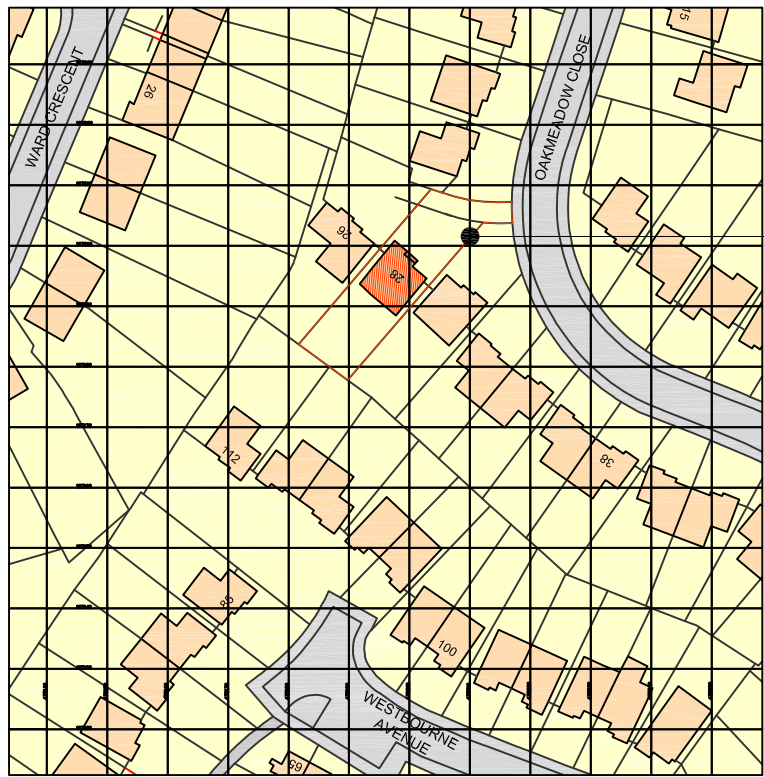

Ordnance Survey, (c) Crown Copyright 2013. All rights reserved. Licence number 100020449

location plan scale 1:1250

legend

studio

The Steven Barlow Partnership

81 Manor Road Kingston Portsmouth Hampshire PO1 5LB United Kingdom

+44(0)800 756 9776

info@tsbp-architecture.co.uk

tsbp-architecture.co.uk

call email visit

Chartered Institute of Architectural Technologists Registered Practice

Principal: Steven V. Barlow MCAAT

disclaimer

This drawing is protected by copyright of THE STEVEN BARLOW PARTNERSHIP under The Copyright, Design and Patents Act 1988 and the reproduction or use in any form without prior written consent from THE STEVEN BARLOW PARTNERSHIP will be an infringement of copyright.

Only the original drawing should be relied on. Plans are liable to distortion in transmission to the web.

Do not scale off this drawing in any event except for planning application purposes. Figure dimensions must be used if in doubt contact THE STEVEN BARLOW PARTNERSHIP.

Contractor to check and verify all levels, datum's and dimensions on site and shall report any discrepancies or omissions to THE STEVEN BARLOW PARTNERSHIP prior to commencement of work and during construction phase.

This drawing is to be read and understood in conjunction with structural, mechanical, electrical and/or any other consultants' documentation as may be applicable to the project prior to the commencement of work and its duration.

This drawing including notes has been prepared and produced for the client named for the project detailed and solely for the purposes indicated and is not intended for use by any other person or for any other purpose.

client

Mr. IAN SWINTON.

project

Proposed extension and associated alterations, 28 Oakmeadow Close, Emsworth, Hampshire.

revision/s

01

planning
status/purpose

date

23 JANUARY 2013

scale

1:500/1:1250

paper size

A2

scale bar

0 5 10 15 20m

1:500

north (indicative only)

work stage

project

drawing number

D.0366.007

revision

drawing title

Block and Location Plans

© THE STEVEN BARLOW PARTNERSHIP (UK) 2013