


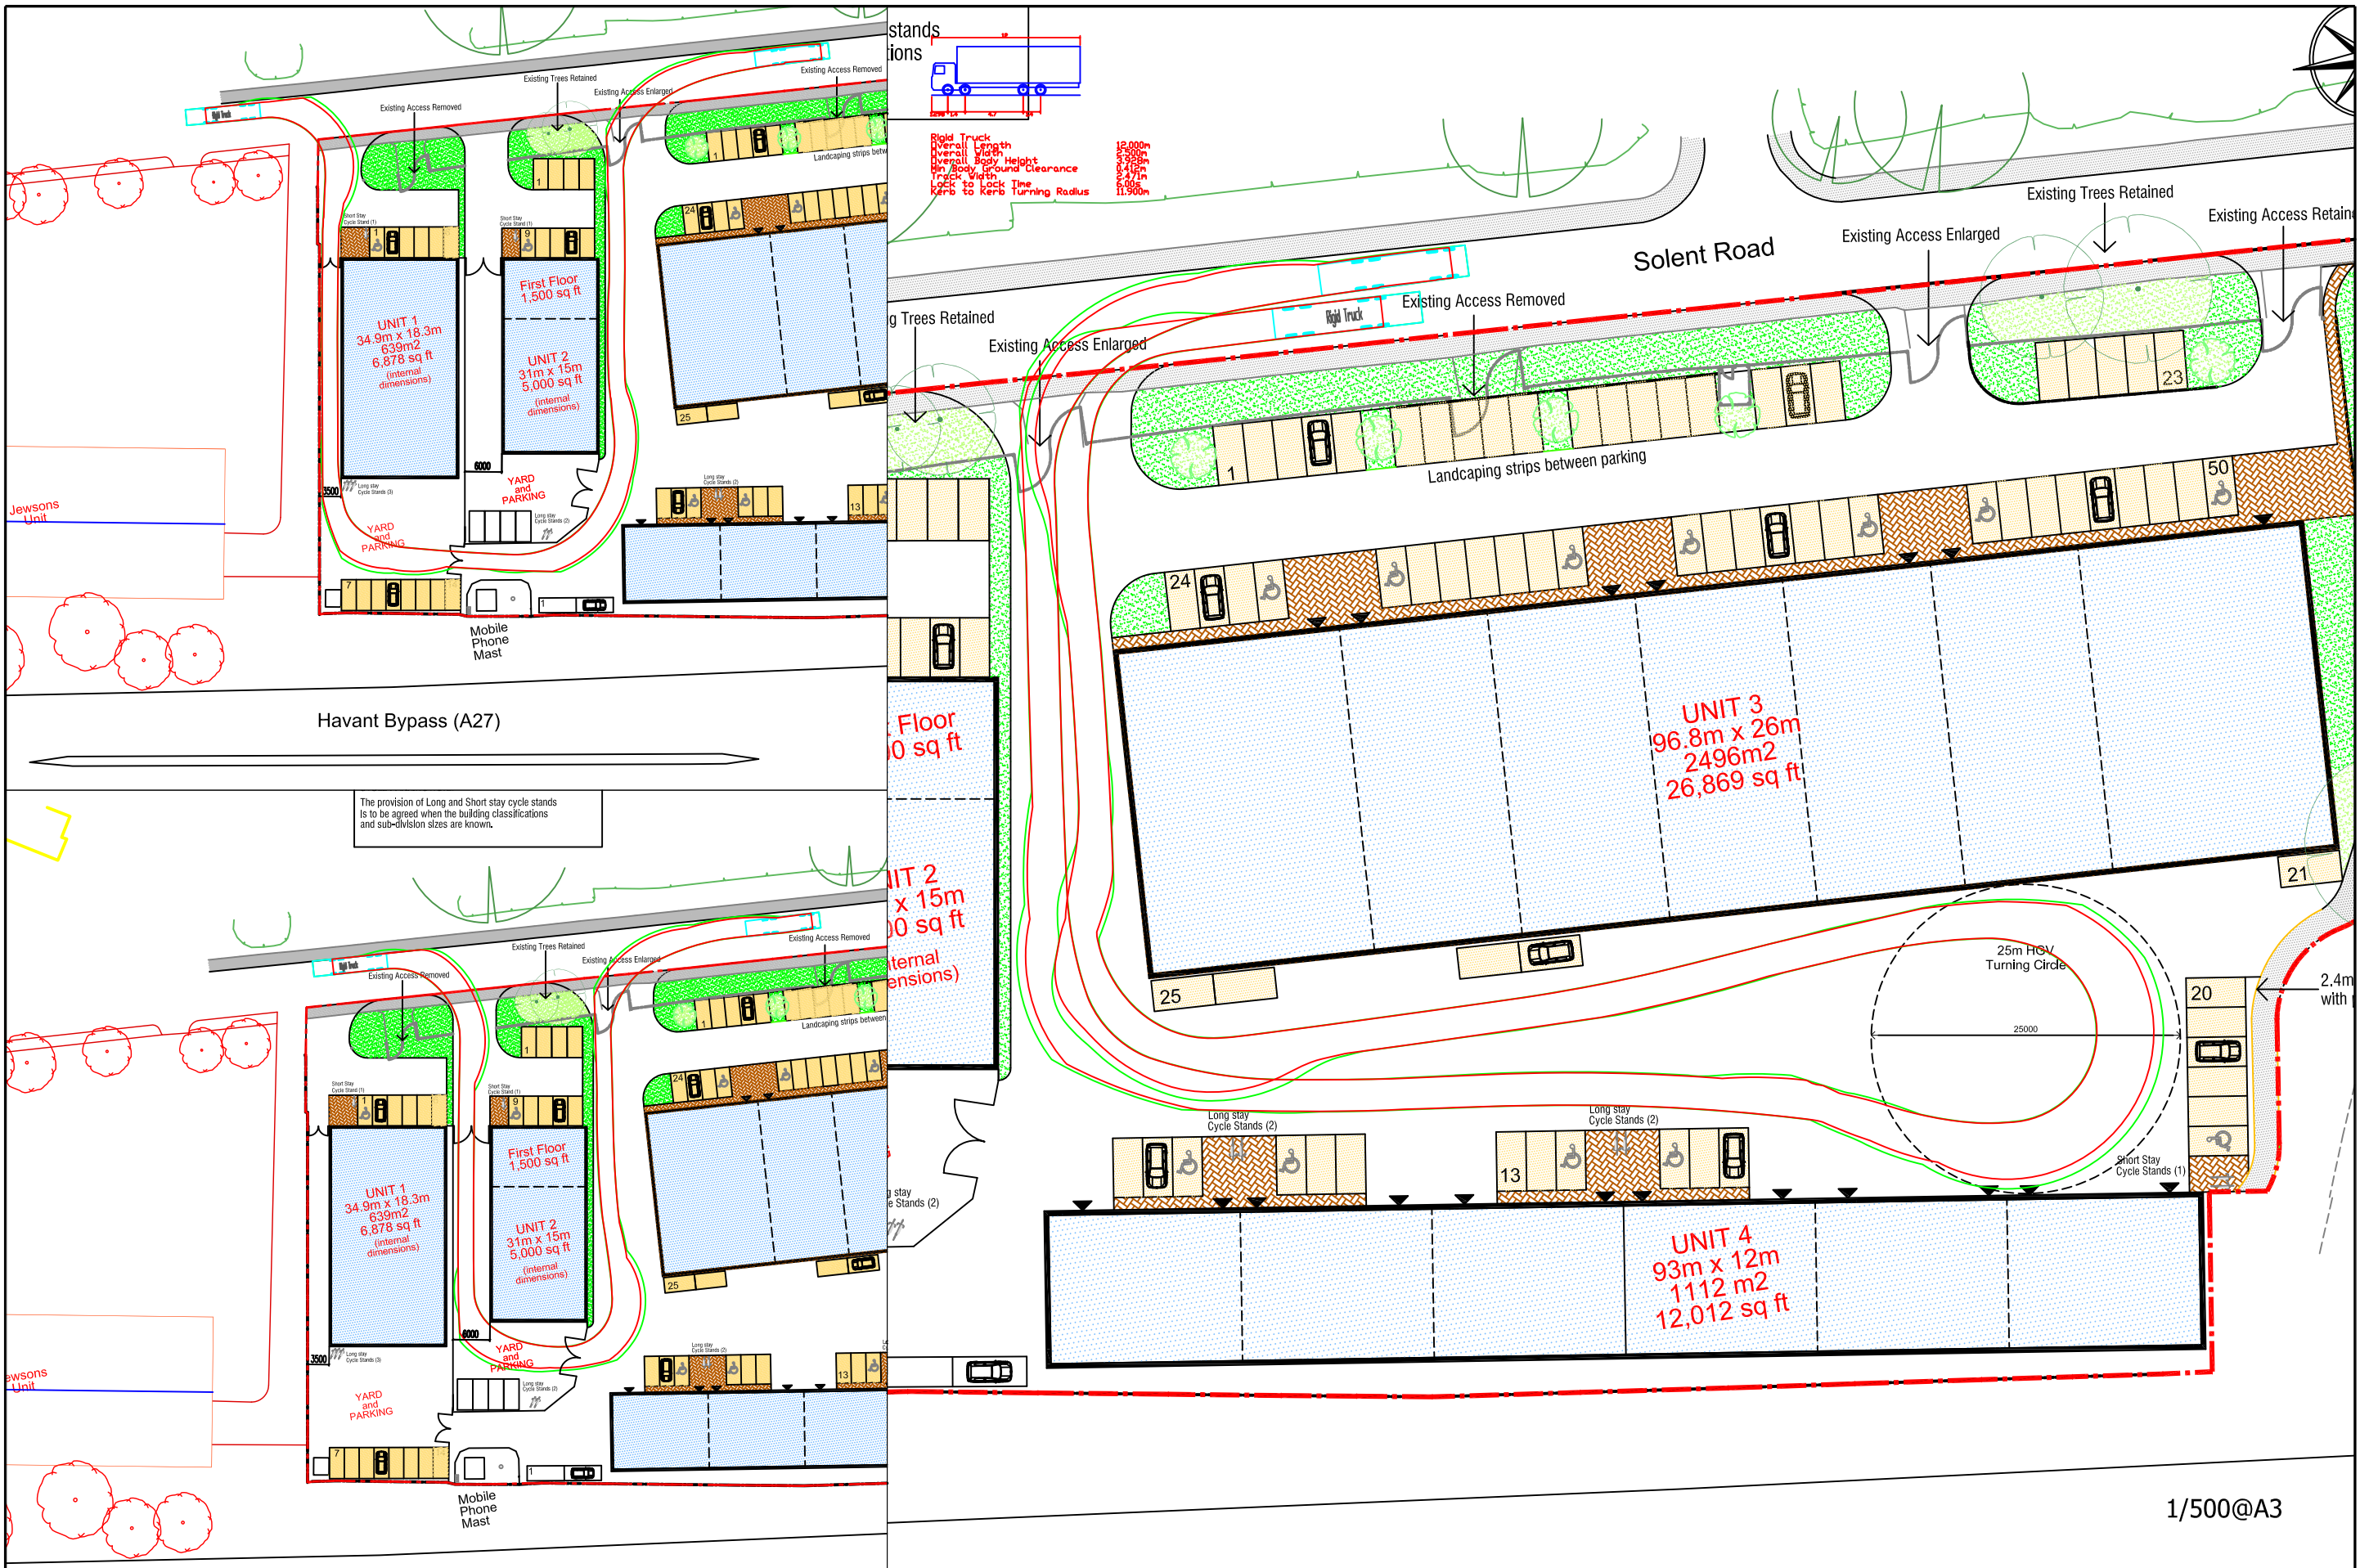

Based upon the ORDNANCE SURVEY MAPS with the permission of THE CONTROLLER OF HER MAJESTY'S STATIONERY OFFICE
© Crown Copyright AL 100030412
© David Tucker Associates

REV	DESCRIPTION	DRAWN	INITIALS	DATE	DRAWING STATUS	CHECKED BY	DATE



david tucker associates
transport planning consultants
Forester House, Doctors Lane,
Henley In Arden,
Warwickshire B95 5AW
Tel: +44(0)1564 793598
Fax: +44(0)1564 793983
www.dtatransportation.co.uk

JOB TITLE Havant Trade Park, Solent Road		CLIENT Hargreaves	
DRAWING TITLE Rigid Truck Tracking Movements			
SCALE 1/1000@A3	DRAWN BY BP	DATE Oct2012	DRAWING No 14126-16
REVISION			