
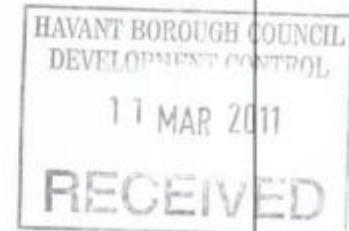


PERMIT

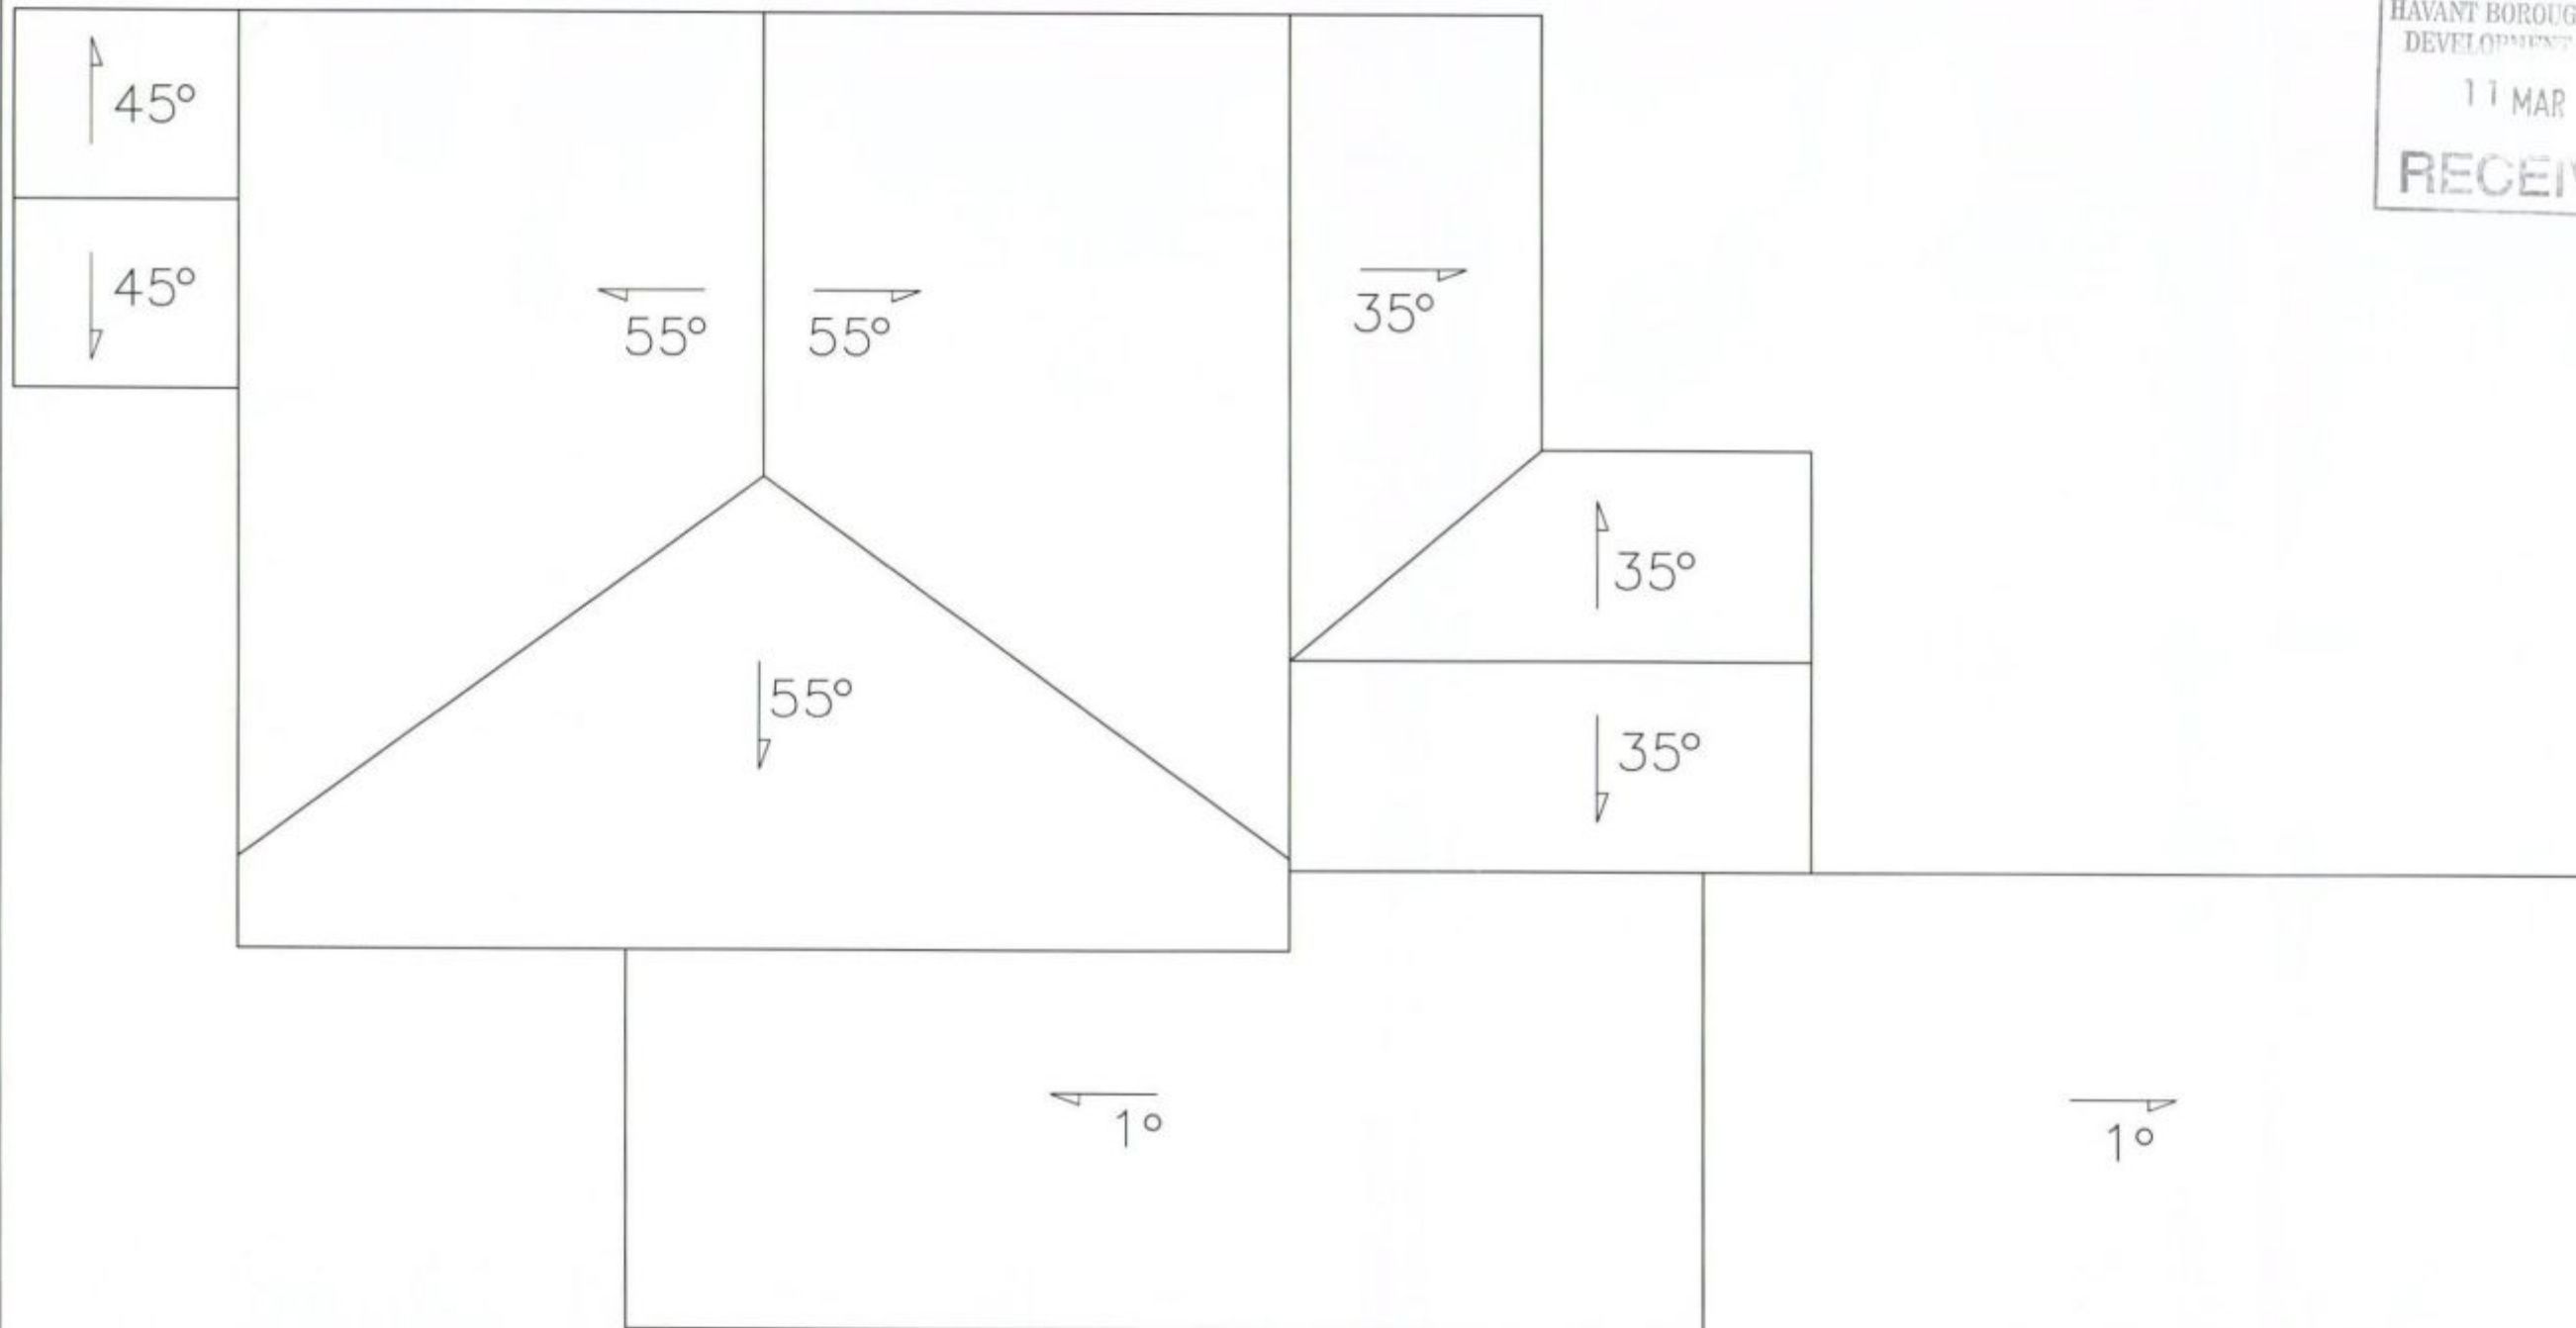

REV	DATE	UPDATE
A	--	--
B	--	--
C	--	--

STATUS	SIGNED	DATE
INFORMATION		
APPROVAL 1		
APPROVAL 2		
APPROVAL 3		
CONSTRUCTION		
AS BUILT		

T.J.P. DESIGN
 8 PARK ROAD SOUTH
 HAVANT
 HANTS PO9 1HB
 Tel/Fax: 02392 472 967
 TJPDESIGN@HOTMAIL.COM

SITE
 42 PARK LANE
 WATERLOOVILLE

ELEMENT:
 ROOF
 PLAN

CLIENT
 IAN DANCEY

0001-005

REVISION

DRAWN TJP DATE feb '11

SIZE A3 SCALE 1:50

DO NOT SCALE - IF IN DOUBT
 CONTACT THE ABOVE OFFICE

DRAWN TO SCALE 1:50

10 11 12 13 14 15

SCALE FOR PLANNING PURPOSES.